


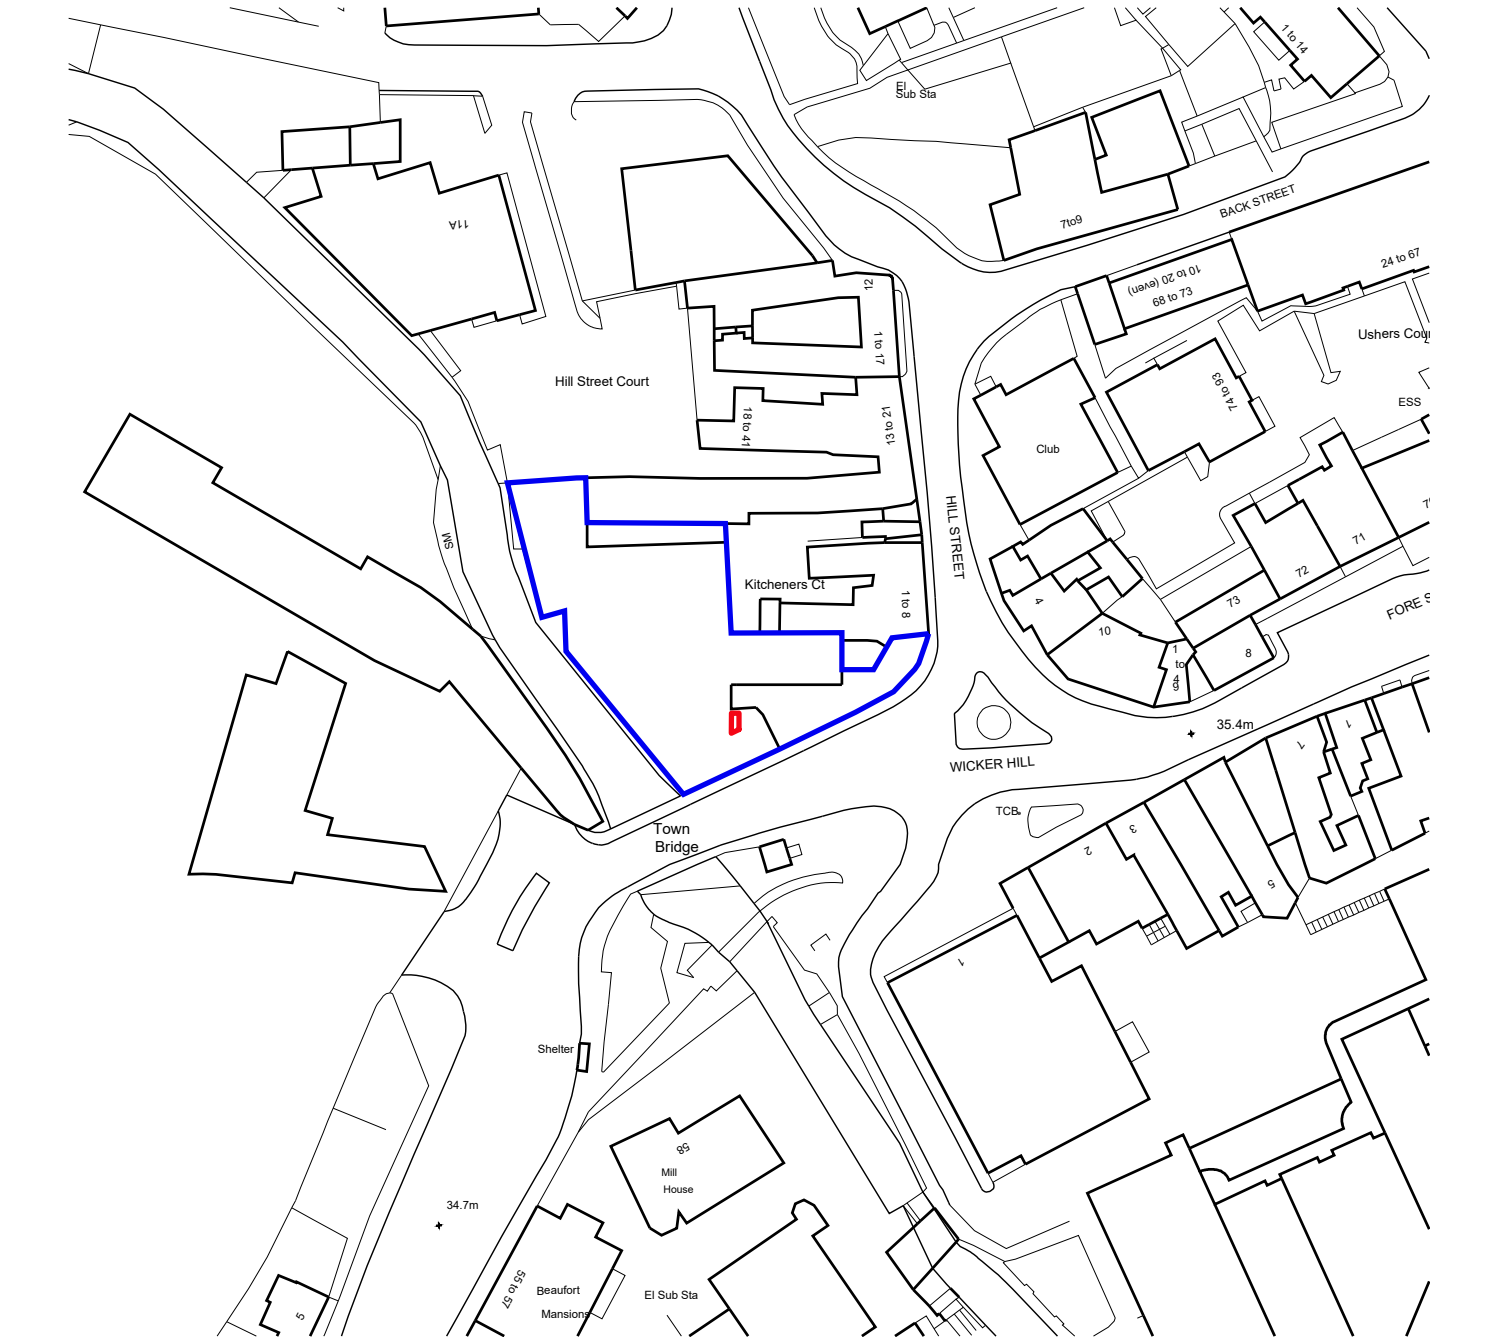

Project	Proposed Roof Top Plant
Client	HG Ventures Ltd
Location	Former Town Bridge Garage Trowbridge
Title	Site Location Plan
Date	April 2026
Scale	1:1250 @ A4
Drawn By	CM
Drg No.	2122-BiBO-MW-XX-DR-A-3112-03