




Notes:

1. Do not scale from this drawing.
2. All dimensions in metres.
3. All levels relate to ordnance datum.
4. This drawing shall be read in conjunction with all other contract documents.
5. Any discrepancies with the drawings shall be reported to the Engineer.
6. The level & location of all existing services shall be verified and marked on site by the Contractor prior to commencing any construction work.

Key:

FFL63.800	Site Boundary
67.500	Proposed Finished Floor Level
67.400	Proposed Contours
67.300	Proposed Contours
AA&A	Spot Level
1:20	Steps
1:20	Gradient
---	Proposed Retaining Wall
---	Proposed Filter Drain
---	Excess Flow Route
---	Existing Level

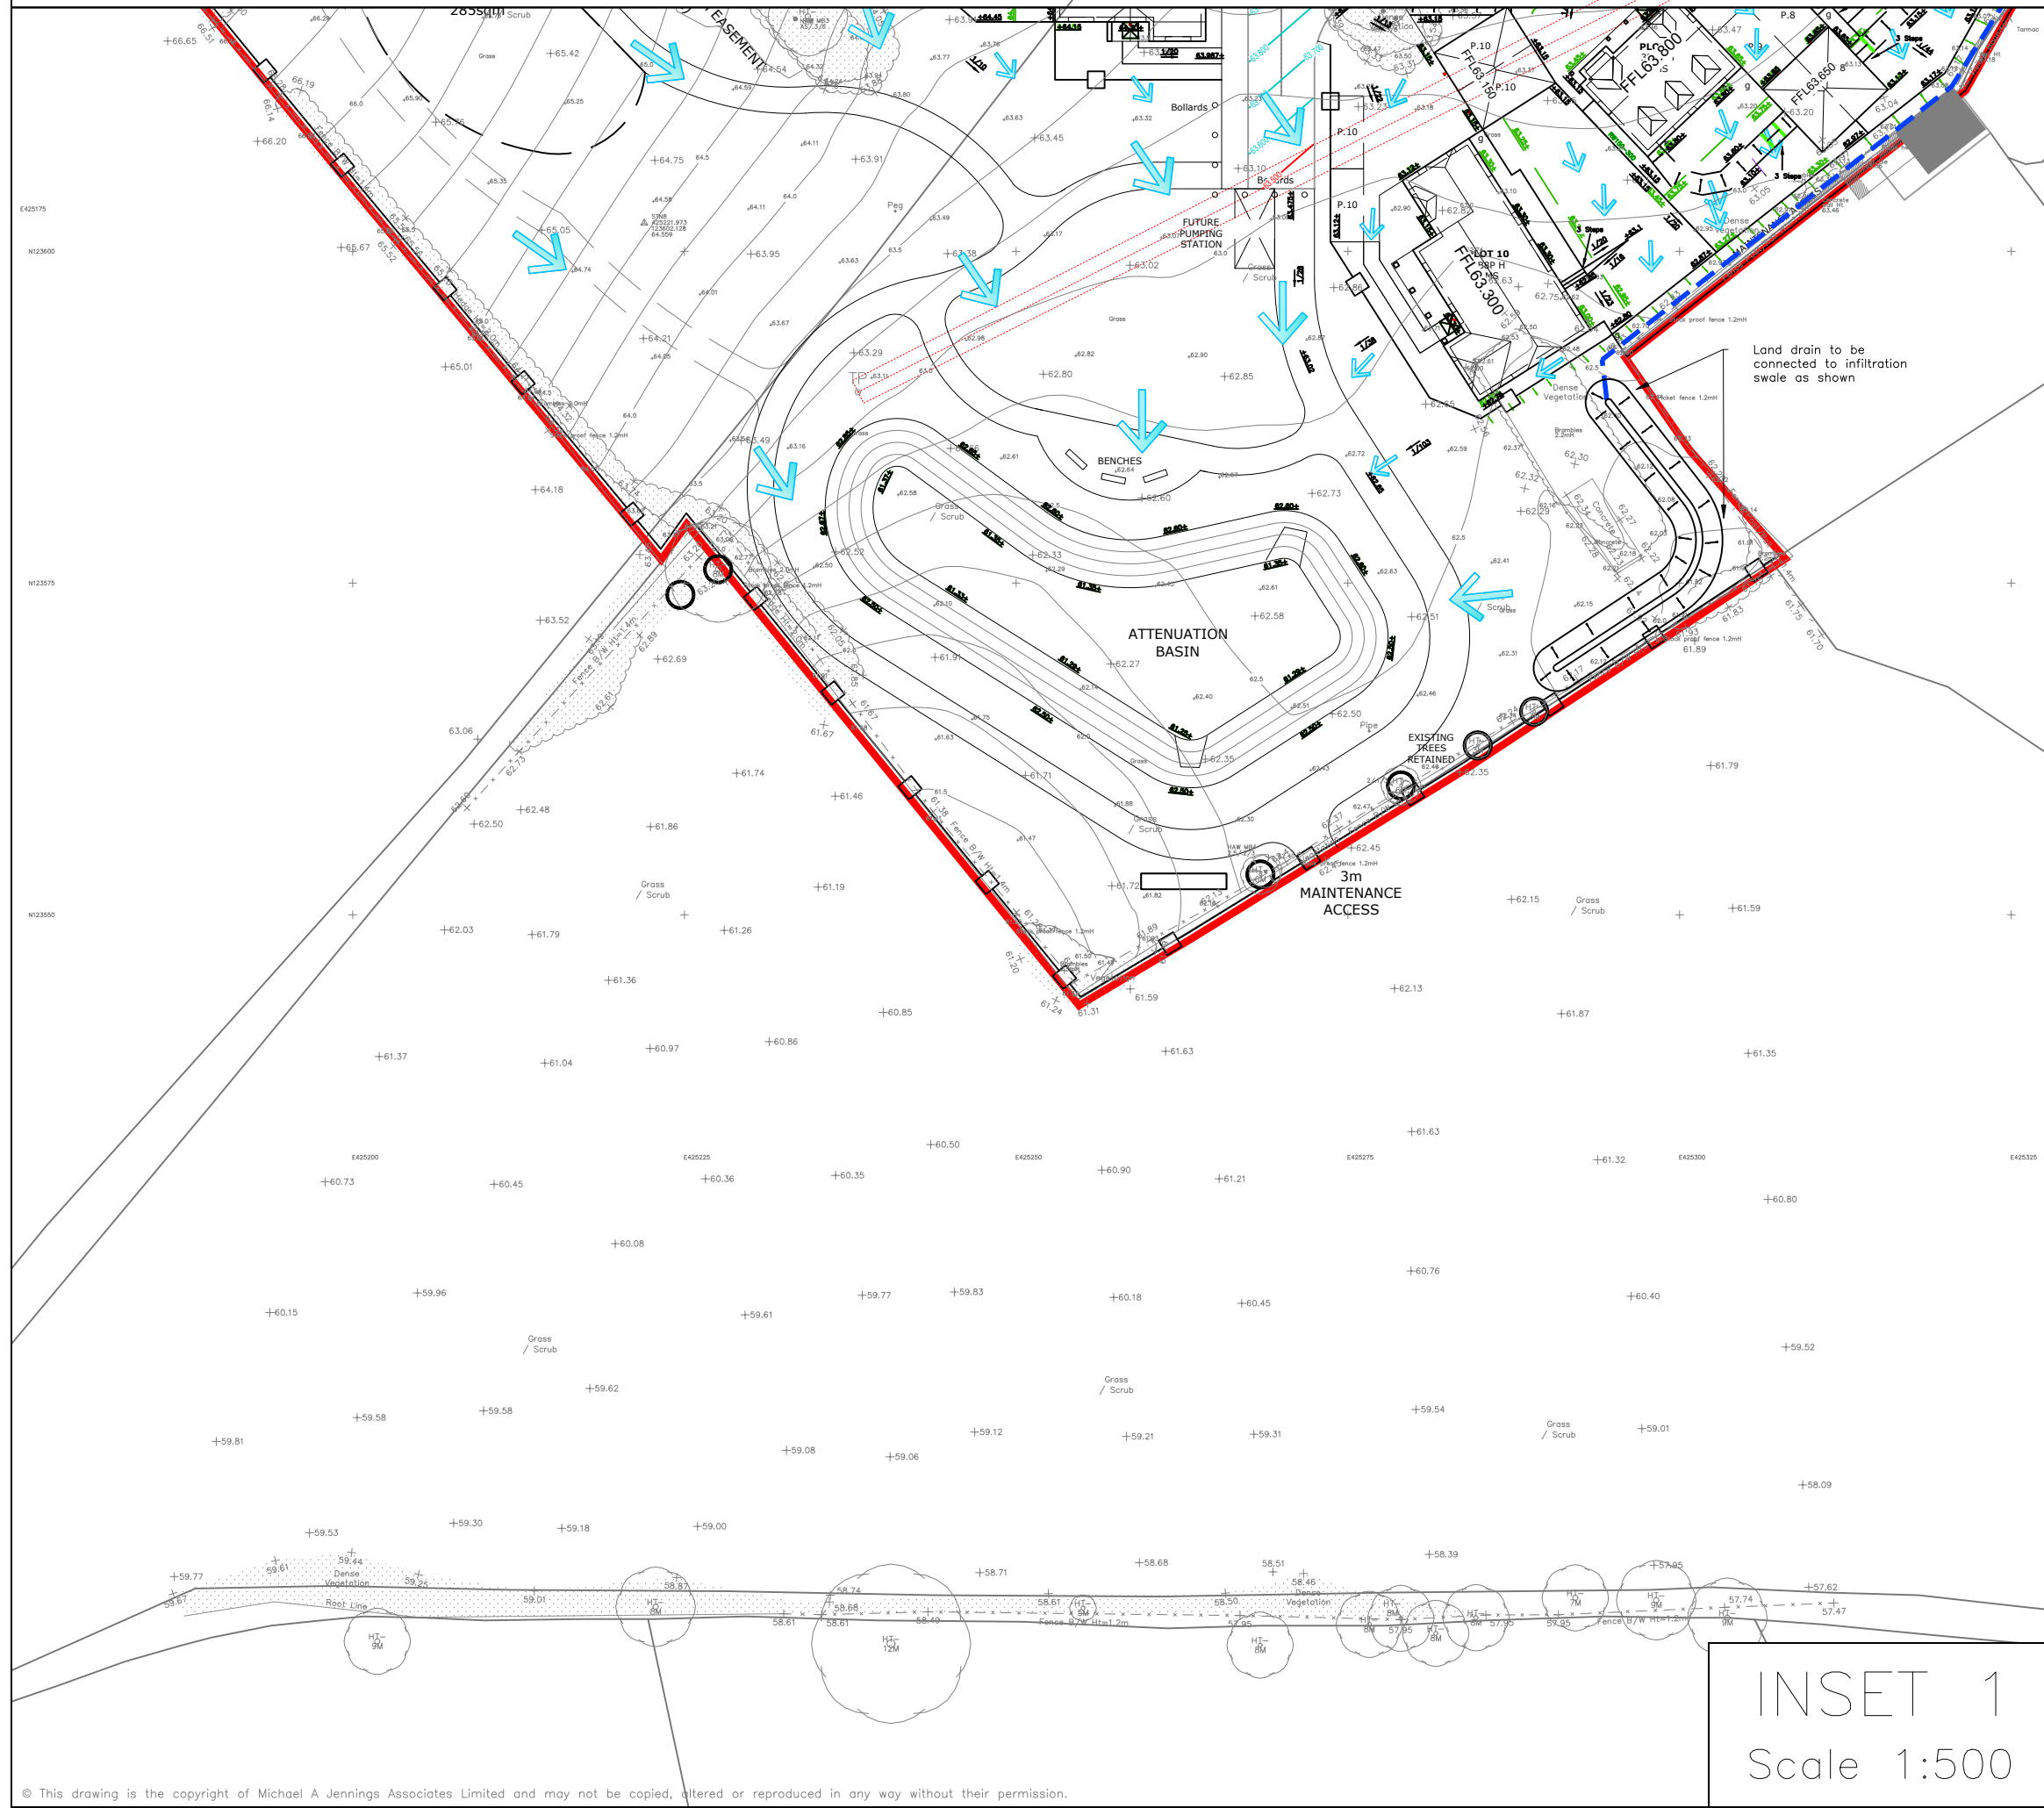

P9	21.04.2026	Infiltration swale added per client comments	JM	KTG
P8	09.04.2026	Levels updated to suit client comments and markings	JM	TSH
P7	08.04.2026	Levels updated to suit client comments and excess flow routes updated	JM	TSH
P6	02.04.26	Levels updated to suit client comments and excess flow routes updated	SB	KTG
P5	16.02.26	New base planning layout added	KTG	KTG
P4	08.02.26	Low points in garden areas added in accordance with LLFA comments	KTG	KTG
P3	22.12.25	Updated following receipt of comments from LLFA re Condition 10	KTG	KTG
P2	23.10.25	Updated following receipt of comments from Client	KTG	KTG
P1	15.10.25	First issue	KTG	KTG
REV. No.	DATE	DESCRIPTION	DRAWN	CHECKED

Client: **BARGATE**

Project: **Romsey Road, Whiteparish**

Title: **Excess Flow Routes**

Scale: **1:250 @ A0**

Status: **PRELIMINARY**

Drawn: **SB**

Project Engineer: **KTG**

MJA Project No: **7191**

Date: **01/04/2026**

Drawing Number: **7191-MJA-SW-XX-DR-C-014**

Rev: **P9**

MJA CONSULTING
CIVIL & STRUCTURAL ENGINEERS
Ipsium Court, 24 The Quadrant,
Abingdon Science Park, Abingdon
Oxon, OX14 3YF
Tel: 01235 555173
Email: mail@mjaconsulting.co.uk