



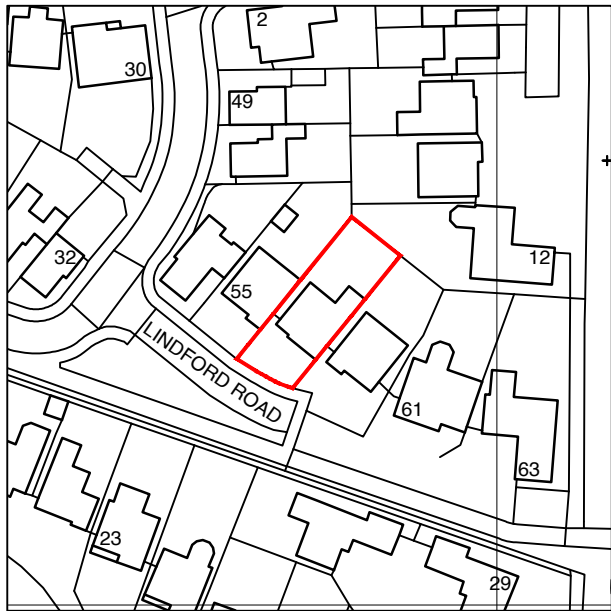

1 Location Plan
1:625@A1 (1:1250@A3)

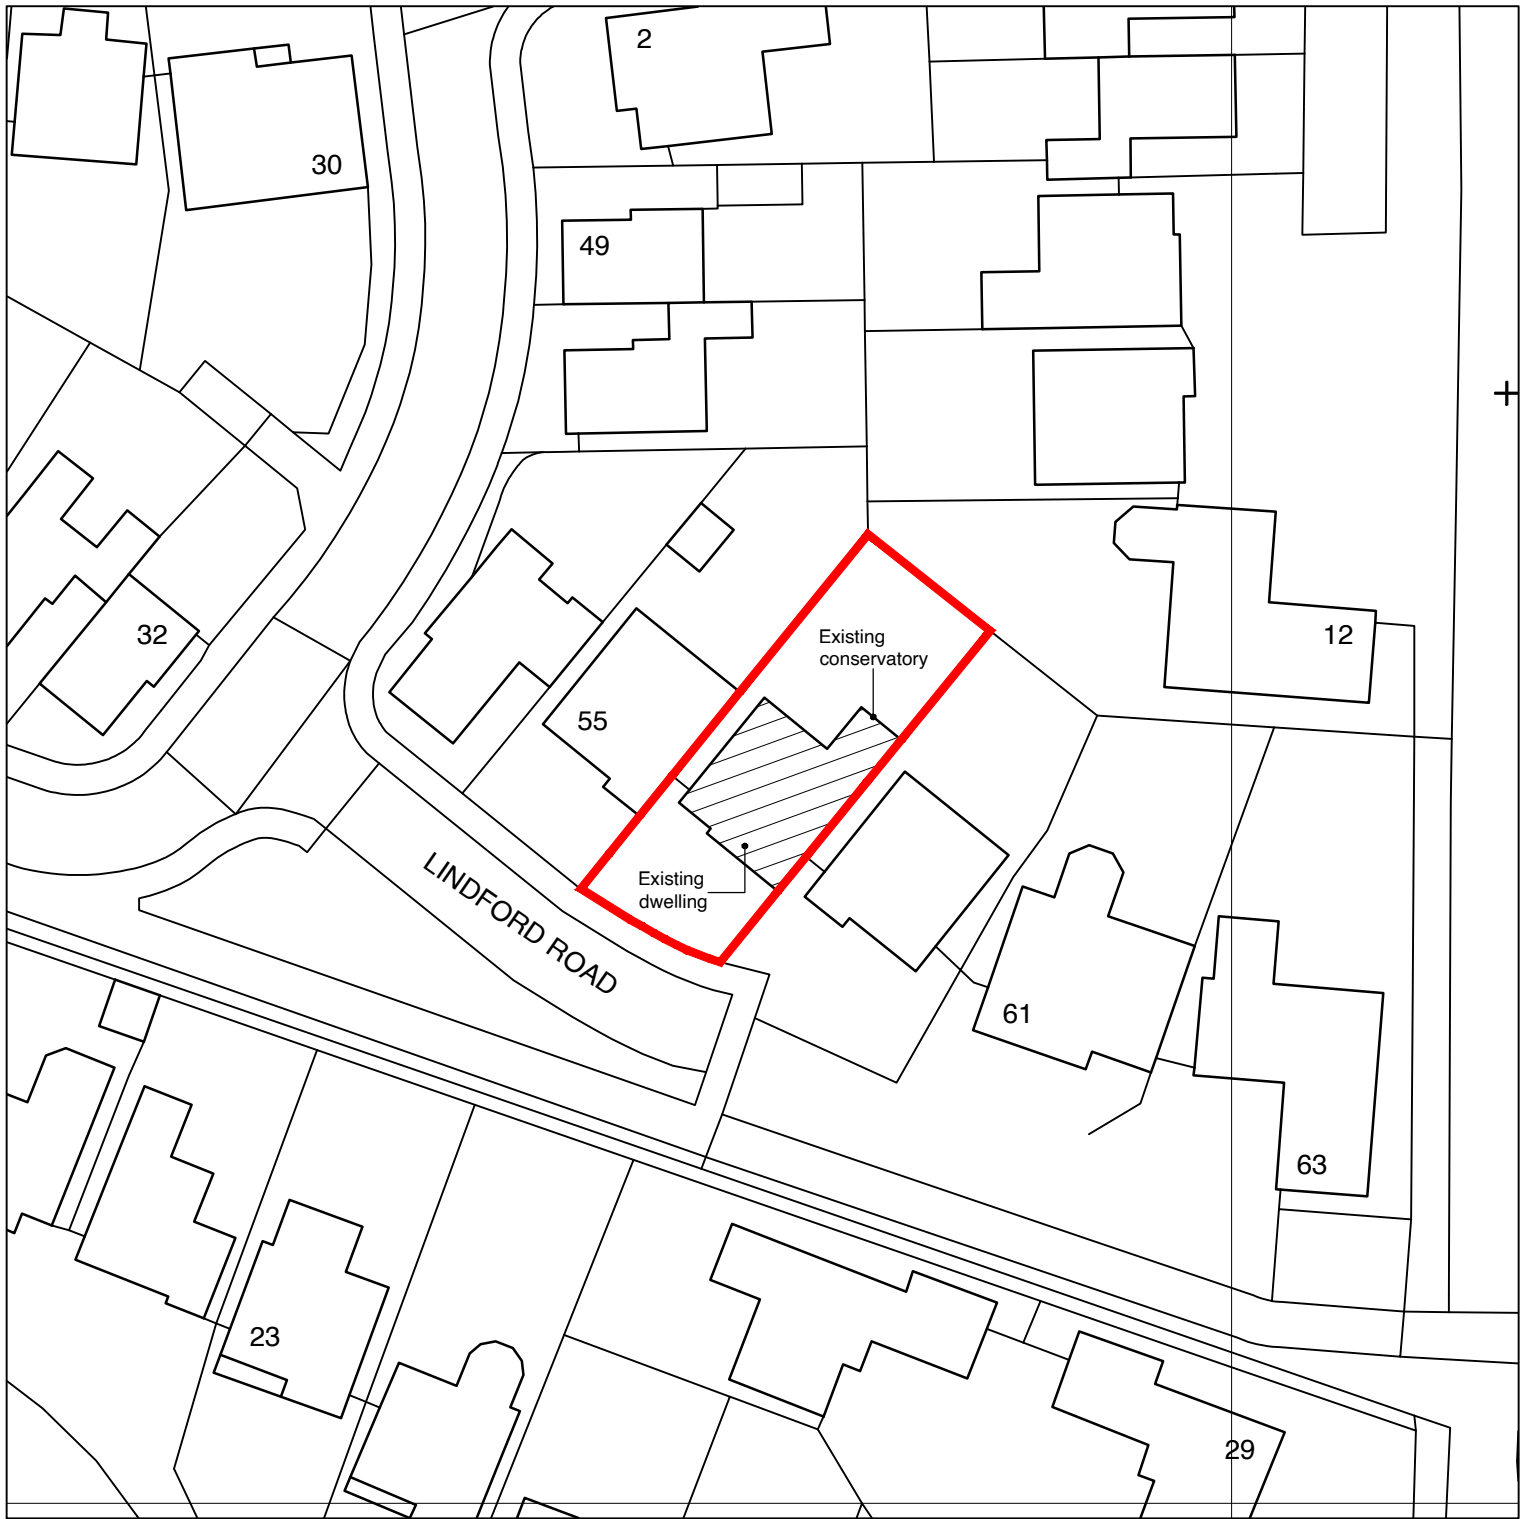

2 Block Plan
1:250@A1 (1:500@A3)

NOTE

- This drawing is copyright of MDC Architecture and is not to be reproduced
- This drawing has been produced to support a sketch scheme/planning application and should not be used for any other purpose

Rev	Revision Details	Date

0102030405060

Scale bar: 1:1250@A3

Meters

0510152025

Scale bar: 1:500@A3

Meters

Project North

N

mdca.

07402866166

martin@mdcarchitecture.co.uk

Client

Mr J & Mrs D Edwards

Project Address

The Laurels, 57 Lindford Road,
Bishopdown, Salisbury,
Wiltshire, SP1 3WX

Description

Proposed Single Storey
Rear Extension &
Associated Alterations

Title

Location & Block Plan

Status

EXISTING

Drawn by

MDC

Approved by

MDC

Scale

Refer to drawing

Project No.

2605

Drawing Ref.

EX

Drawing Ref.

01

Rev