
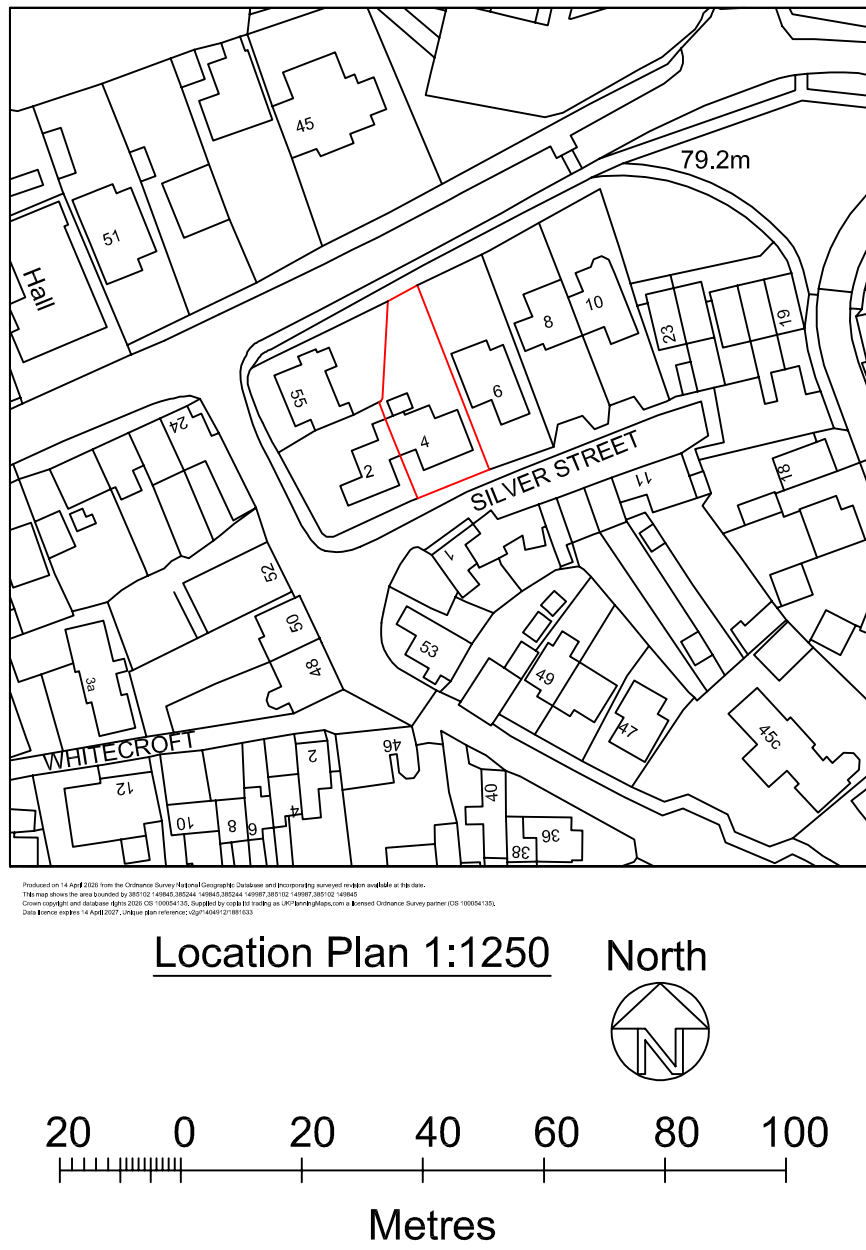


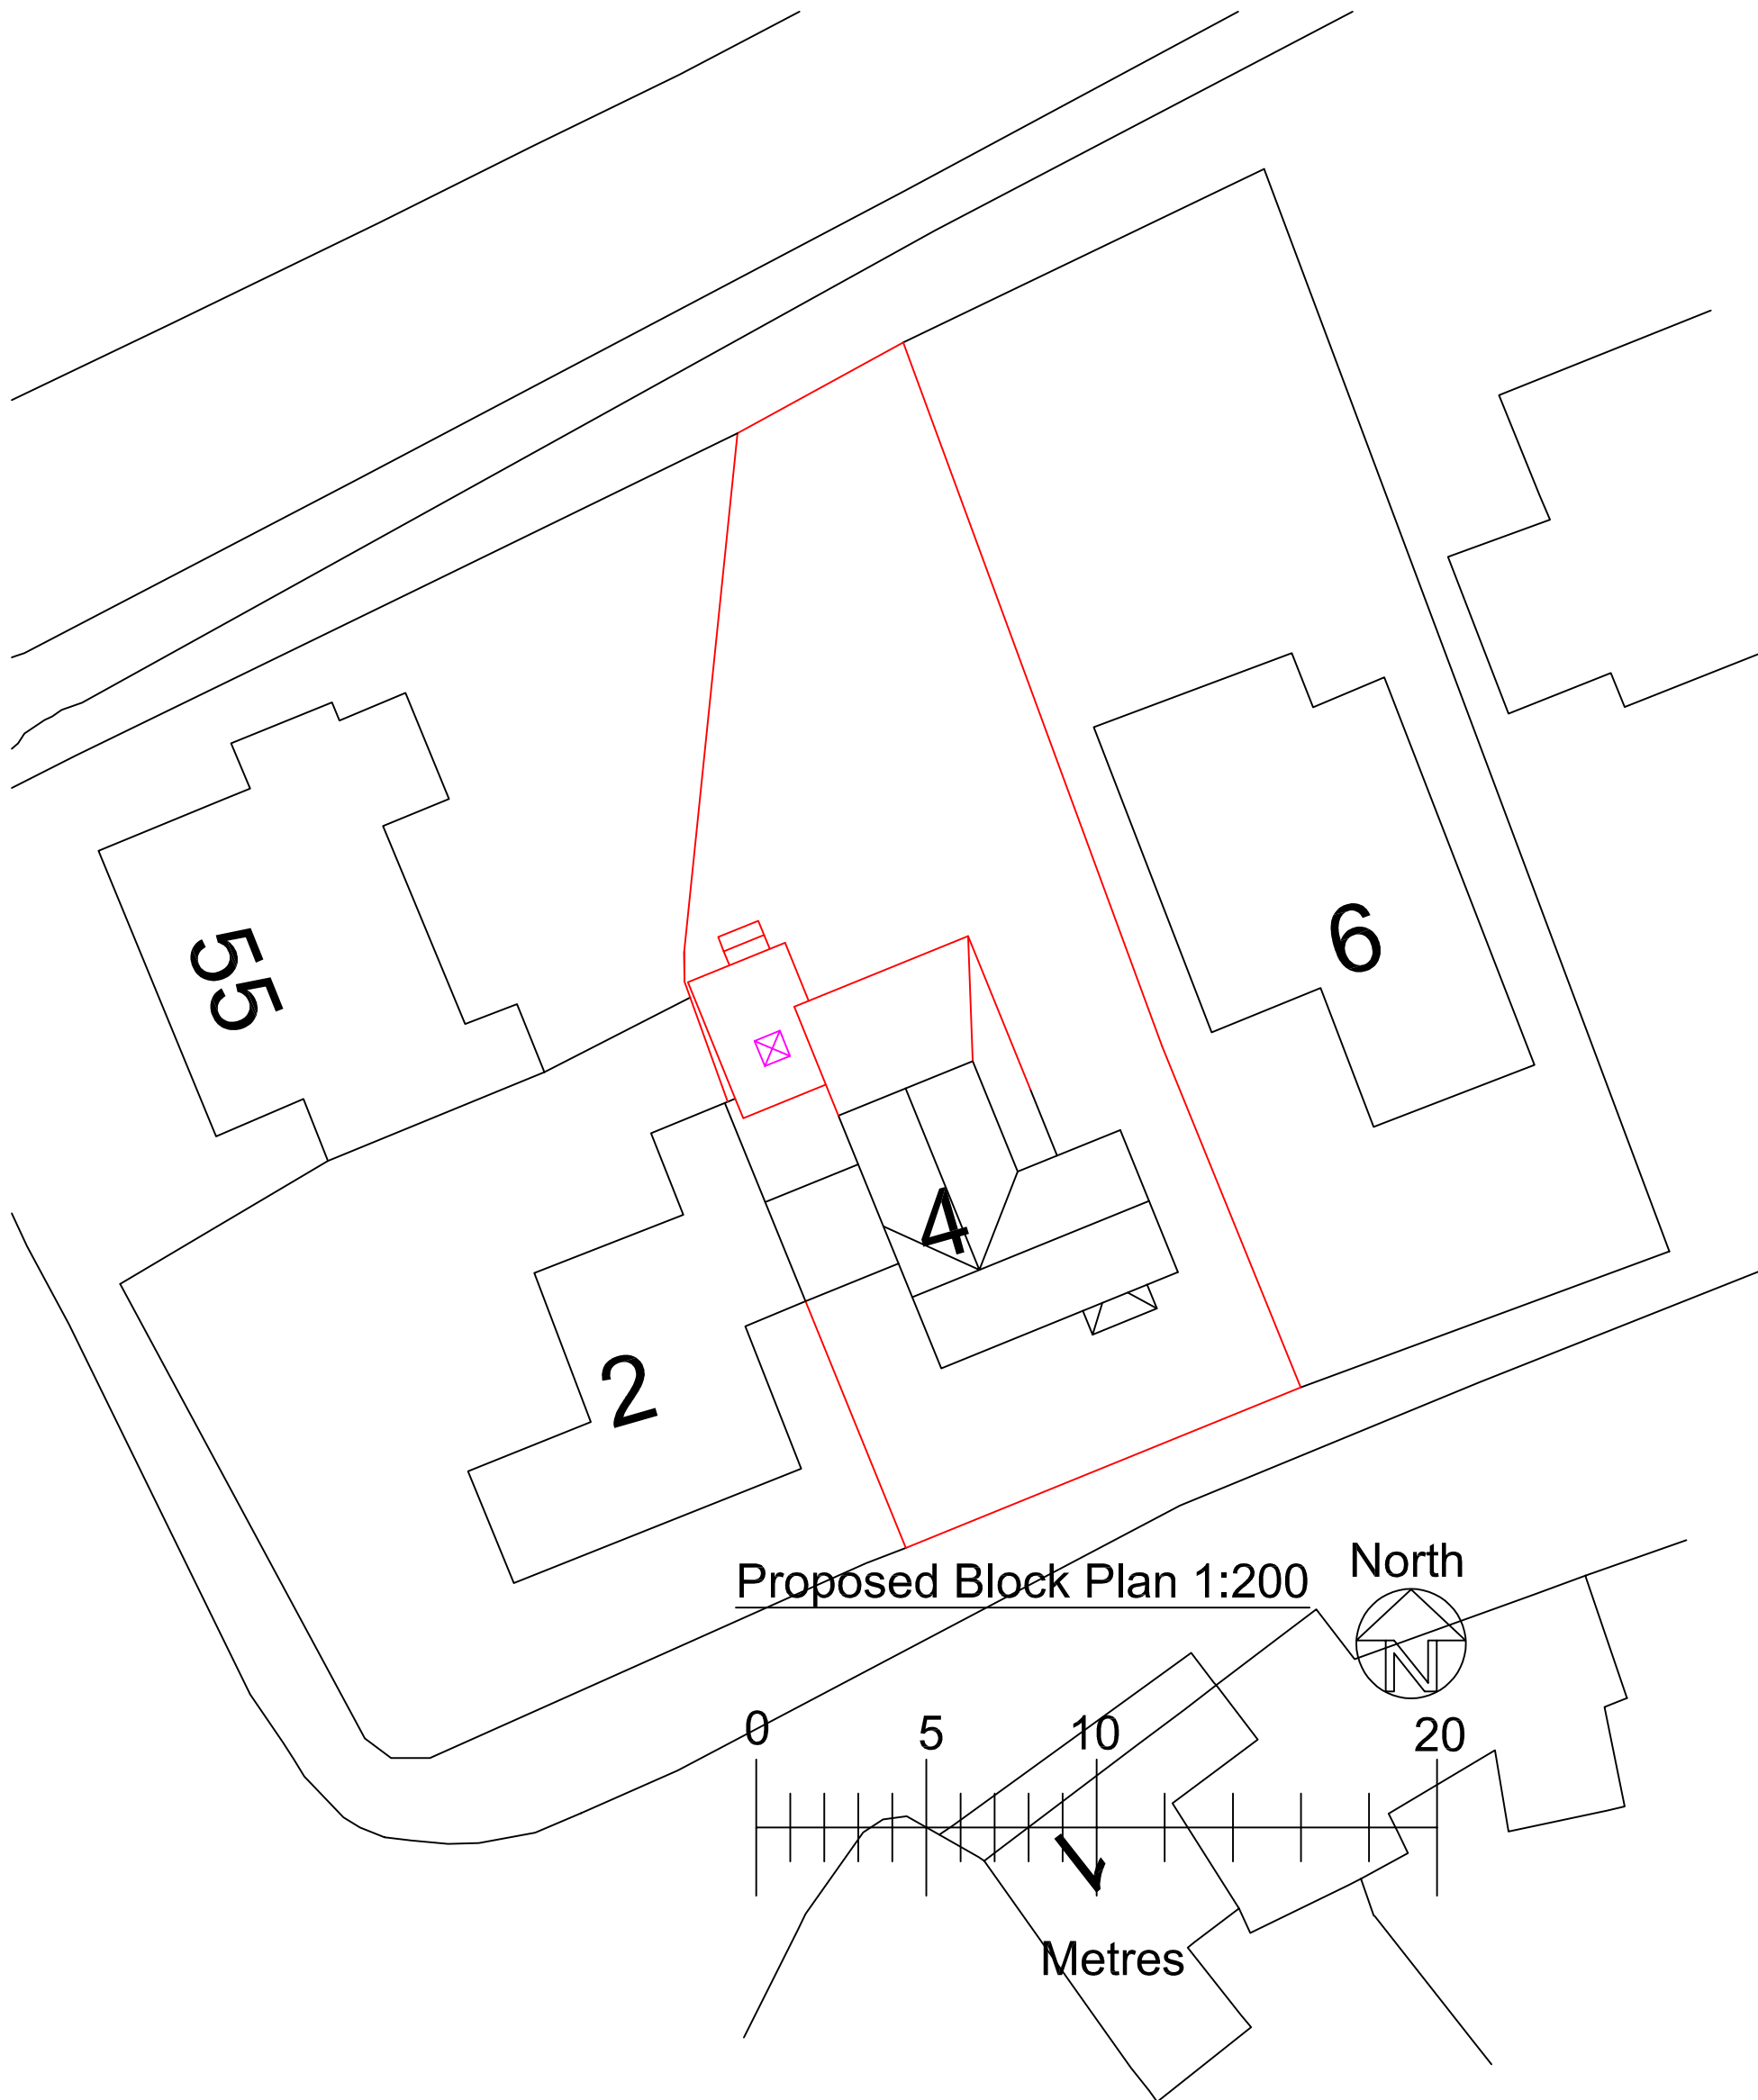

<u>Drawn by</u>	A Harlow & Son 01225 938329	
<u>Proposed Single Storey Rear Extension for</u> <u>Mr & Mrs J Gibbs at</u> <u>4 Silver Street</u> <u>Dilton Marsh</u> <u>Wiltshire</u> <u>BA13 4DQ</u>		
A1 Papersize		
<u>Scale</u>	1:200, 1:1250	<u>Drawing No AH2026/22</u> Sheet 2 of 2
<u>Date</u>	14th April 2026	