


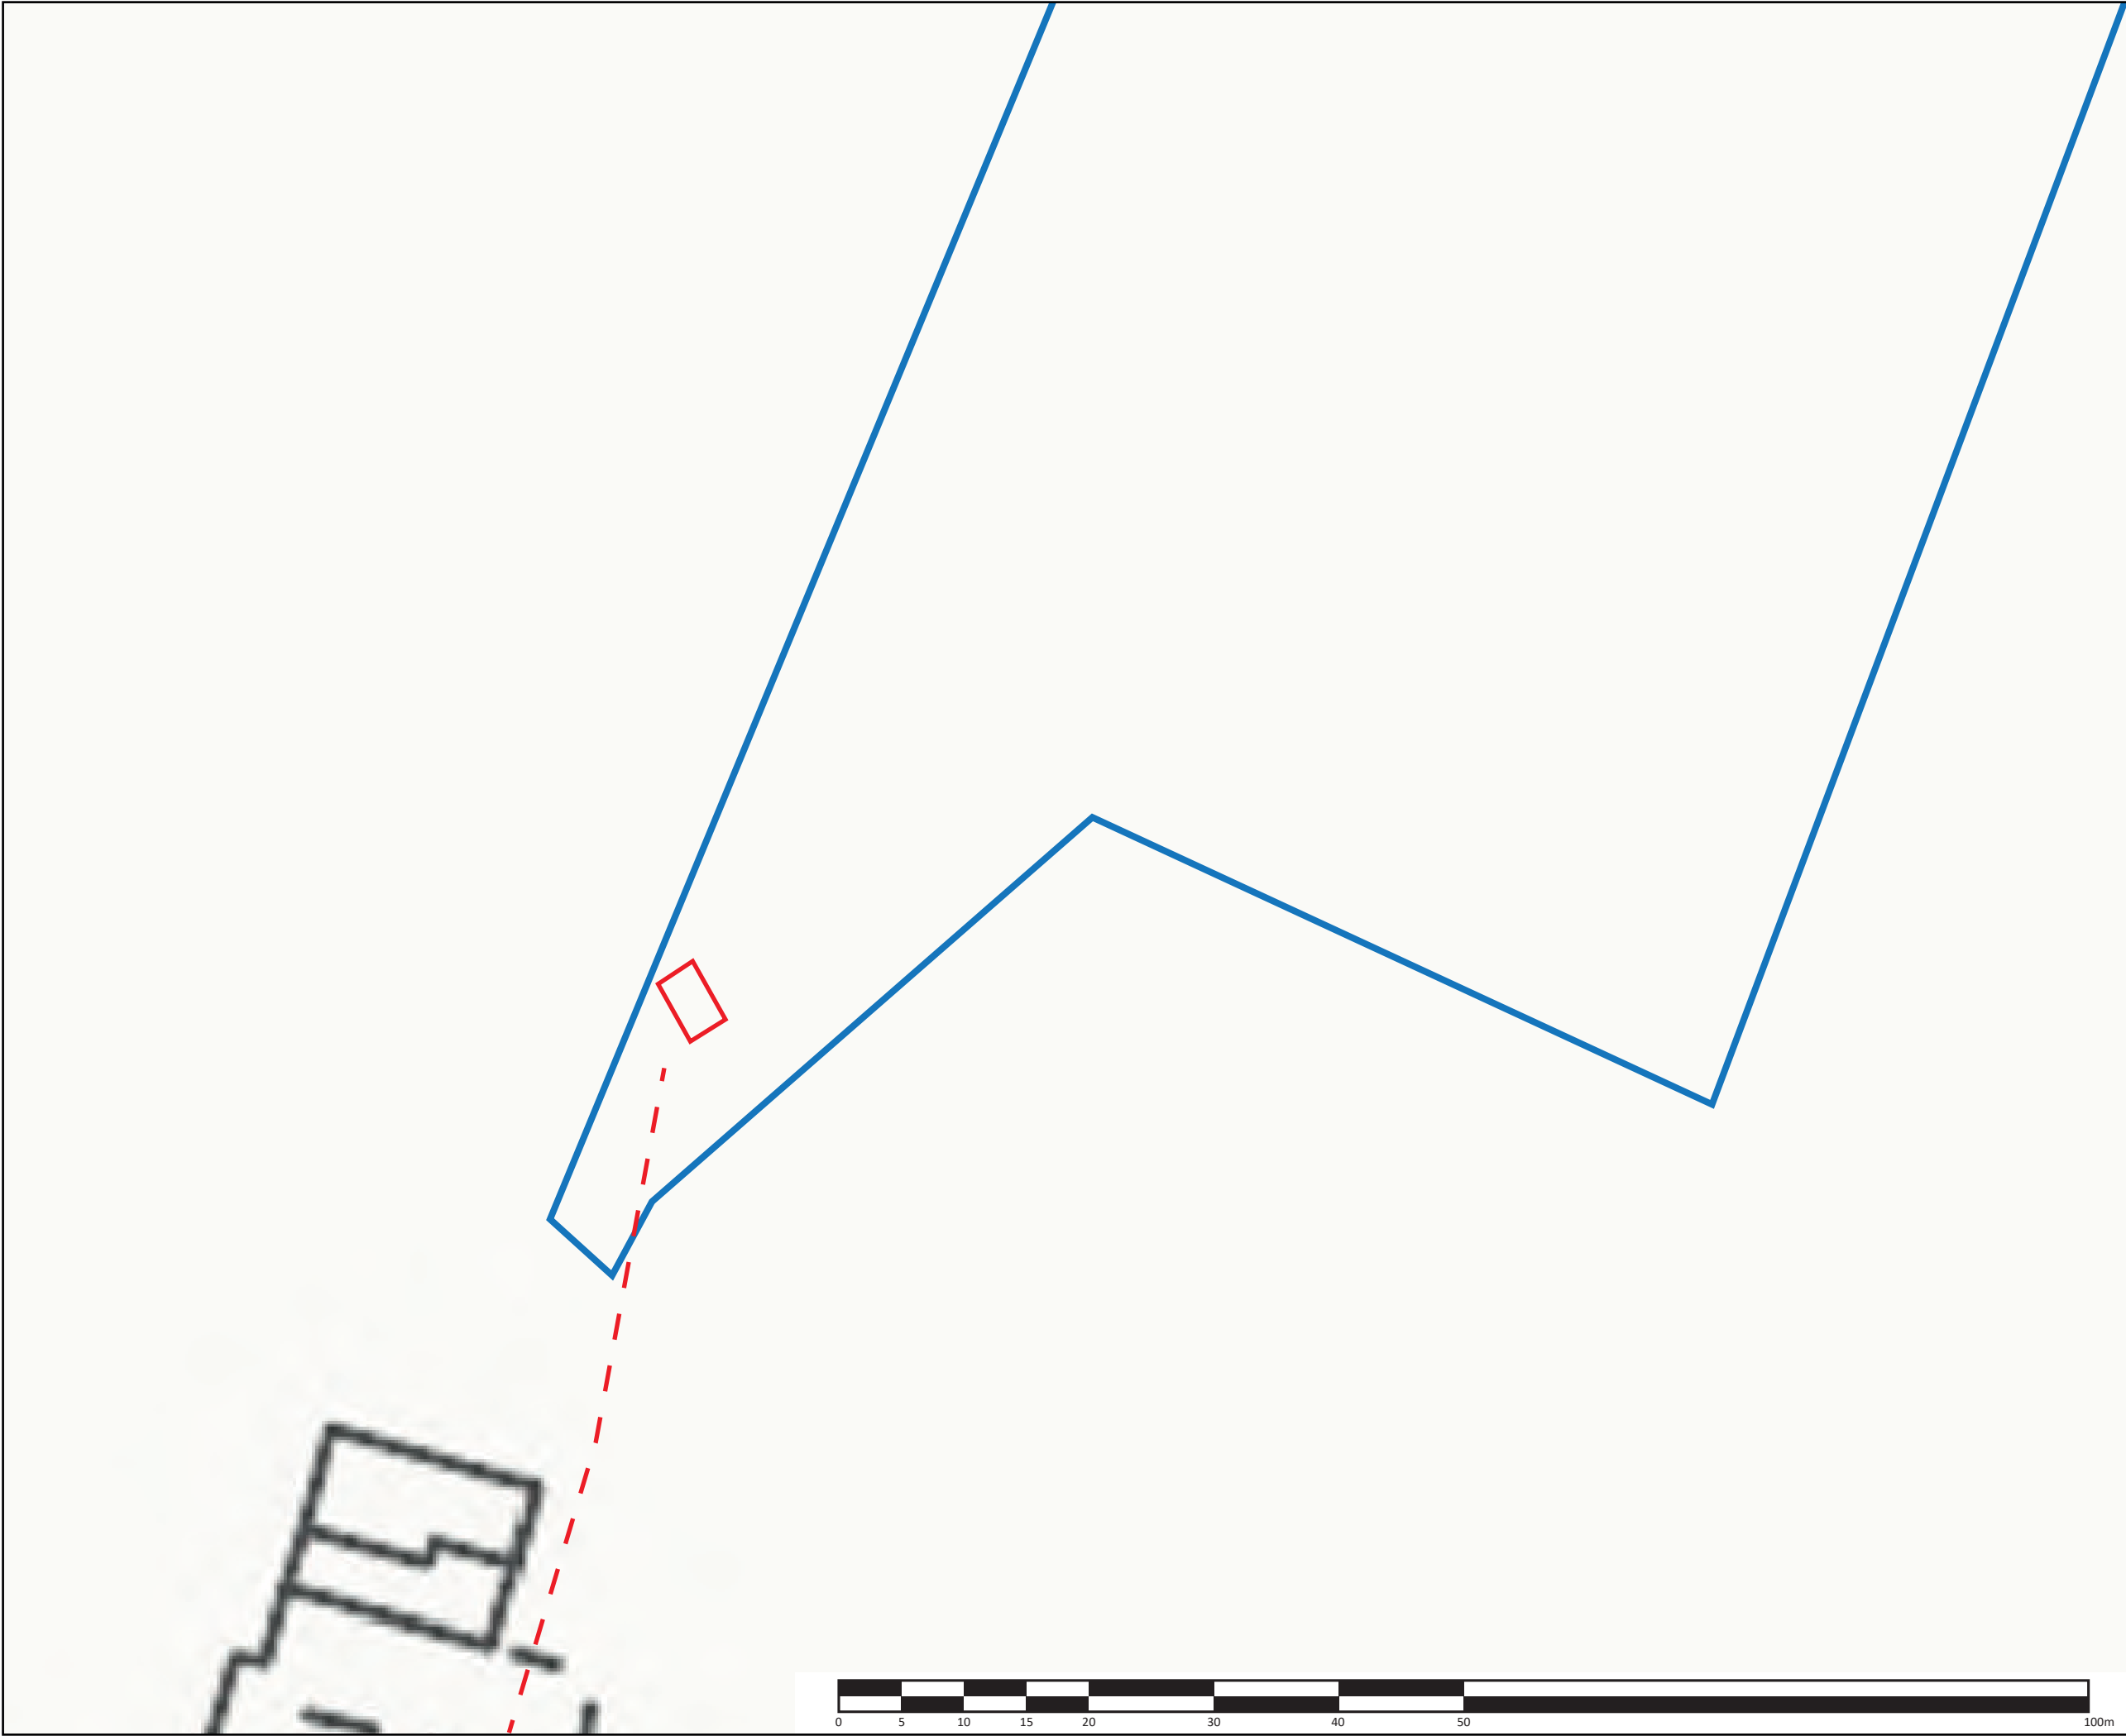

- KEY:**
- Site
 - Other land under applicant's control
 - Access to the club

This drawing has been prepared in accordance with the scope of WHLandscape's appointment with its client and is subject to the terms and conditions of that appointment.

WHLandscape accepts no liability for any use of this drawing other than by its client and only for the purposes for which it was prepared and provided.

If received electronically it is the recipient's responsibility to print this drawing to the correct scale. Refer to written dimensions where provided.

© Copyright WH Landscape Consultancy Ltd. This drawing is issued on the condition it is not reproduced, retained or disclosed to any unauthorised person, either wholly or in part without the written consent of WHLandscape.

Ordnance Survey © Crown Copyright 2026. All rights reserved.
WHLandscape licence number: LAN1001422.



Sandcliffe House, Northgate Street,
Devizes, Wiltshire SN10 1JT
t: 01380 727539 e: info@whlandscape.co.uk

Project: Proposed Field Shelter		
On behalf of: Wessex Model Flying Club		
Drawing title: Block Plan		
Drawing number: WHL-WMFC-02	Rev: 	Date: April 26
Scale: 1:500 @ A3	DB: ES	CB: WH