






24 to 27 - First Floor Sash Windows West Elevation

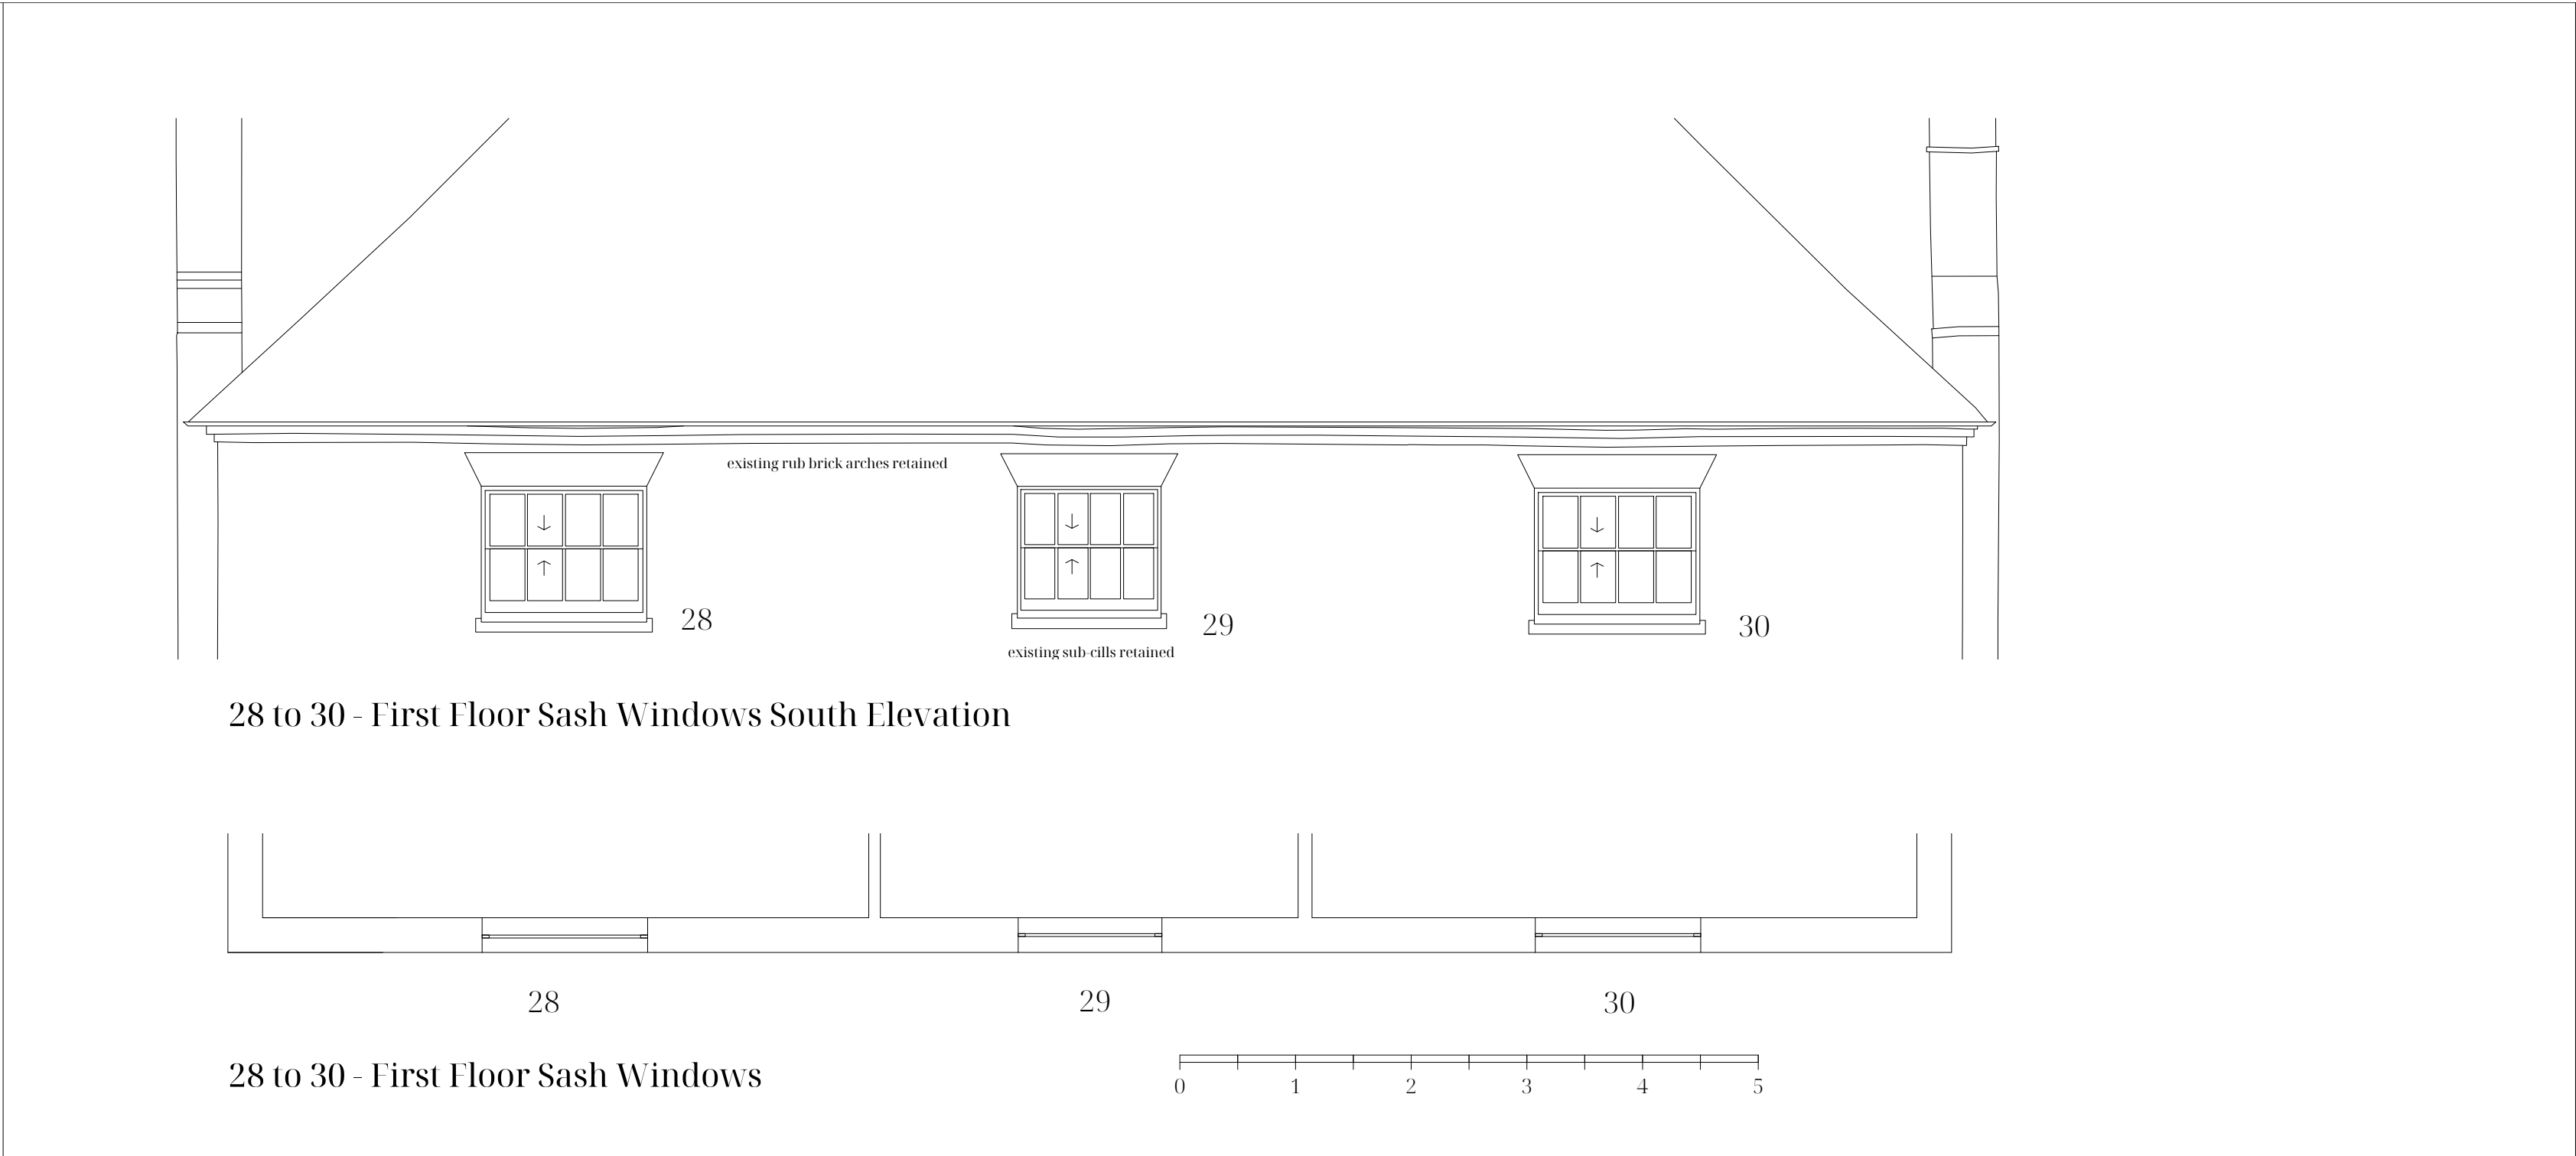

28 to 30 - First Floor Sash Windows South Elevation

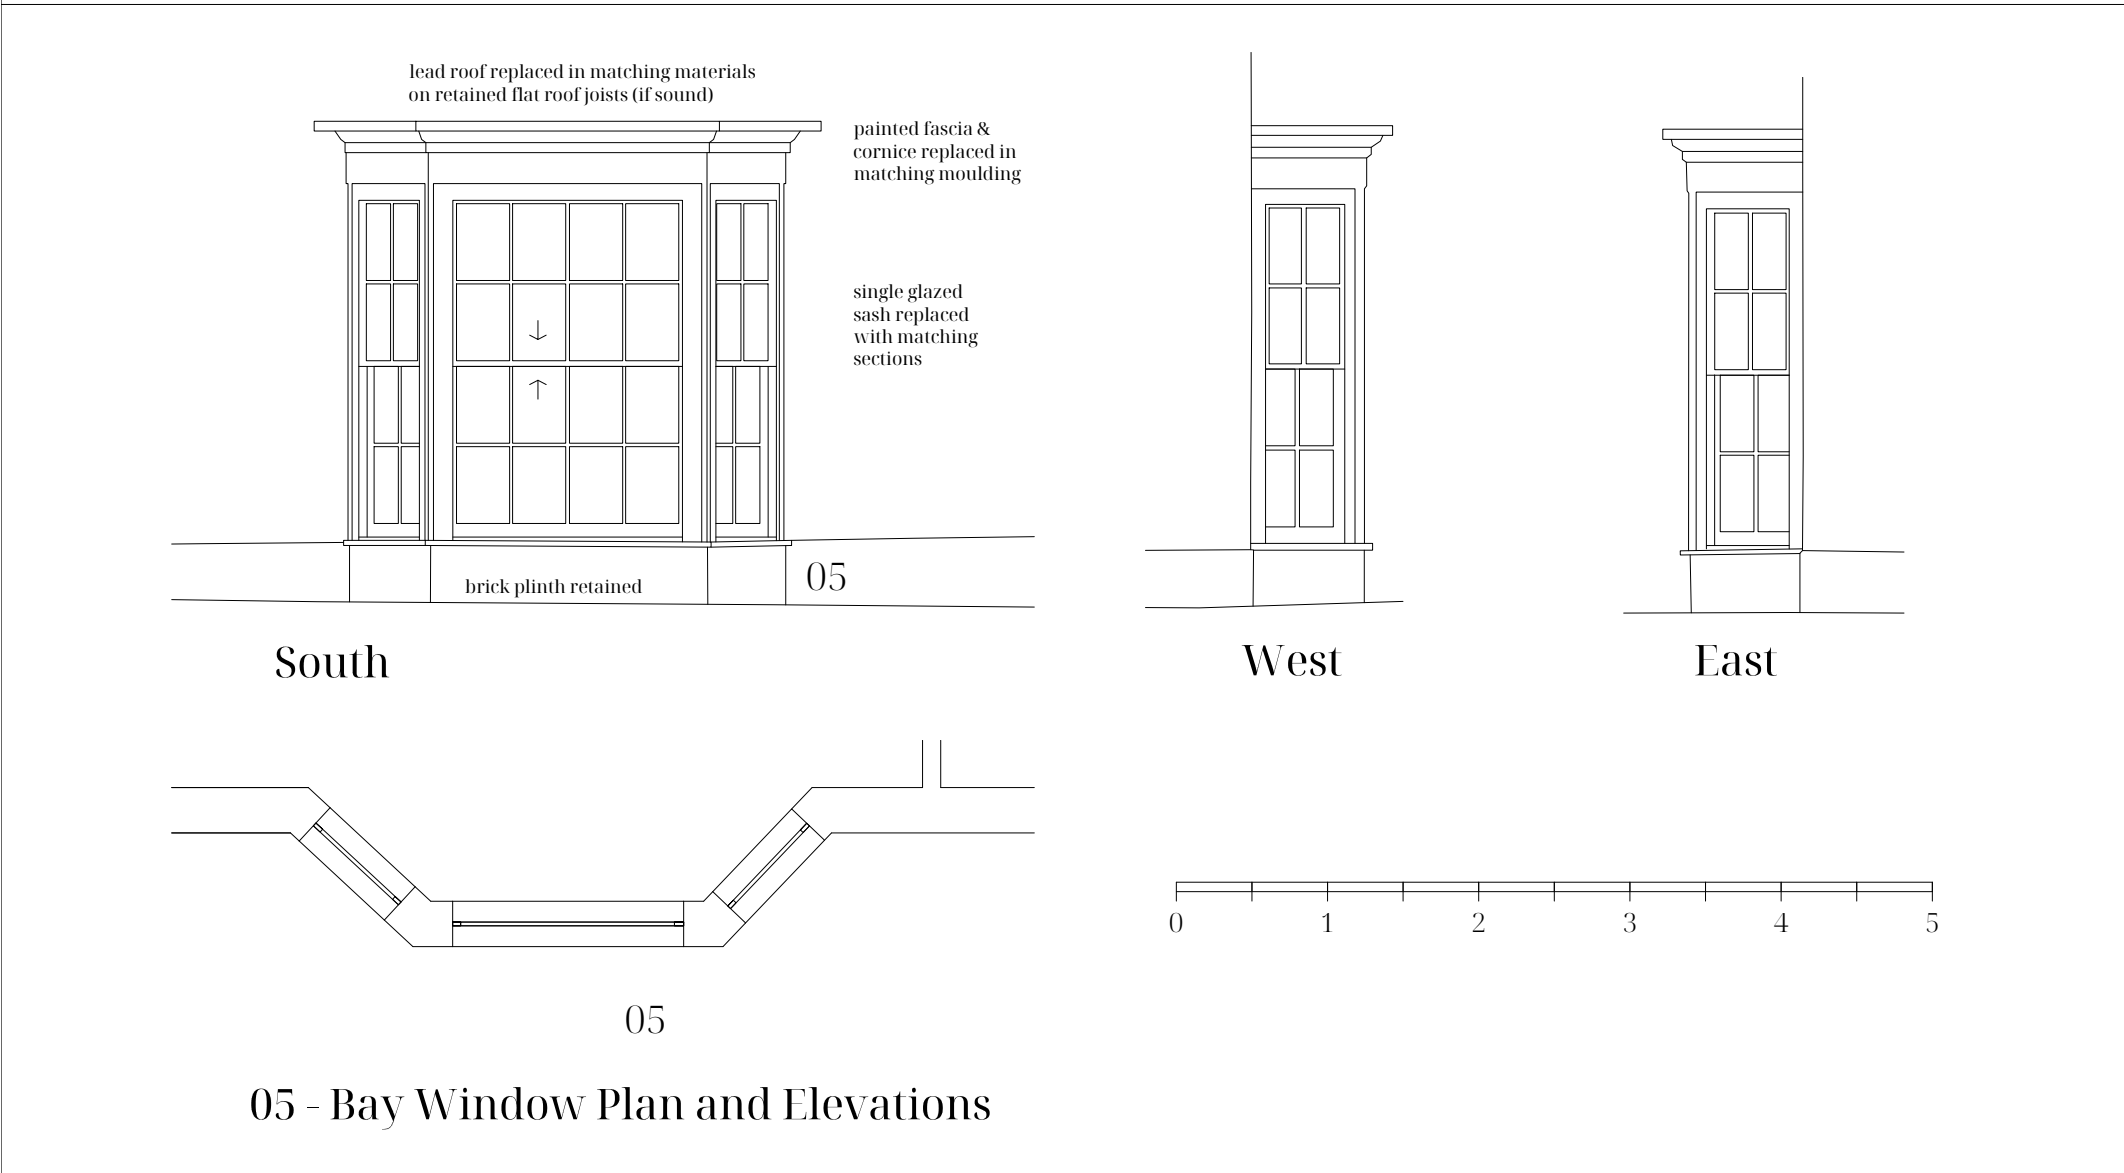

05 - Bay Window Plan and Elevations

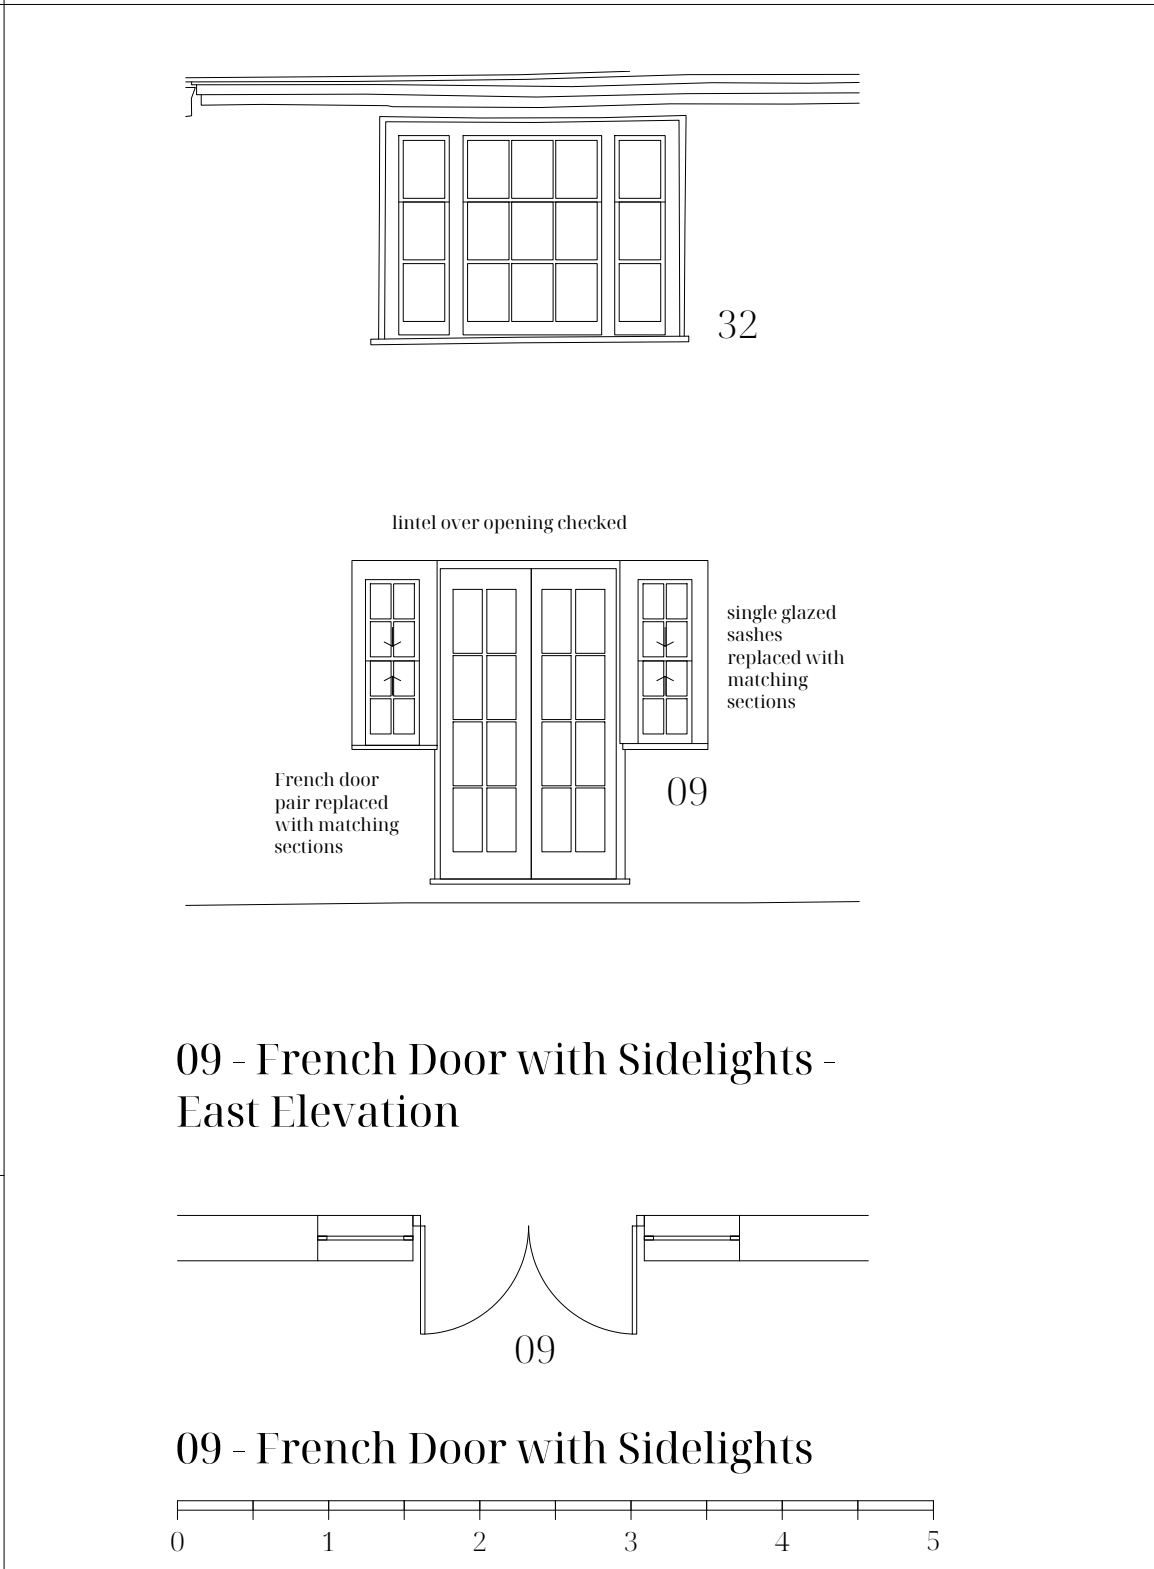

09 - French Door with Sidelights - East Elevation

Typical Sash Window Detail NTS


Note full measured details have been taken to ensure mouldings, head, cill, rails and glazing bars all match each existing window like for like.

Site dimensions taken for sash windows are as:

- Top rails and stiles 50x44mm
- Bottom rail 95x44mm
- Meeting rail 35x55mm
- Glazing bar 21x44mm
- Bay cills 75x205mm
- Other cills 85x150mm
- Sash box depth 150mm

Ovolo mould to sashes and glazing bars

Rebate depth for single glazing

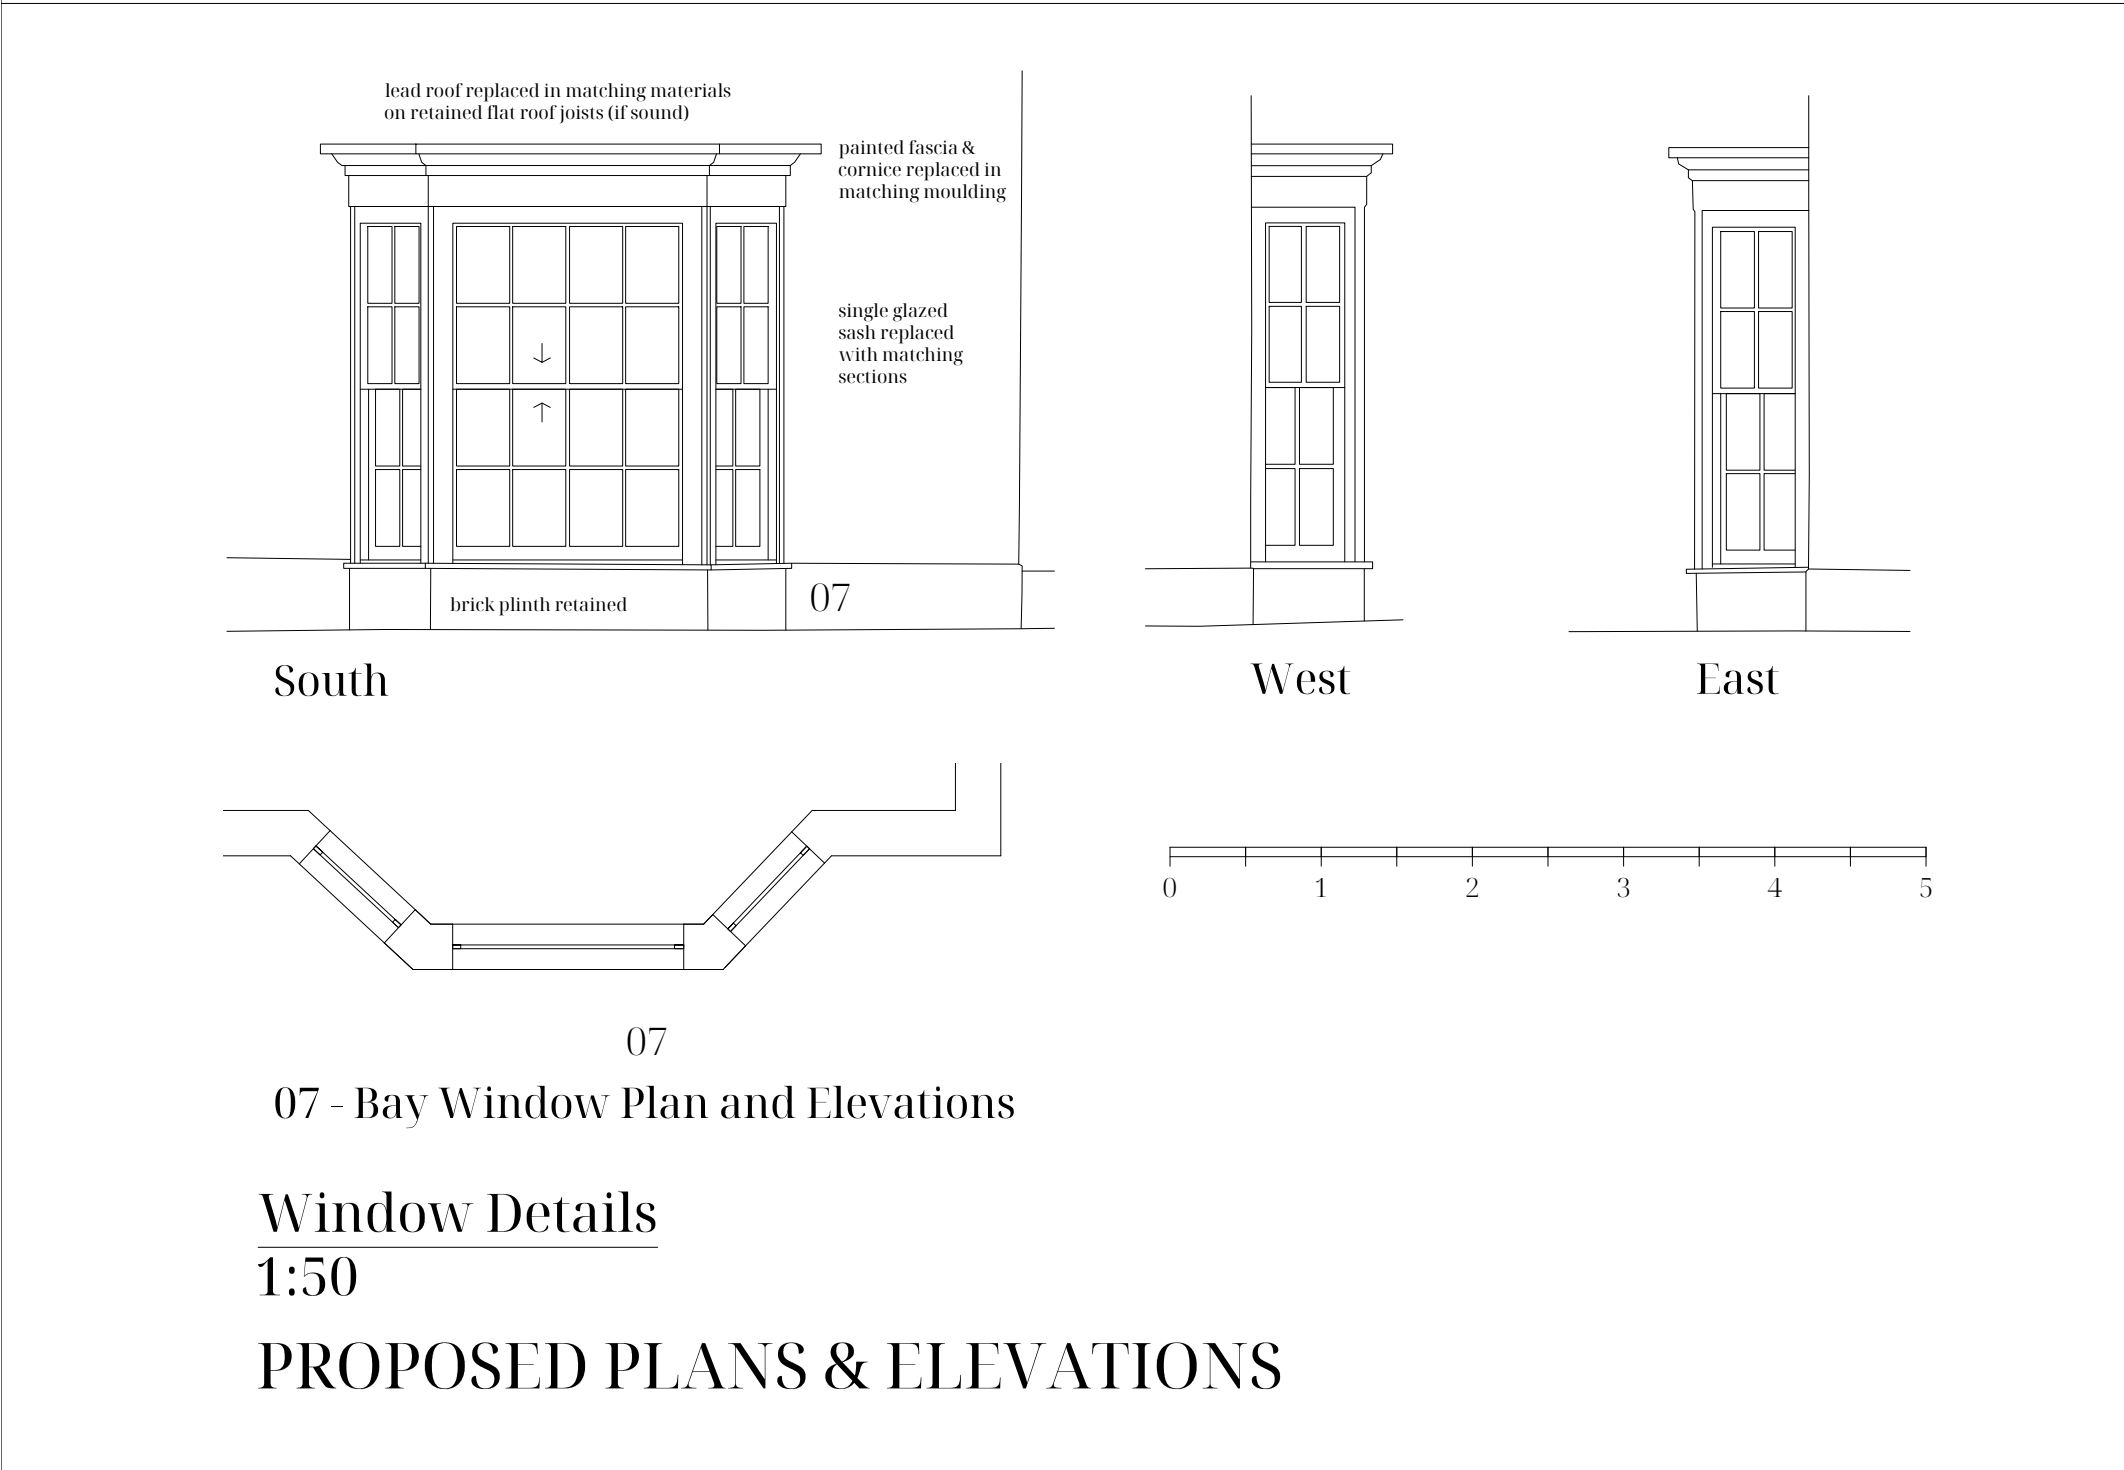

07 - Bay Window Plan and Elevations

Window Details
1:50

PROPOSED PLANS & ELEVATIONS

NOTES			
All drawings within this package are the copyright of ASJ Design Services Ltd. They may not be copied or disclosed to any third party for any purpose except as authorised in writing by ASJ Design.			
Do not scale from these drawings. Figured dimensions are to be used only. All critical dimensions are to be checked on site before work proceeds.			
All drawings are to be read in conjunction with all other relevant consultants and or specialists drawings or documents.			
Inconsistencies, errors and omissions found within or between ASJ Design documents are to be notified immediately to ASJ Design.			
ISSUE TRACKER			
REV	DATE	DESCRIPTION	BY
A	31.03.26	Issued for Information	DAJ