
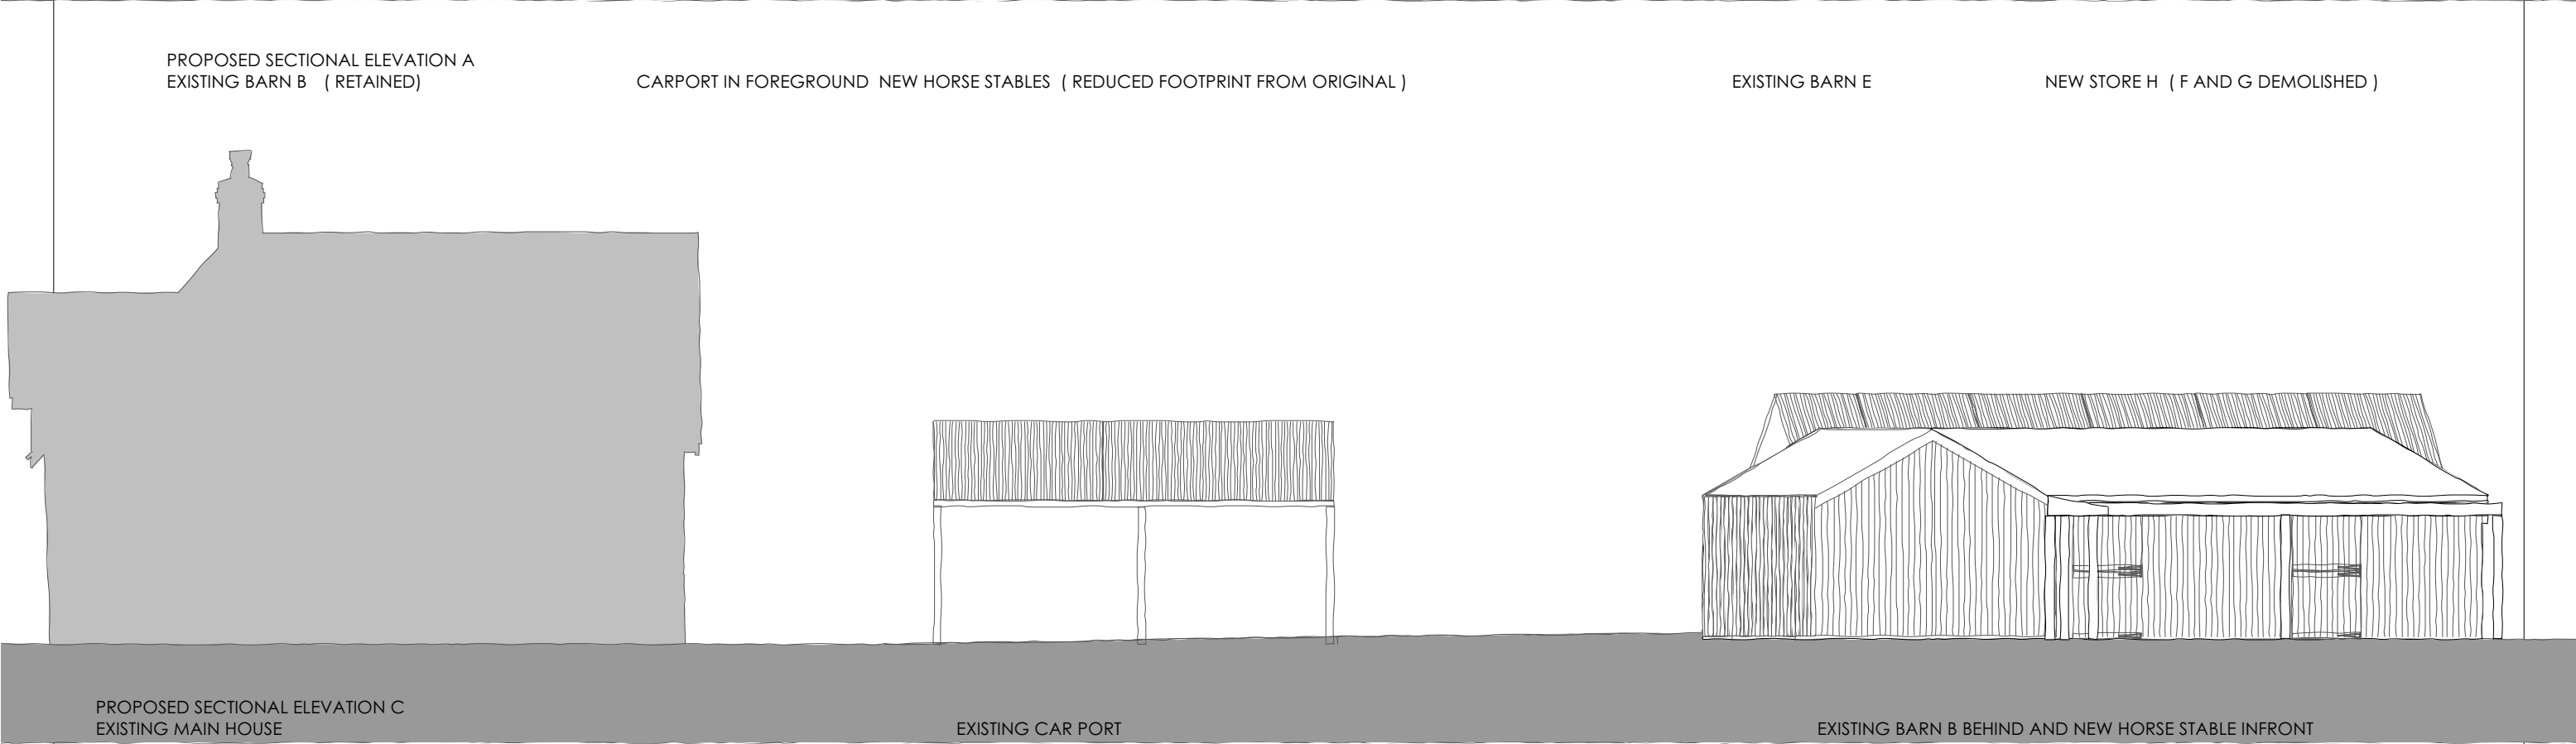


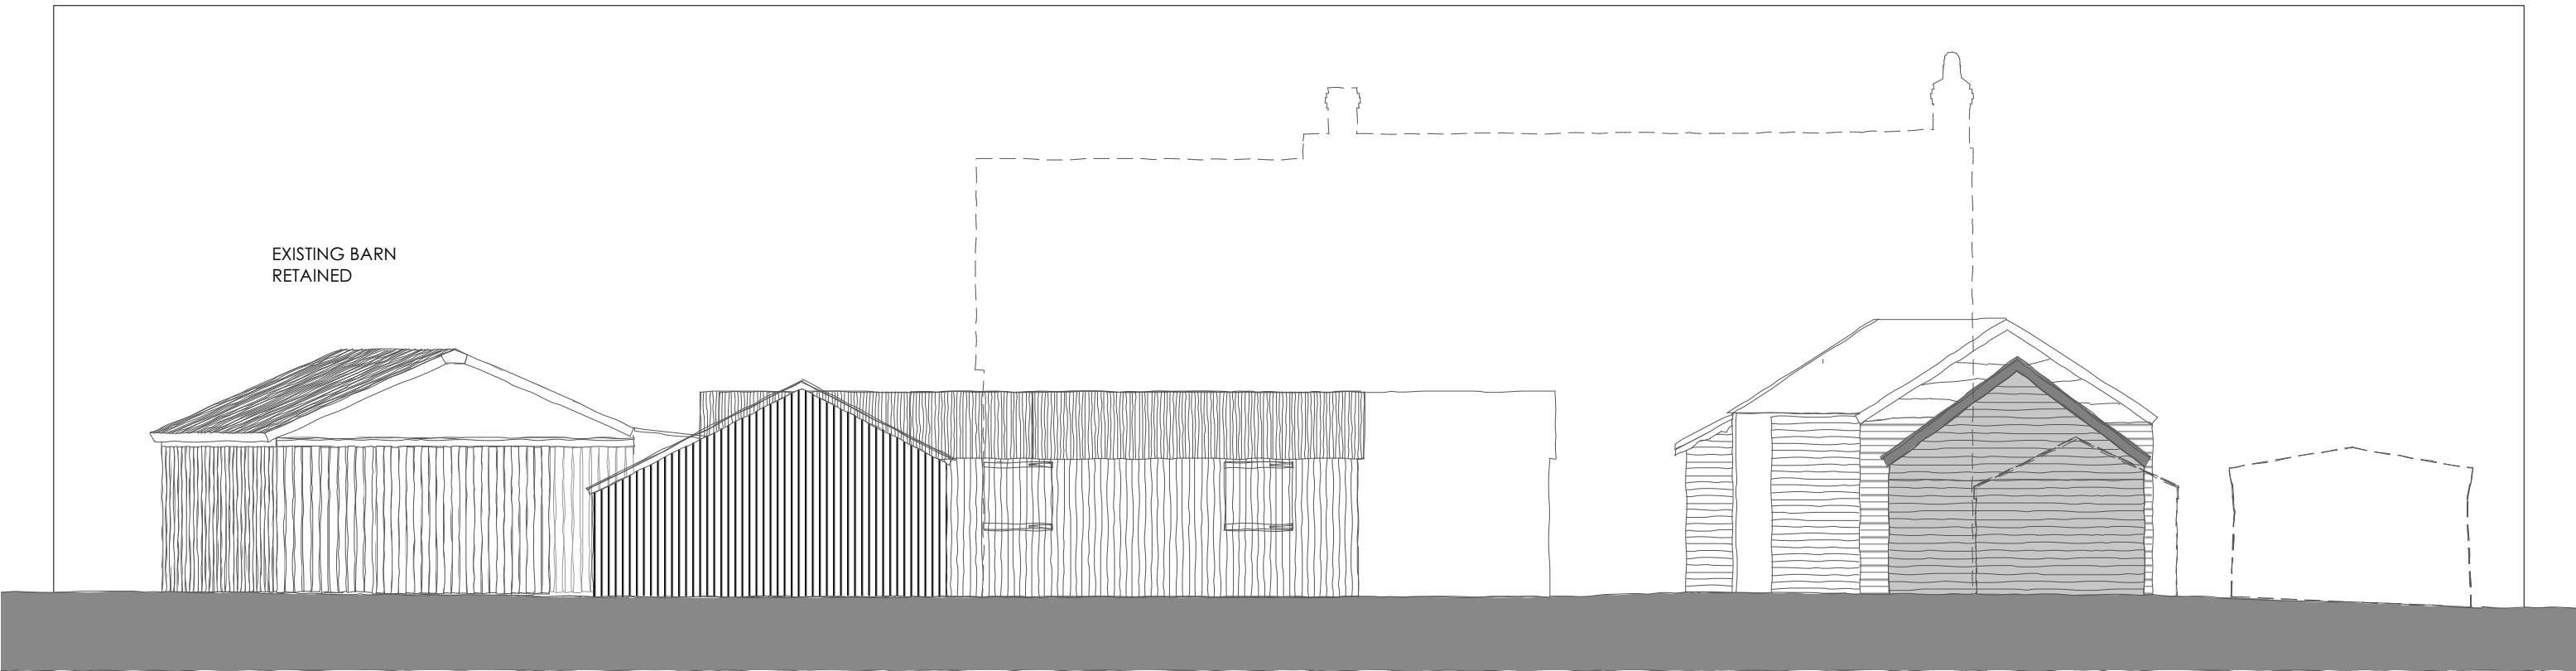


MATERIALS - ALSO REFER DAS PHOTOS

EX AND PROPOSED ROOFS - CORRUGED SHEET , PROFILE DARK COLOUR METAL

EX AND PROPOSED WALLS - HORIZONTAL AND VERTICAL TIMBER BOARDING NATURALLY WEATHER OR STAINED

EX WINDOWS / A GENERAL OFF PEG PAINTED TIMBER
NO WINODWS IN NEW PROPOSALS

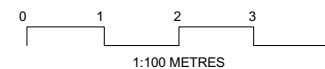

AMENDMENT:			DATE
Status	PLANNING		
Job no / drawing no	868 P WOCP 20 62 USW-Stables		
Drawing title	Prop Elevations 1		
Date	Sheet	Scale	Drawn by
SEPT 2025	A3	1:100	Checked by



hetreed ross architects
hra
www.hetreedross.com 01225 755867