


Location Plan

Site Address: The Old Vicarage, Church Lane, Britford, SP5 4DX

Date Produced: 23-Apr-2026

Scale: 1:1250 @A3

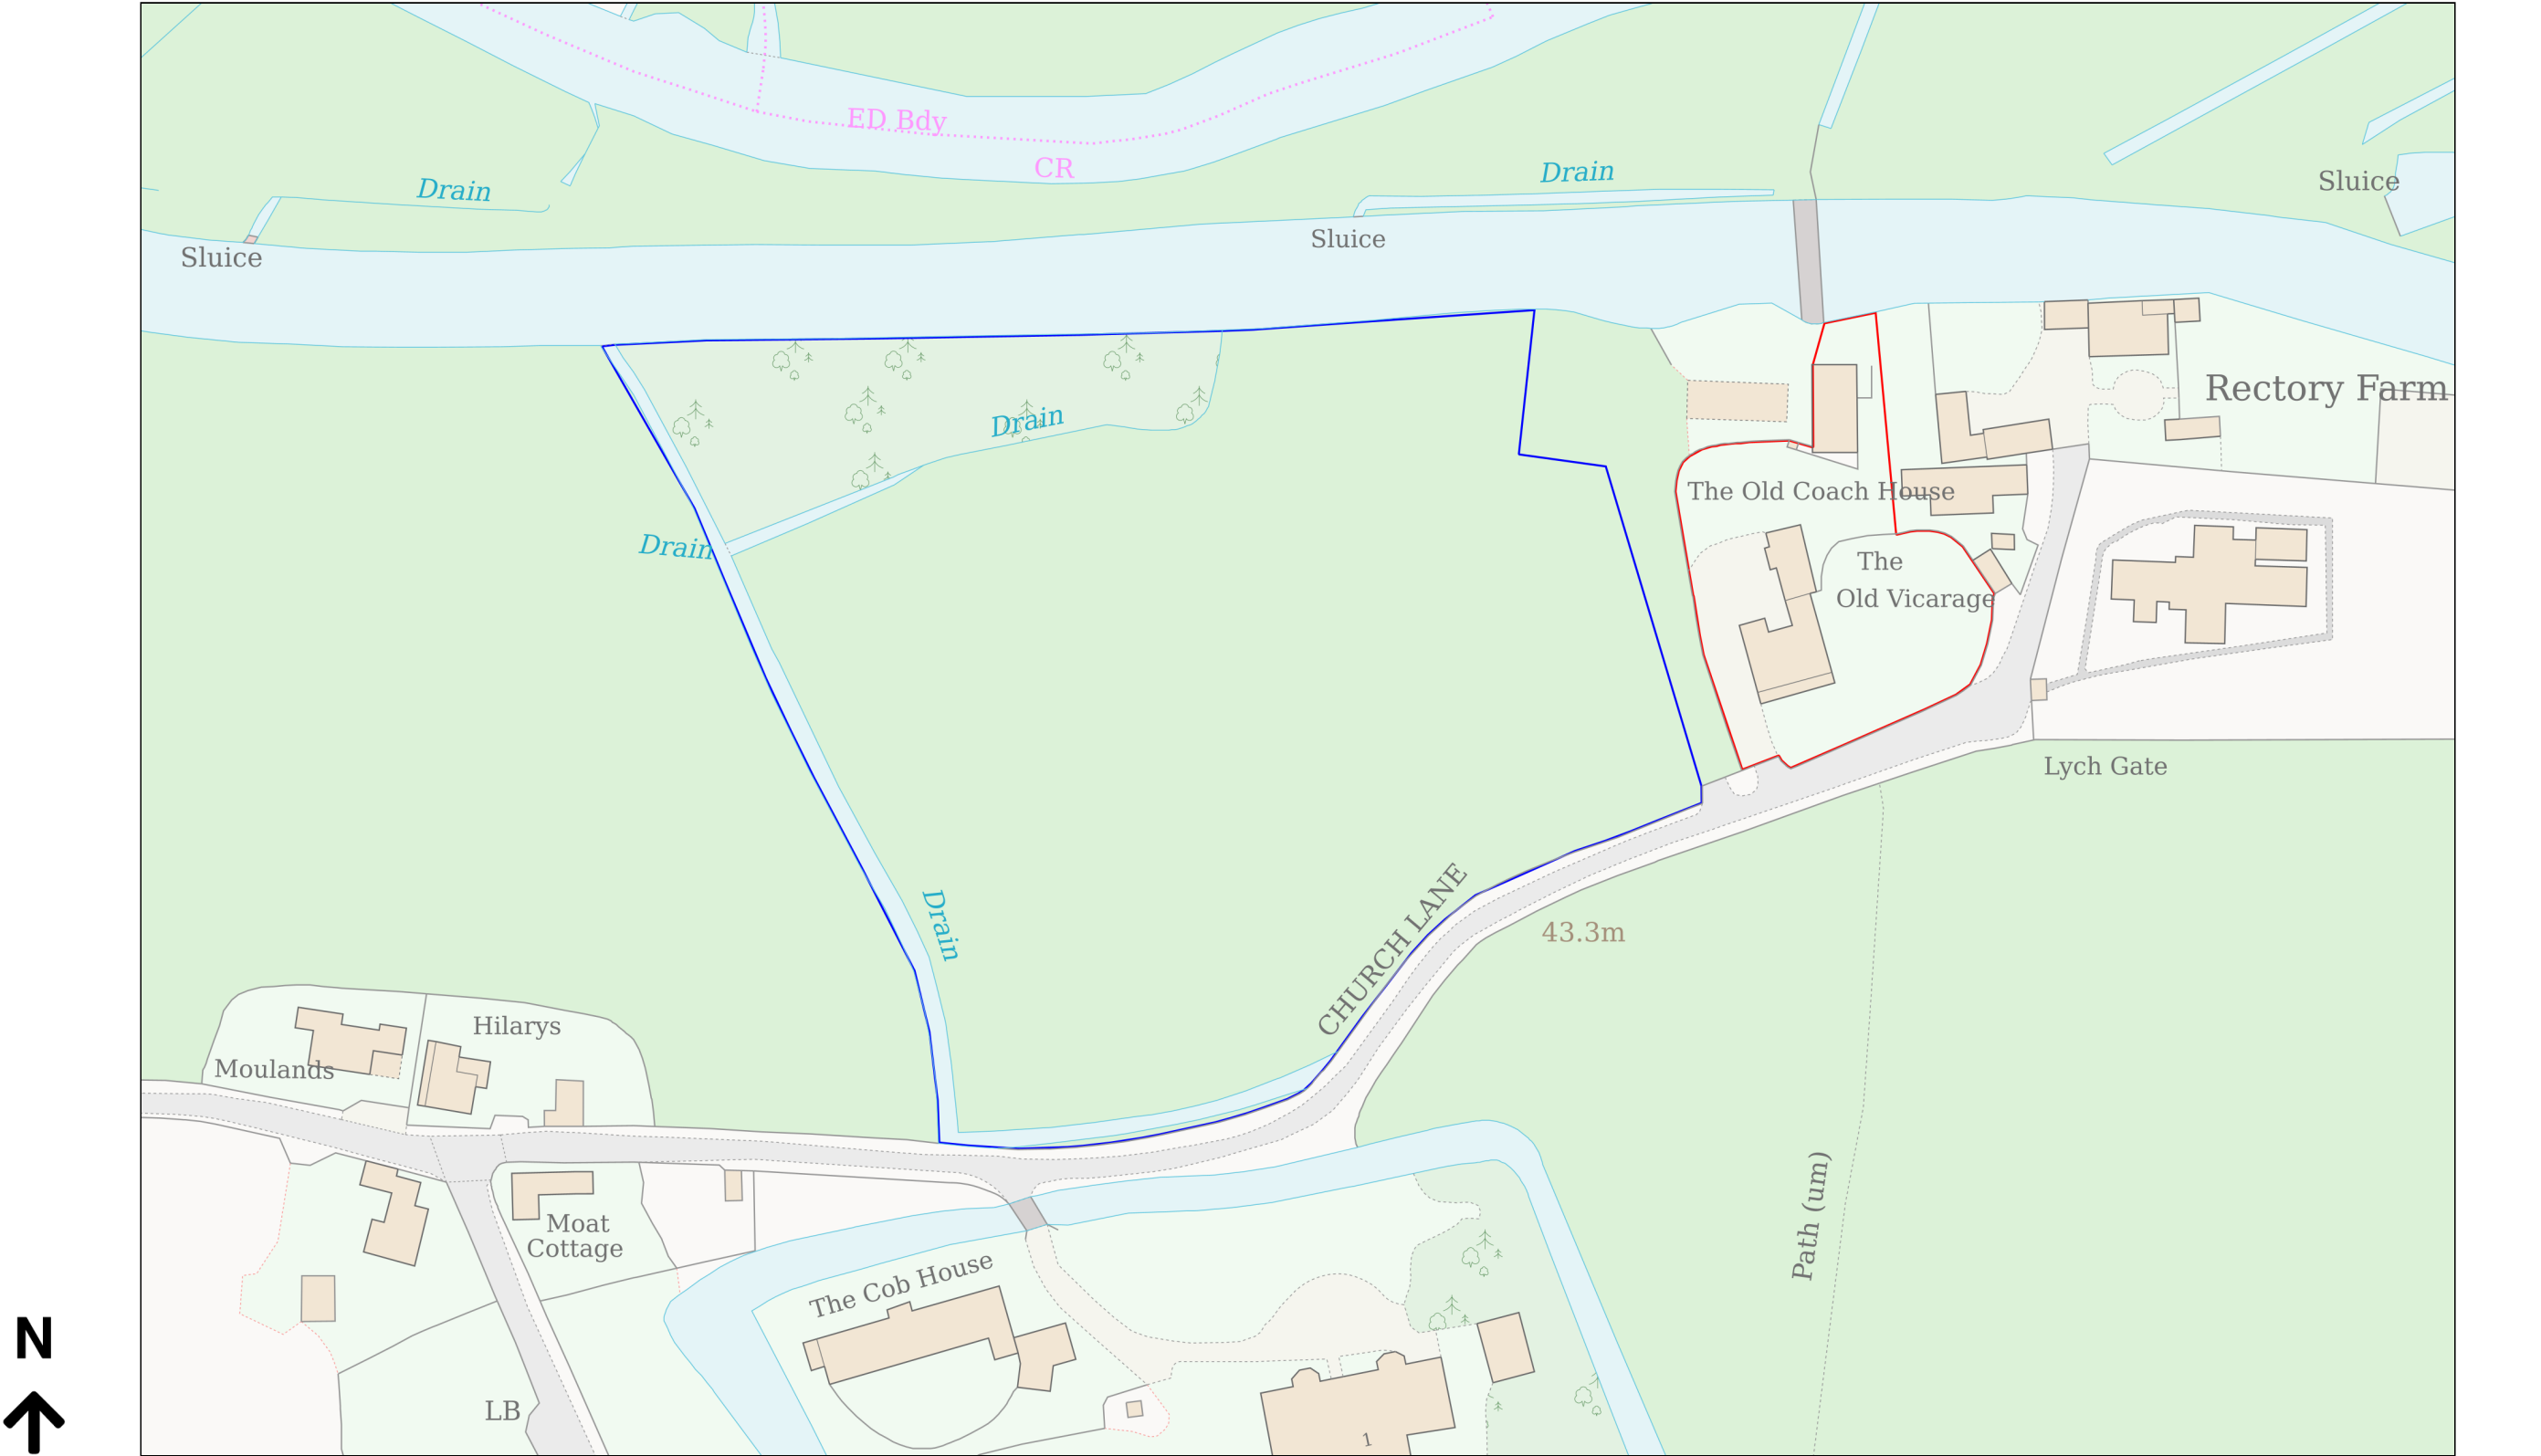

Planning Portal Reference: PP-14876894v1