

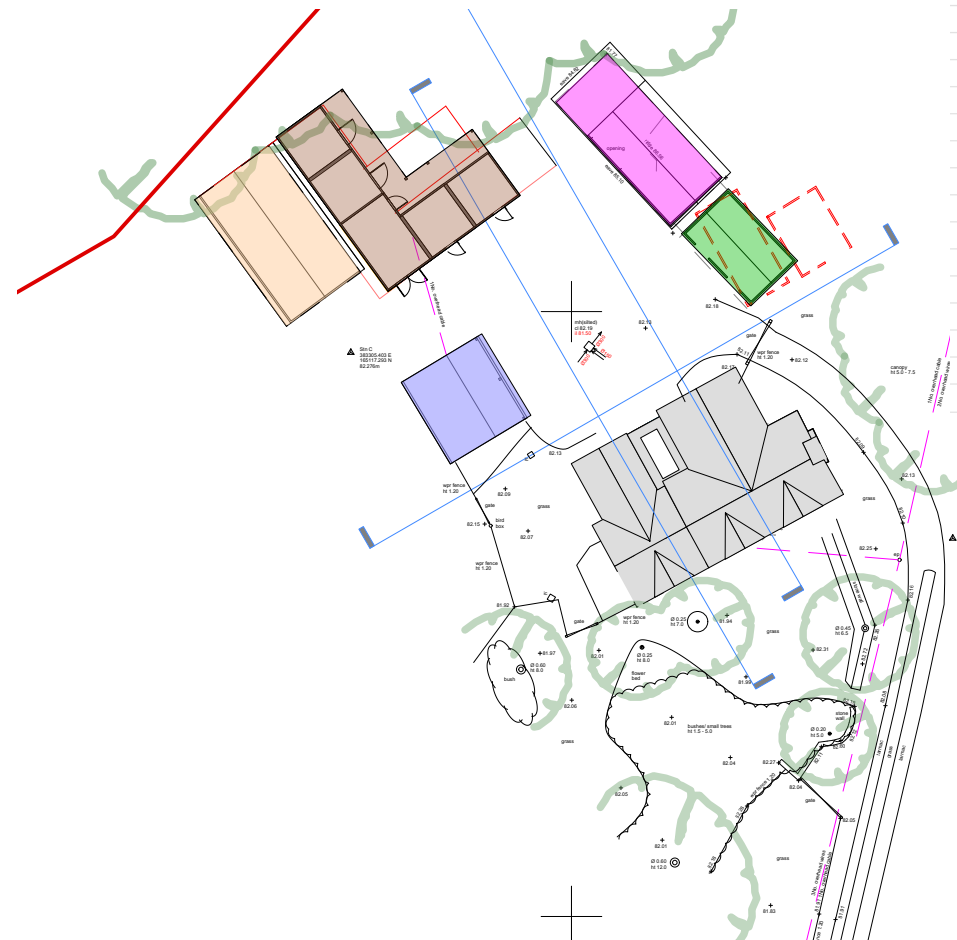


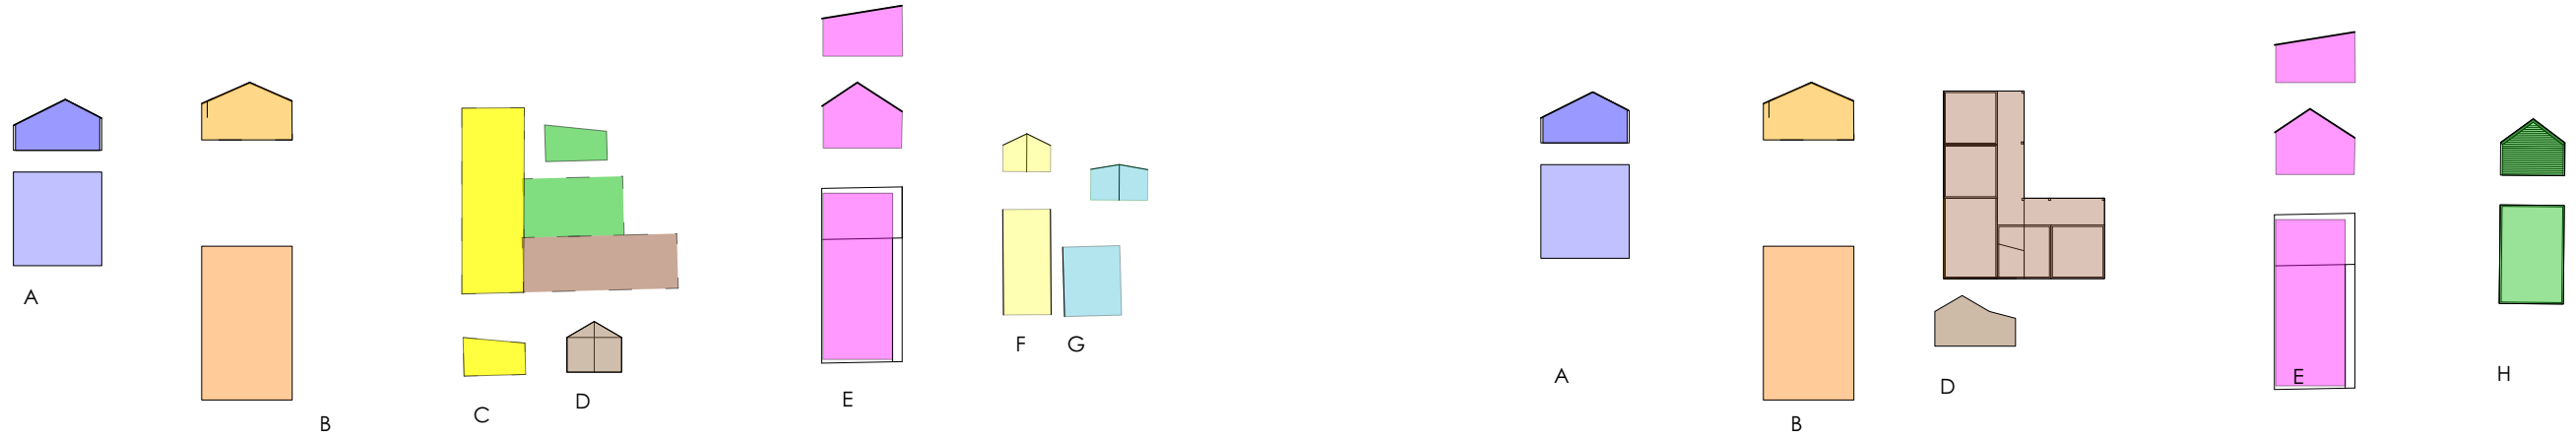

STABLES	m3		m3
BUILDING A EXISTING VOLUME	99.2	BUILDING A RETAINED	99.2
BUILDING B EXISTING VOLUME	200.773	BUILDING B RETAINED VOLUME	200.772654
BUILDING C EXISTING VOLUME	121.376	BUILDING C EXISTING VOLUME	121.376256
BUILDING D EXISTING VOLUME	121.376	BUILDING D EXISTING VOLUME	226.8
	109.241		
	61.5862		
BUILDING E EXISTING VOLUME	155.848	BUILDING E RETAINED VOLUME	155.847627
	54.7931		54.79307
BUILDING F EXISTING VOLUME	48.8308		
BUILDING G EXISTING VOLUME	39.8576	BUILDING H	85.95356
TOTAL EX VOLUME	1012.88	TOTAL NEW VOLUME	944.743167
PERCENTAGE INCREASE	-68.138	-6.7271 %	
Previously added	21.44%	So total precentage increase	14.72%

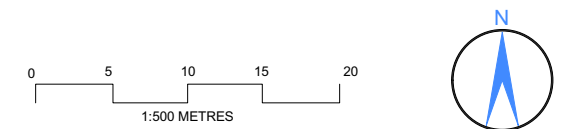

AMENDMENT:		DATE	
Status	PLANNING		
Job no / drawing no	Job title		
868 P/WOCP 50	62 USW-Stables		
Drawing title			
Volume Study			
Date	Sheet	Scale	Drawn by
APRIL 2026	A3	AS	ST
		NOTED	ST

hetreed ross architects
hra
www.hetreedross.com 01225 755867