


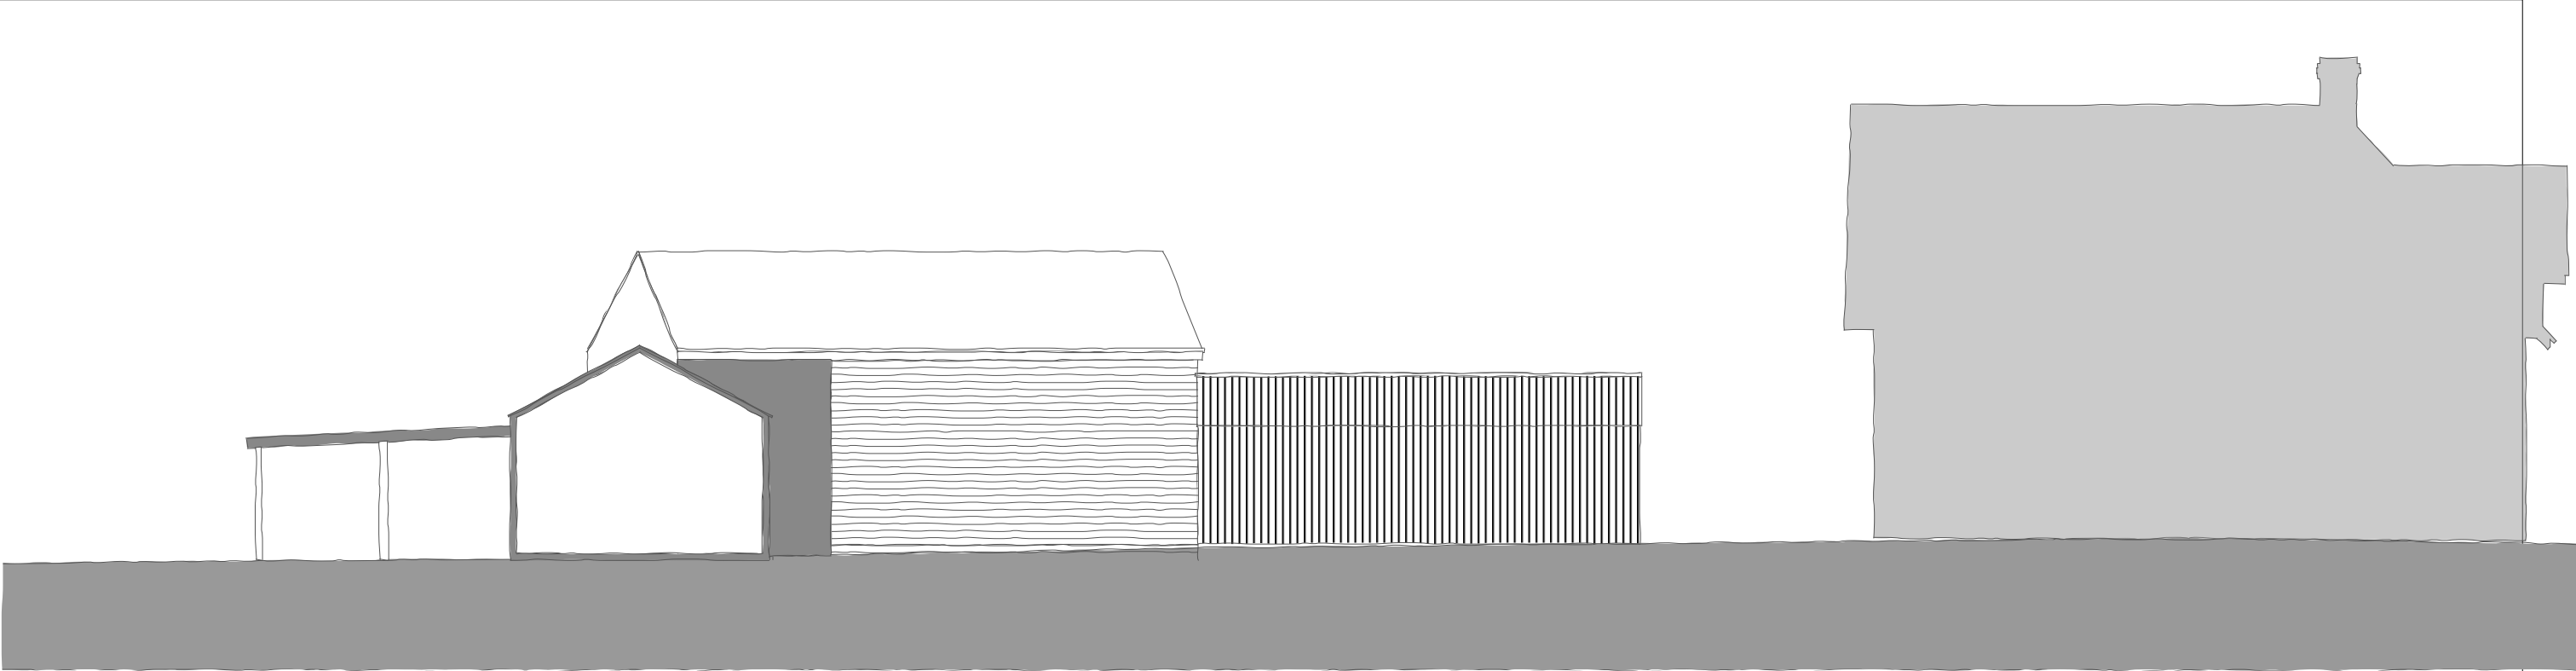


EXISTING SECTIONAL ELEVATION B
EXISTING BARN STABLES D

EXISTING BARN E

EXISTING SHED F

OUTLINE EX HOUSE

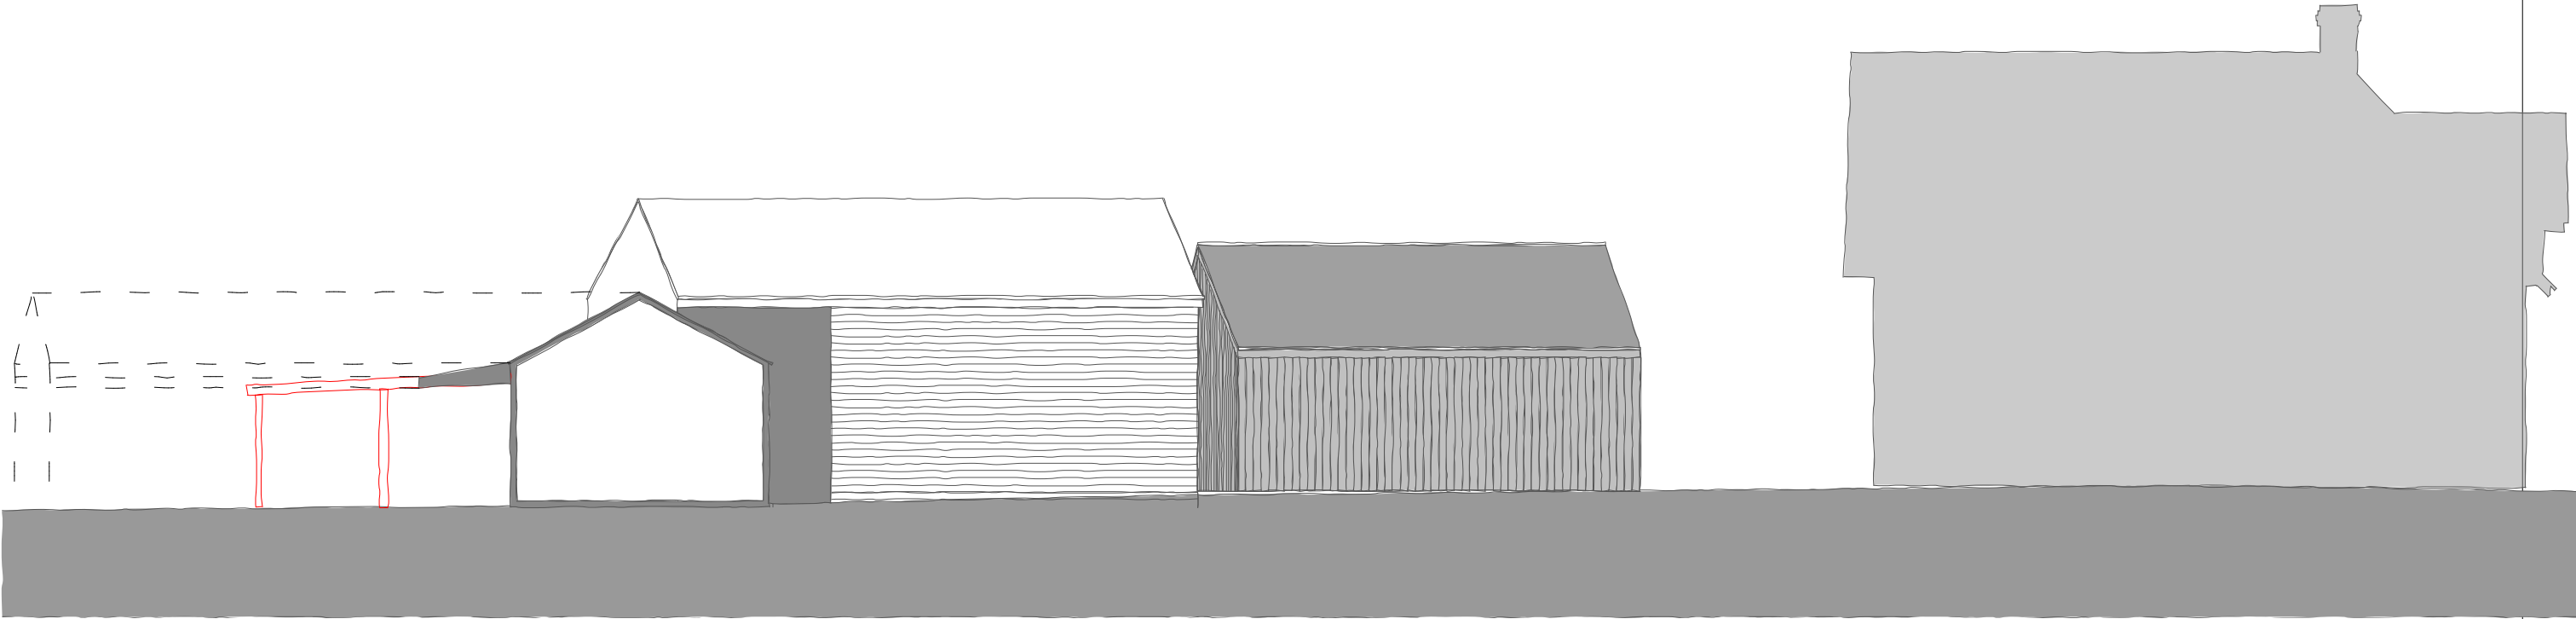


PROPOSED SECTIONAL ELEVATION B
NEW STABLE BLOCK REPLACING STABLES D

EXISTING BARN E

NEW STORE H

OUTLINE EX HOUSE

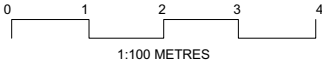

AMENDMENT:				DATE	
Status		PLANNING			
Job no / drawing no		Job title			
868 S/P/WOCP 03 62 USW-Stables		hetreed ross architects hra www.hetreedross.com 01225 755867			
Drawing title					
Ex/Prop Elevations 2					
Date	Sheet	Scale	Drawn by	Checked by	
APRIL 2026	A3	1:100			