


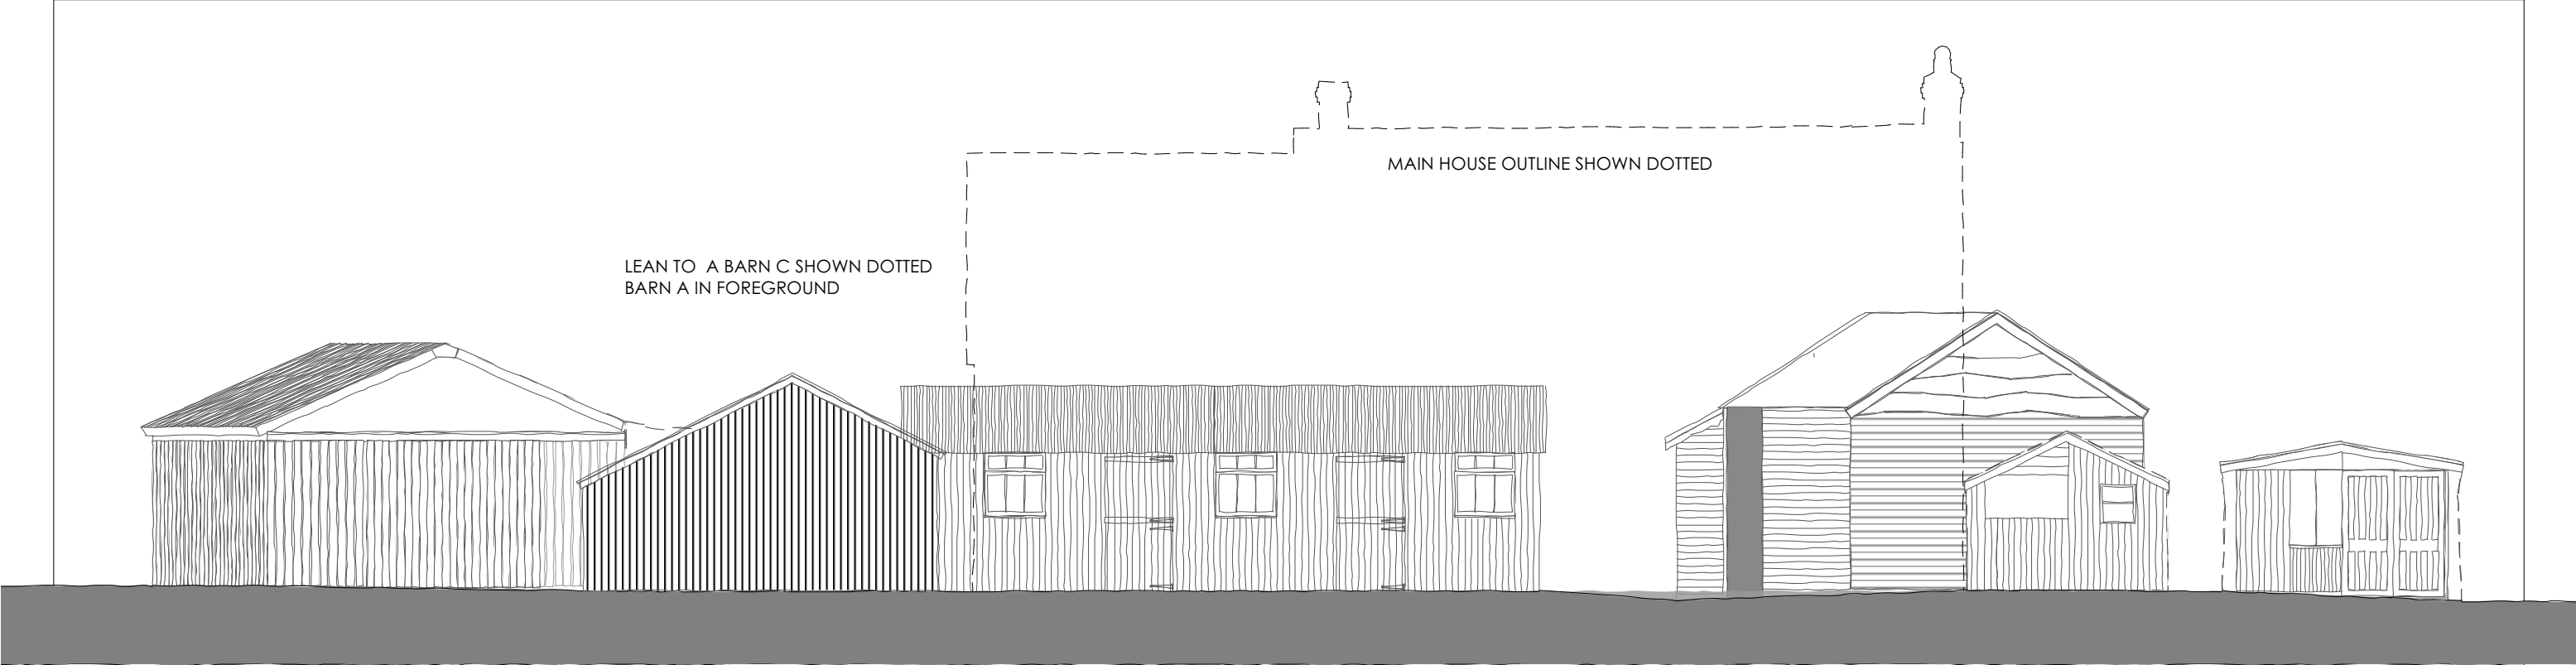

EXISTING BARN B


EXISTING CAR PORT A (IN FRONT)

EXISTING SHED C AND D

EXISTING BARN E

EXISTING SHED F

EXISTING SHED G

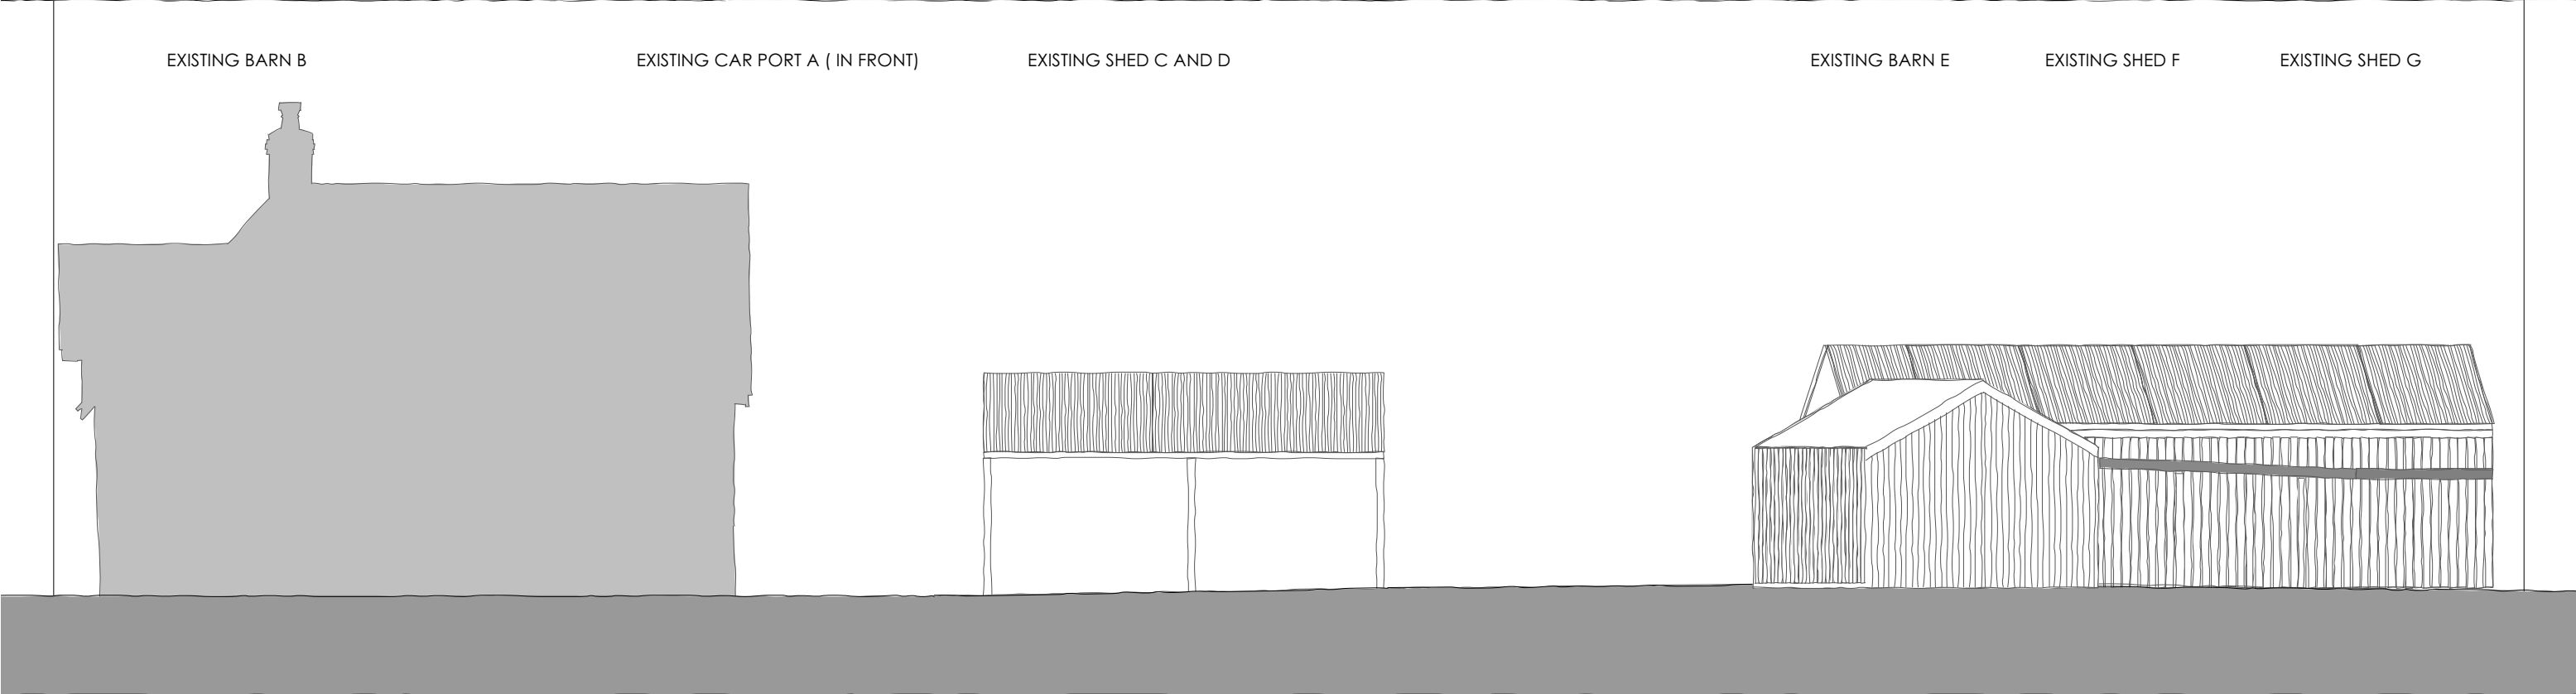


EXISTING MAIN HOUSE

EXISTING CAR PORT A

EXISTING BARN B BEHIND AND EXISITNG SHED D INFRONT

- MATERIALS - ALSO REFER DAS PHOTOS
- EX ROOFS - CORRUGED SHEET , PROFILE DARK COLOUR METAL
- EX WALLS - HORIZONTAL AND VERTICAL TIMBER BOARDING NATURALLY WEATHER OR STAINED
- EX WINDOWS / A GENERAL OFF PEG PAINTED TIMBER

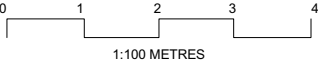

AMENDMENT:			DATE	
Status		PLANNING		
Job no / drawing no		Job title		
868 S WOCP 02		62 USW-Stables		
Drawing title				
Ex Elevations 1				
Date	Sheet	Scale	Drawn by	Checked by
SEPT 2025	A3	1:100		
				
www.hetreedross.com 01225 755867				