


Door Section (SCALE 1:20)

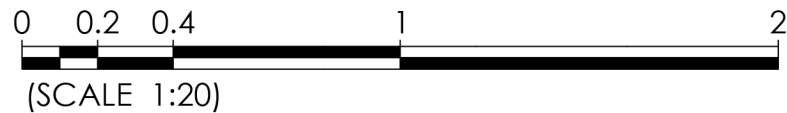

- GENERAL NOTES:
1. This drawing is the copyright of KSA Architects Ltd and may not be copied, altered or reproduced in any form or passed on to a third party without written consent. If in doubt ASK.
  2. This drawing has been produced as a guide, and is subject to further detailed information being provided, including but not limited to a full topographical survey, service enquires and an arboriculture study.

| A   | 30.03.26 | First issue | BB     | DK     |
|-----|----------|-------------|--------|--------|
| Rev | Date     | Description | Rev By | Ckd By |



The people  
orientated  
placemakers.

.....  
Client

ASTER

Project  
WILTSHIRE SITES  
2 Manor Cottages  
St Johns Lane  
Thruxton  
SP11 8NN

Drawing Title  
Door Detail

|                                    |                           |
|------------------------------------|---------------------------|
| Drawing Status<br><b>PLANNING</b>  | Scale<br><b>1:20 @ A4</b> |
| Document Ref.<br><b>1324 PD708</b> | Revision<br><b>A</b>      |
| Drawn By<br><b>BB</b>              |                           |