


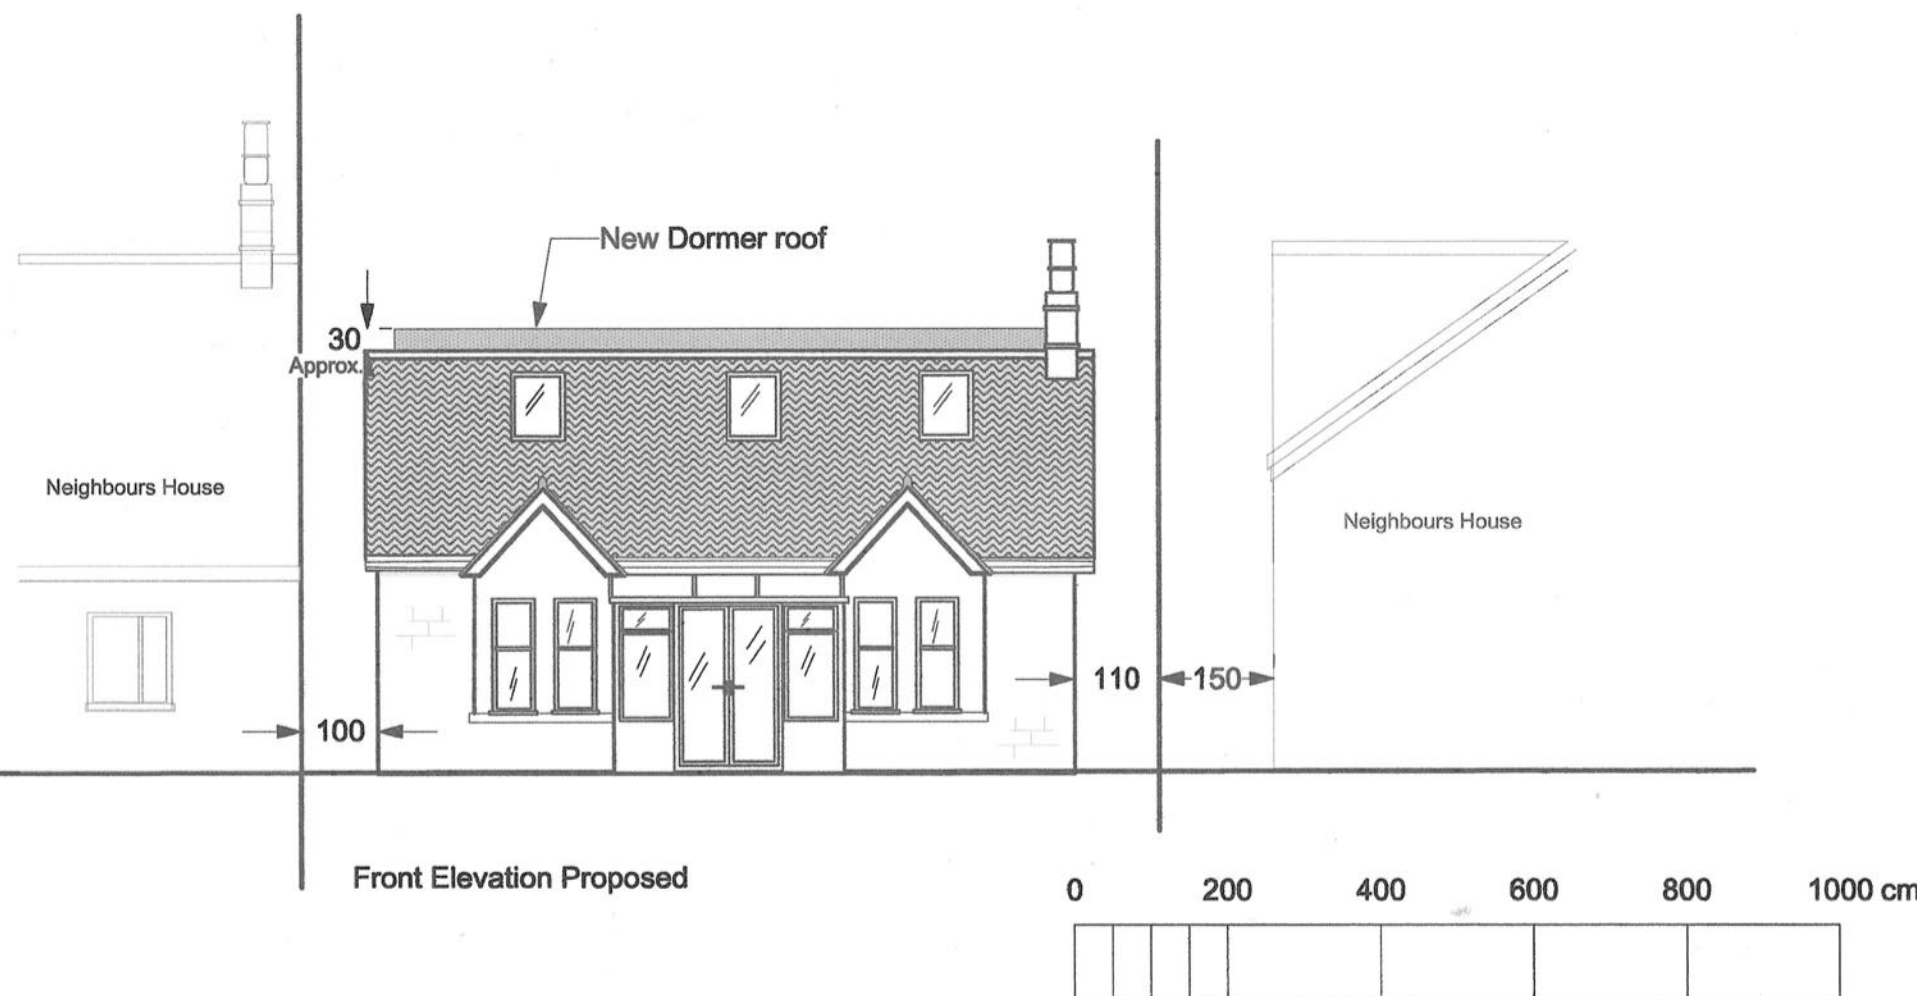

Drawings to support the application of works to
26 Winsley Road, Bradford-on-Avon, BA15 1QS

Front elevation will mostly remain the same apart from
the new dormer being partly visible over the ridge of
original pitched roof.

Dimensions shown in cms

Title: Front Elevations

No. 03/07

Scale:
1:100
@A3

Some dimensions are approximate. Do not scale- verify
all dimensions before commencing work. These drawings
are illustrative only and not suitable for construction,
structural design or building regulation submission. They
are not architectural or technical drawings.

Client:
Katherine
and Gilles
Defrance

All measurements, feasibility, calculations and technical
accuracy must be confirmed by a qualified structural
engineer and contractor. The author of these drawings
does not act as Principle Designer or Principle Contractor
under CDM 2015.