


- GENERAL NOTES:
1. This drawing is the copyright of KSA Architects Ltd and may not be copied, altered or reproduced in any form or passed on to a third party without written consent. If in doubt ASK.
 2. This drawing has been produced as a guide, and is subject to further detailed information being provided, including but not limited to a full topographical survey, service enquires and an arboriculture study.

A	30.03.26	First issue	BB	DK
Rev	Date	Description	Rev By	Ckd By

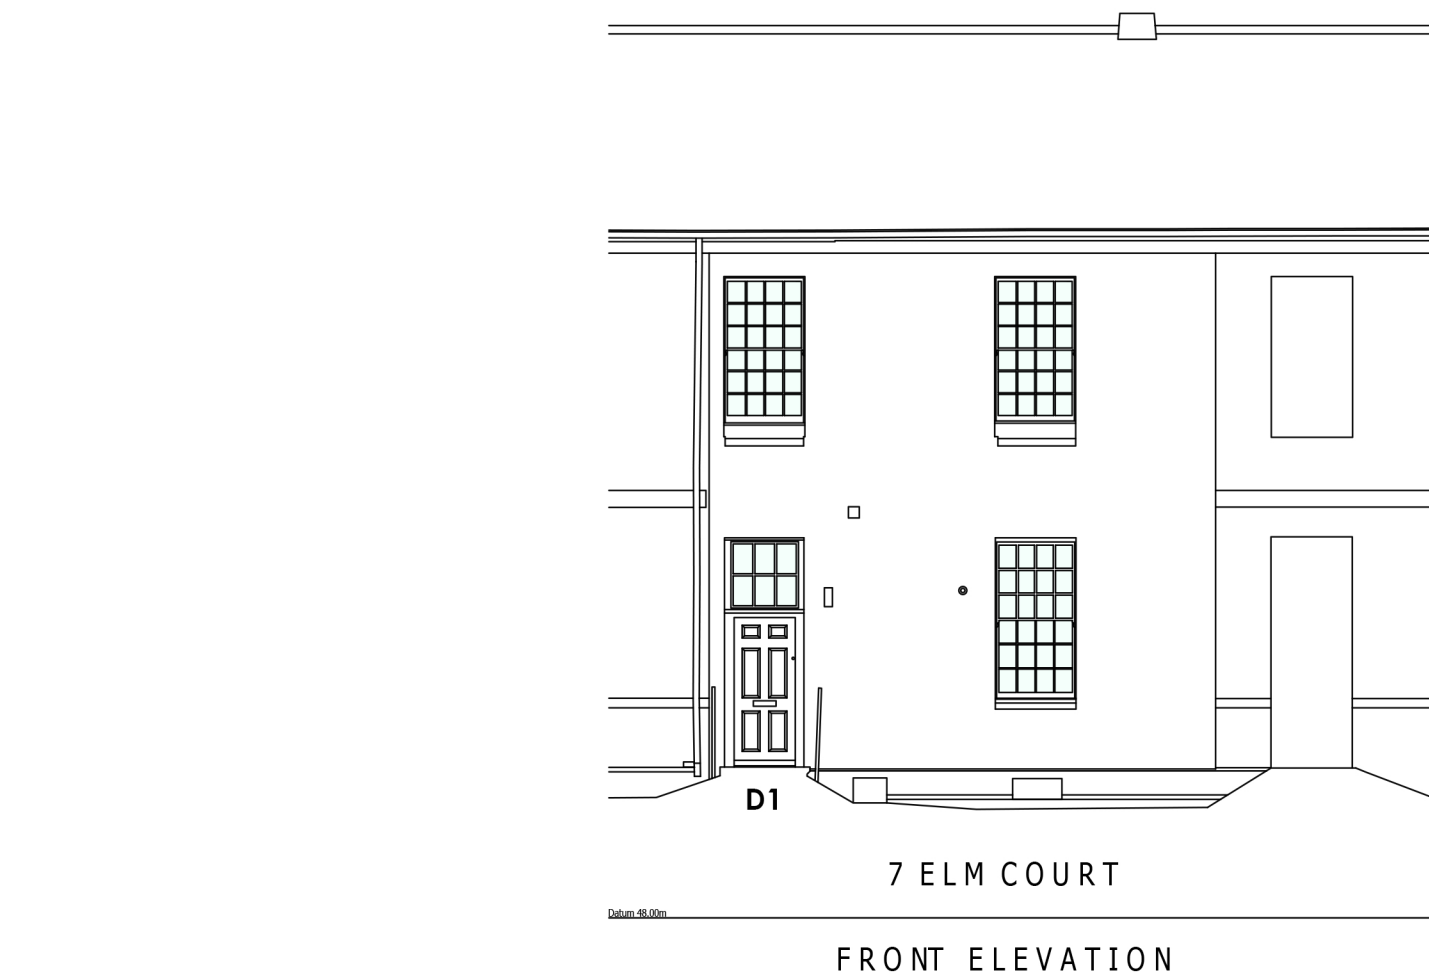

The people
orientated
placemakers.

.....
Client

ASTER

Project
WILTSHIRE SITES
7 Elm Court
Byron Road
Devizes
SN10 5FB

Drawing Title
Elevations

Drawing Status PLANNING	Scale 1:100 @ A3	
Document Ref. 1324 PD404	Revision A	Drawn By BB
 Chartered Practice	 KSA Architects Ltd. Concept House 35 Kingston Crescent, North End Portsmouth, Hampshire, PO2 8AA	Phone: 023 9267 3618 Email: info@ksaltd.co.uk Web: www.ksaltd.co.uk

.....