



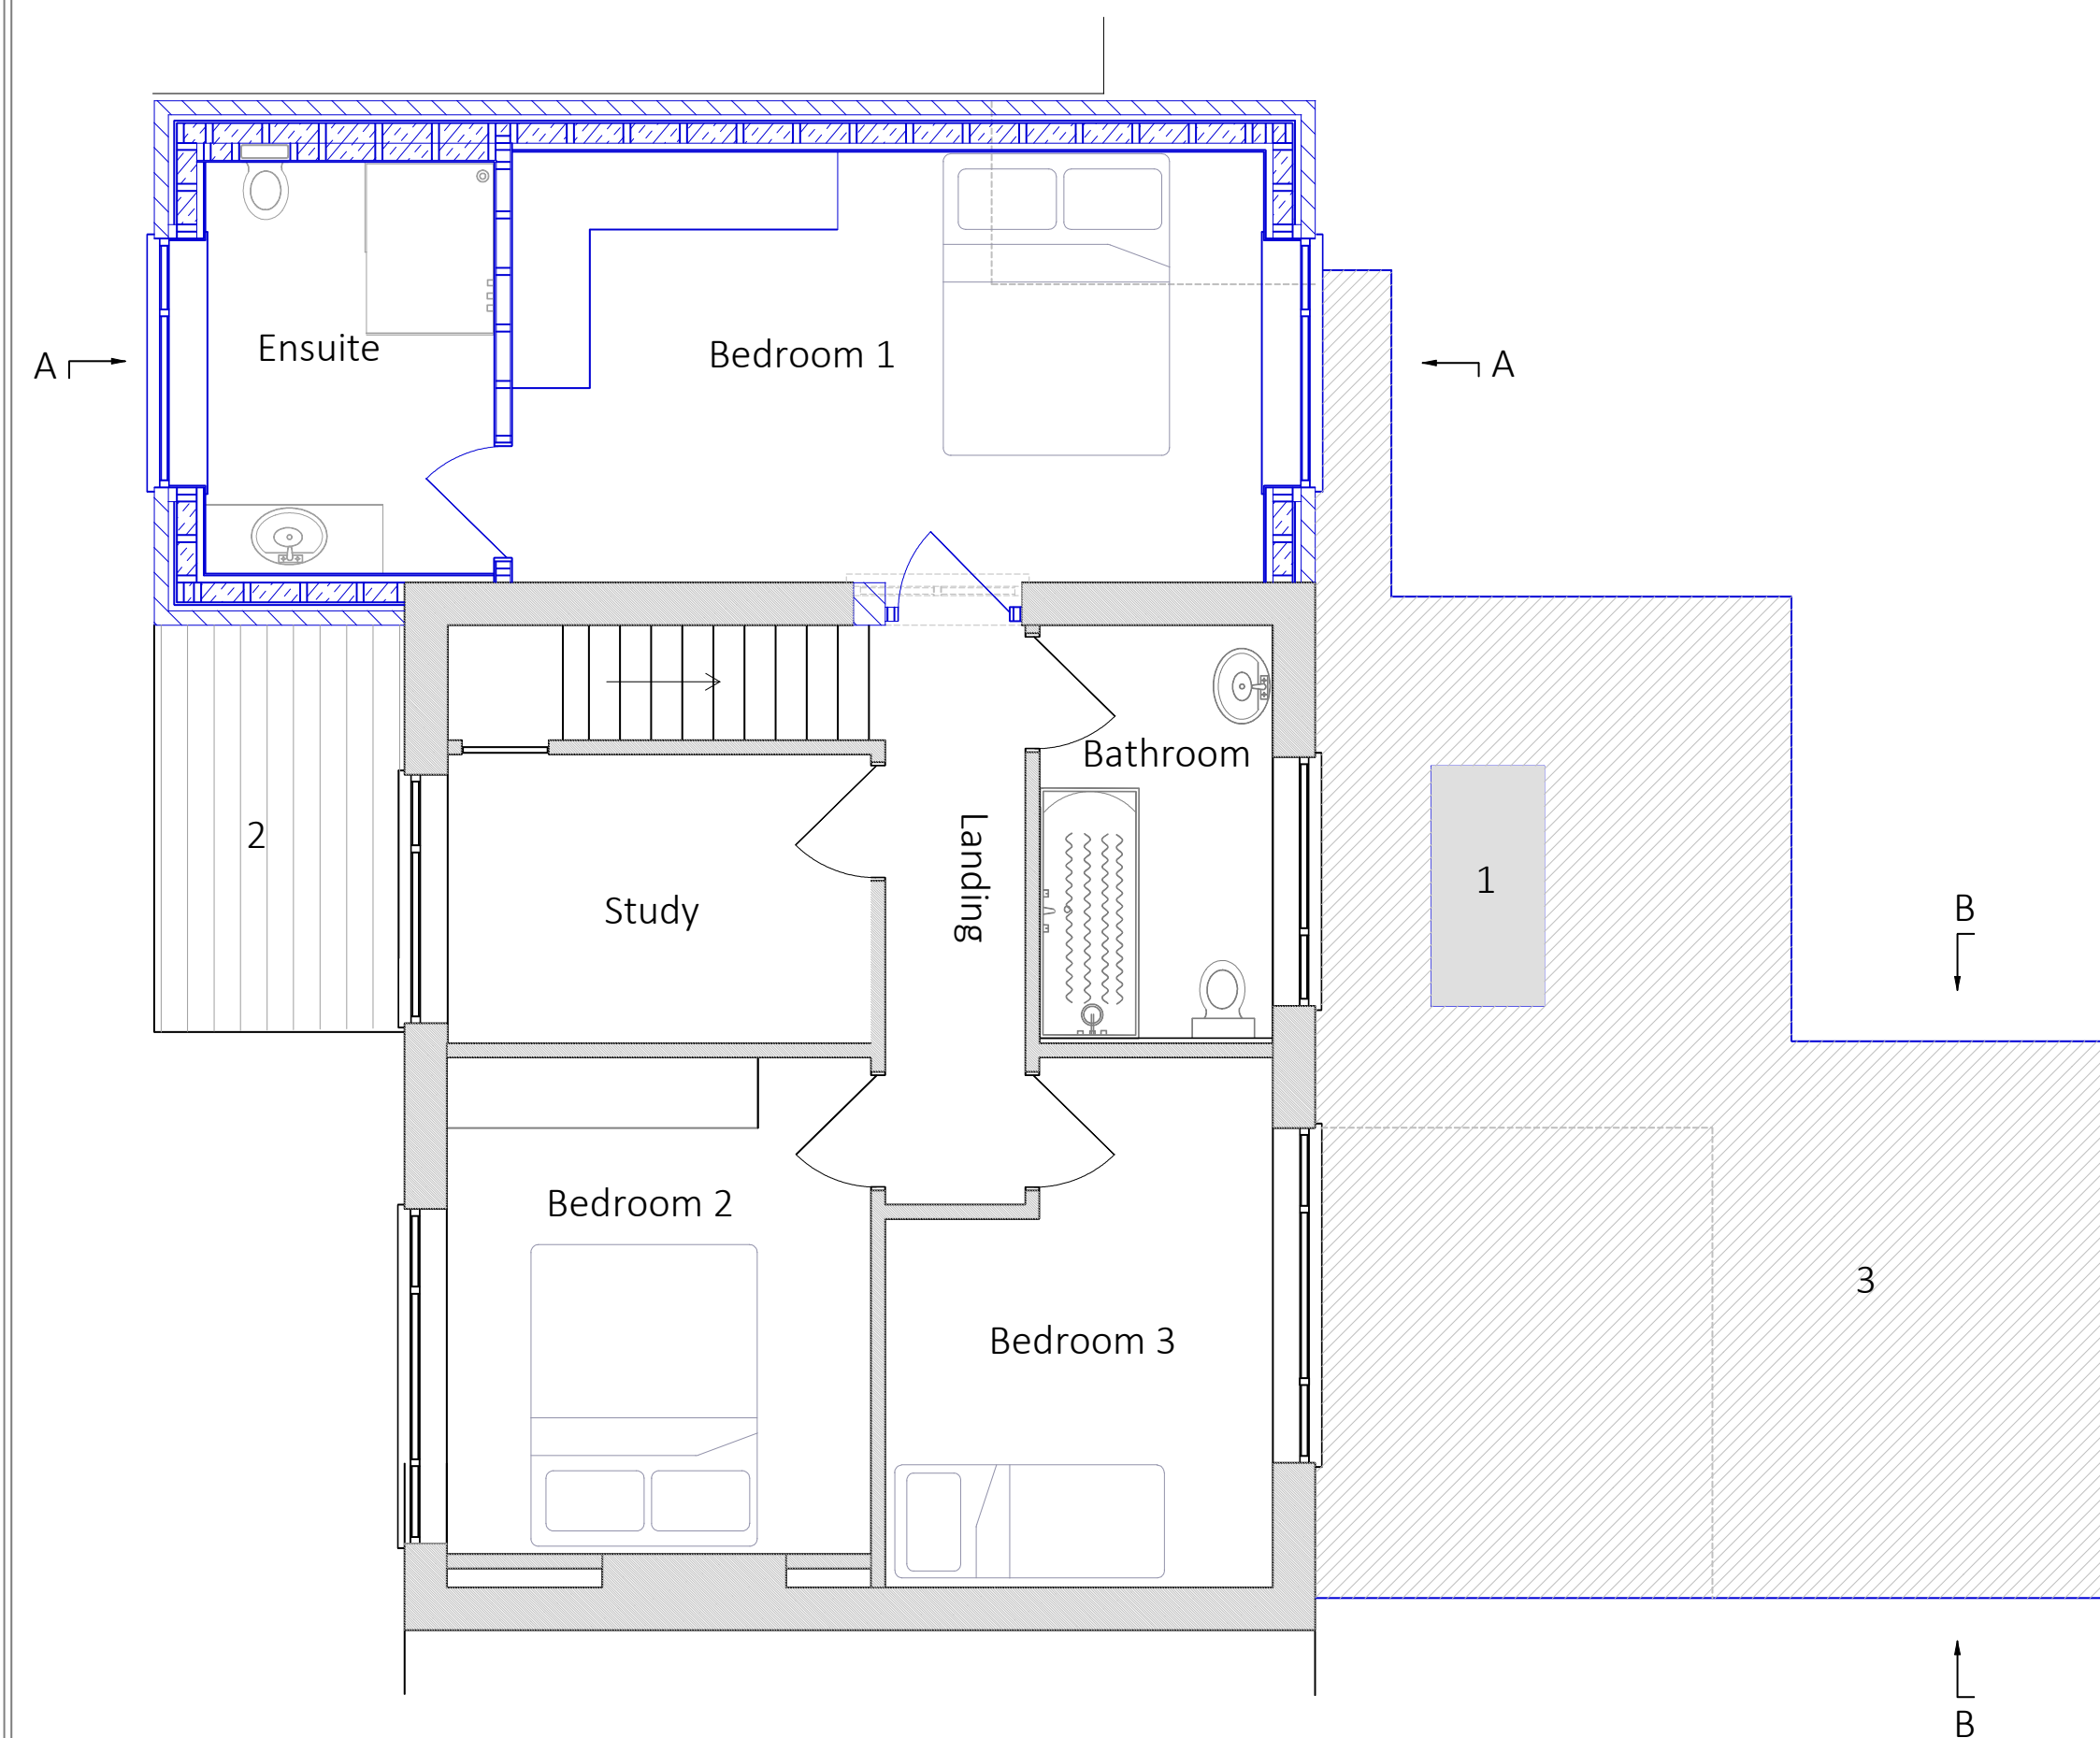

- Proposed new walls
- Existing walls to be removed
- Proposed stud partitions
- 1- 800-1700 glass roof light
- 2- Tile roof to match main existing roof
- 3- EPDM roof

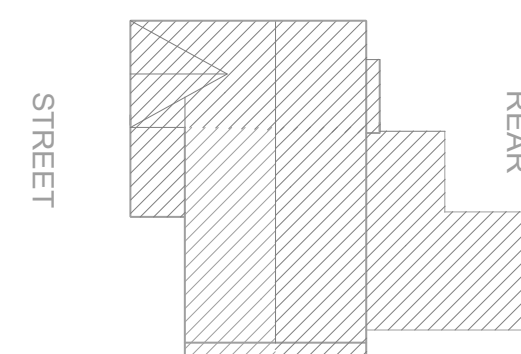

01234		
JJ SIGA LTD		
49 Westpark road		
Corsham		
Wiltshire		
SN13 9LW		
PROPOSED FIRST FLOOR PLANS		
Dr no. LB/26/006A		
Scale 1/50 @ A2		