


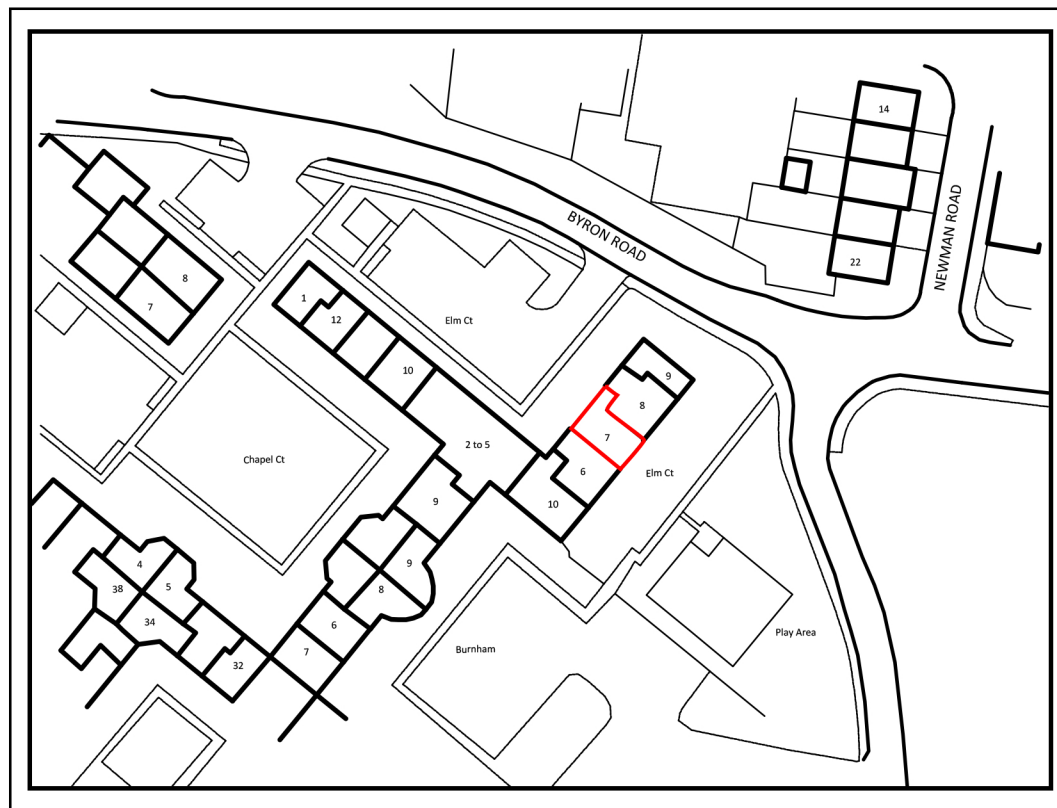

Site Location Plan Scale 1:1000

Ordnance Survey (c) Crown Copyright 2026. All rights reserved. Licence number 100022432



(SCALE 1:1000)



GENERAL NOTES:

1. This drawing is the copyright of KSA Architects Ltd and may not be copied, altered or reproduced in any form or passed on to a third party without written consent. If in doubt ASK.
2. This drawing has been produced as a guide, and is subject to further detailed information being provided, including but not limited to a full topographical survey, service enquires and an arboriculture study.

A	30.03.26	First issue	BB	DK
Rev	Date	Description	Rev By	Ckd By



The people
orientated
placemakers.

.....
Client

ASTER

Project	WILTSHIRE SITES
	7 Elm Court
	Byron Road
	Devizes
	SN10 5FB
Drawing Title	Site Location Plan

Drawing Status	PLANNING	Scale	1:1000@ A4
Document Ref.	1324 PD116	Revision	A
		Drawn By	BB

