
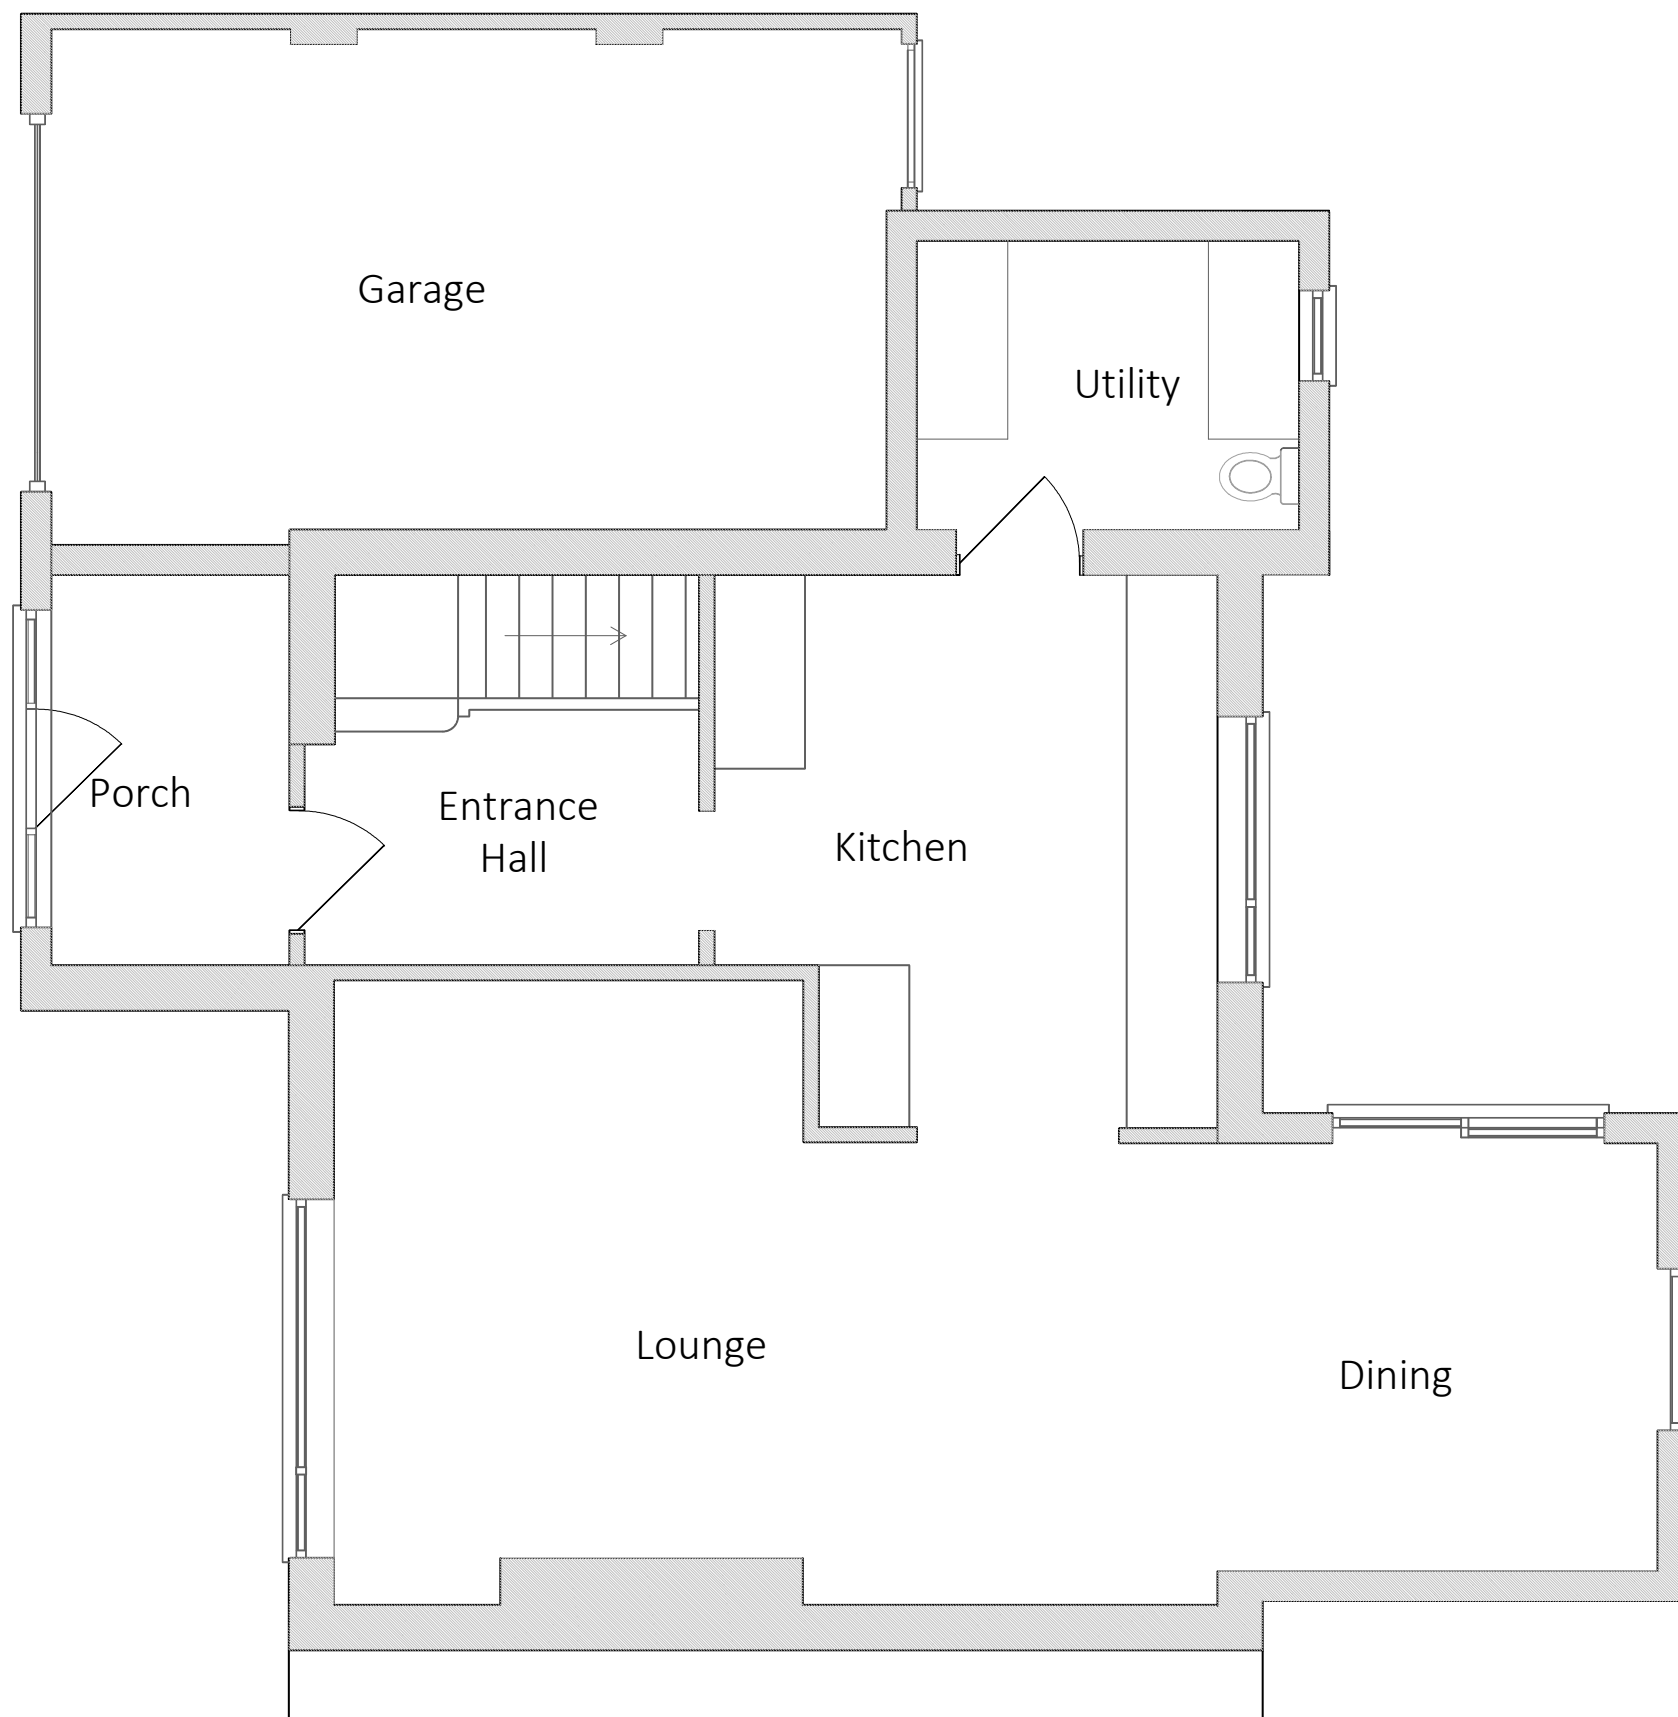


STREET

REAR

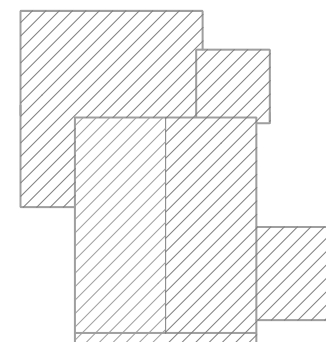

JJ SIGA LTD		
49 Westpark Road Corsham Wiltshire SN13 9LW		
EXISTING GROUND FLOOR PLANS		
Dr no. LB/26/003A		
Scale 1/50 @ A3		