

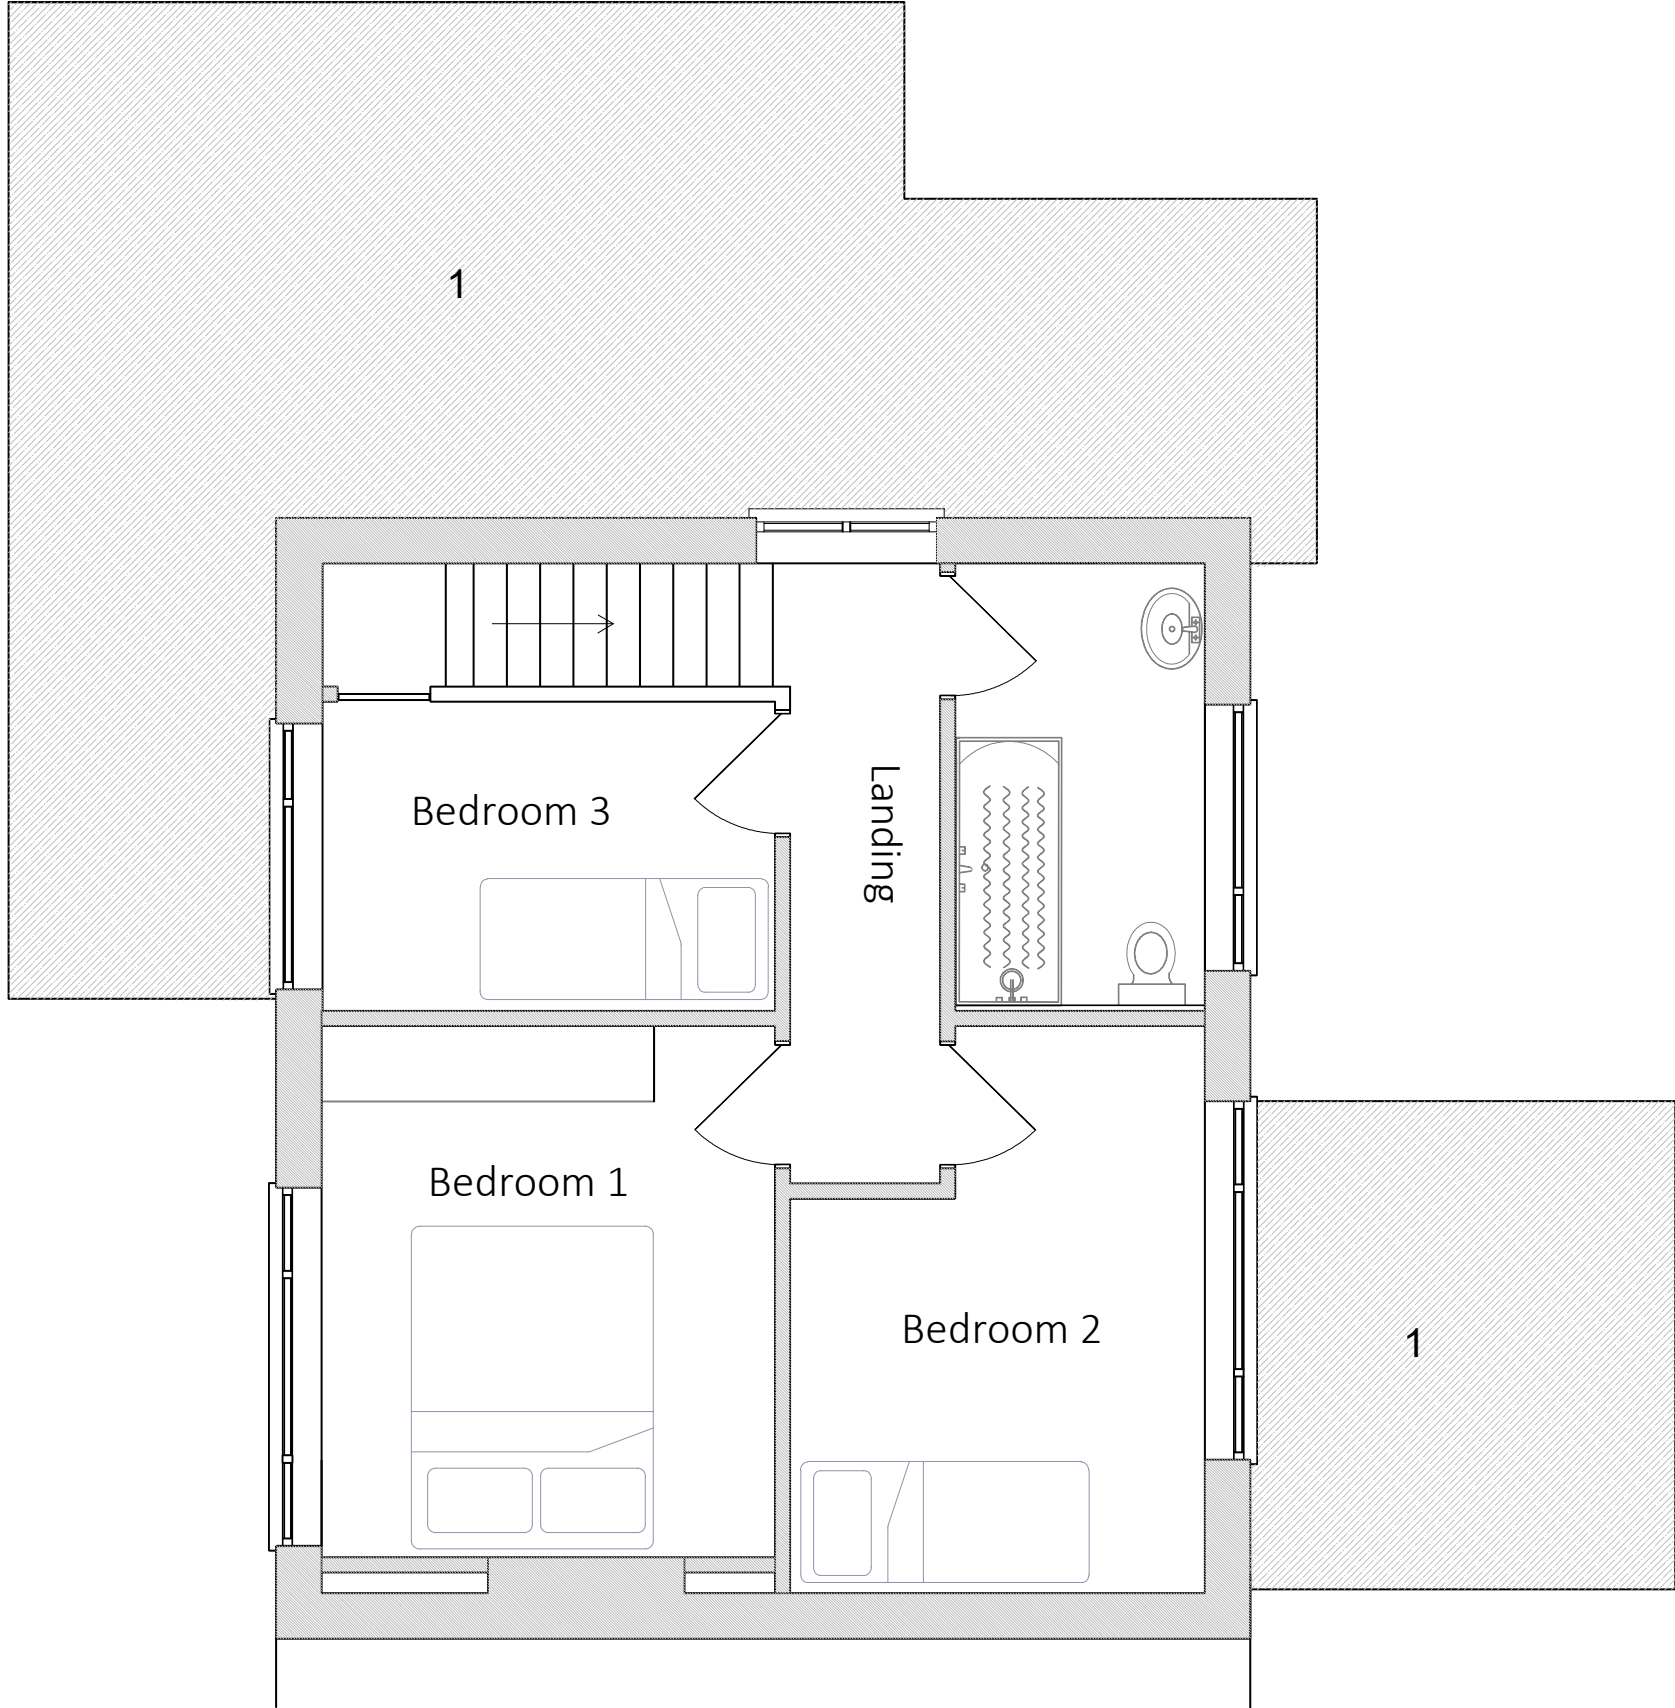


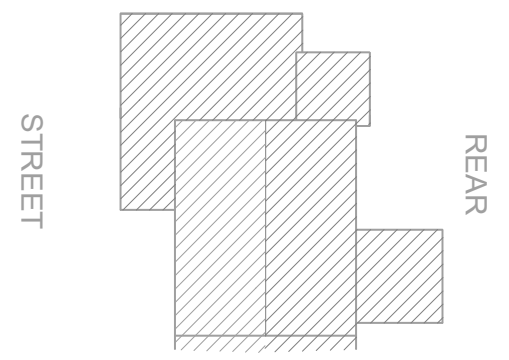

1- Bitumen flat roof

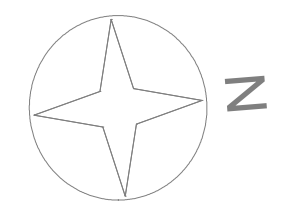

	JJ SIGA LTD	
	49 Westpark road Corsham Wiltshire SN13 9LW	
	EXISTING FIRST FLOOR PLANS	
	Dr no. LB/26/004A	
	Scale 1/50 @ A3	