


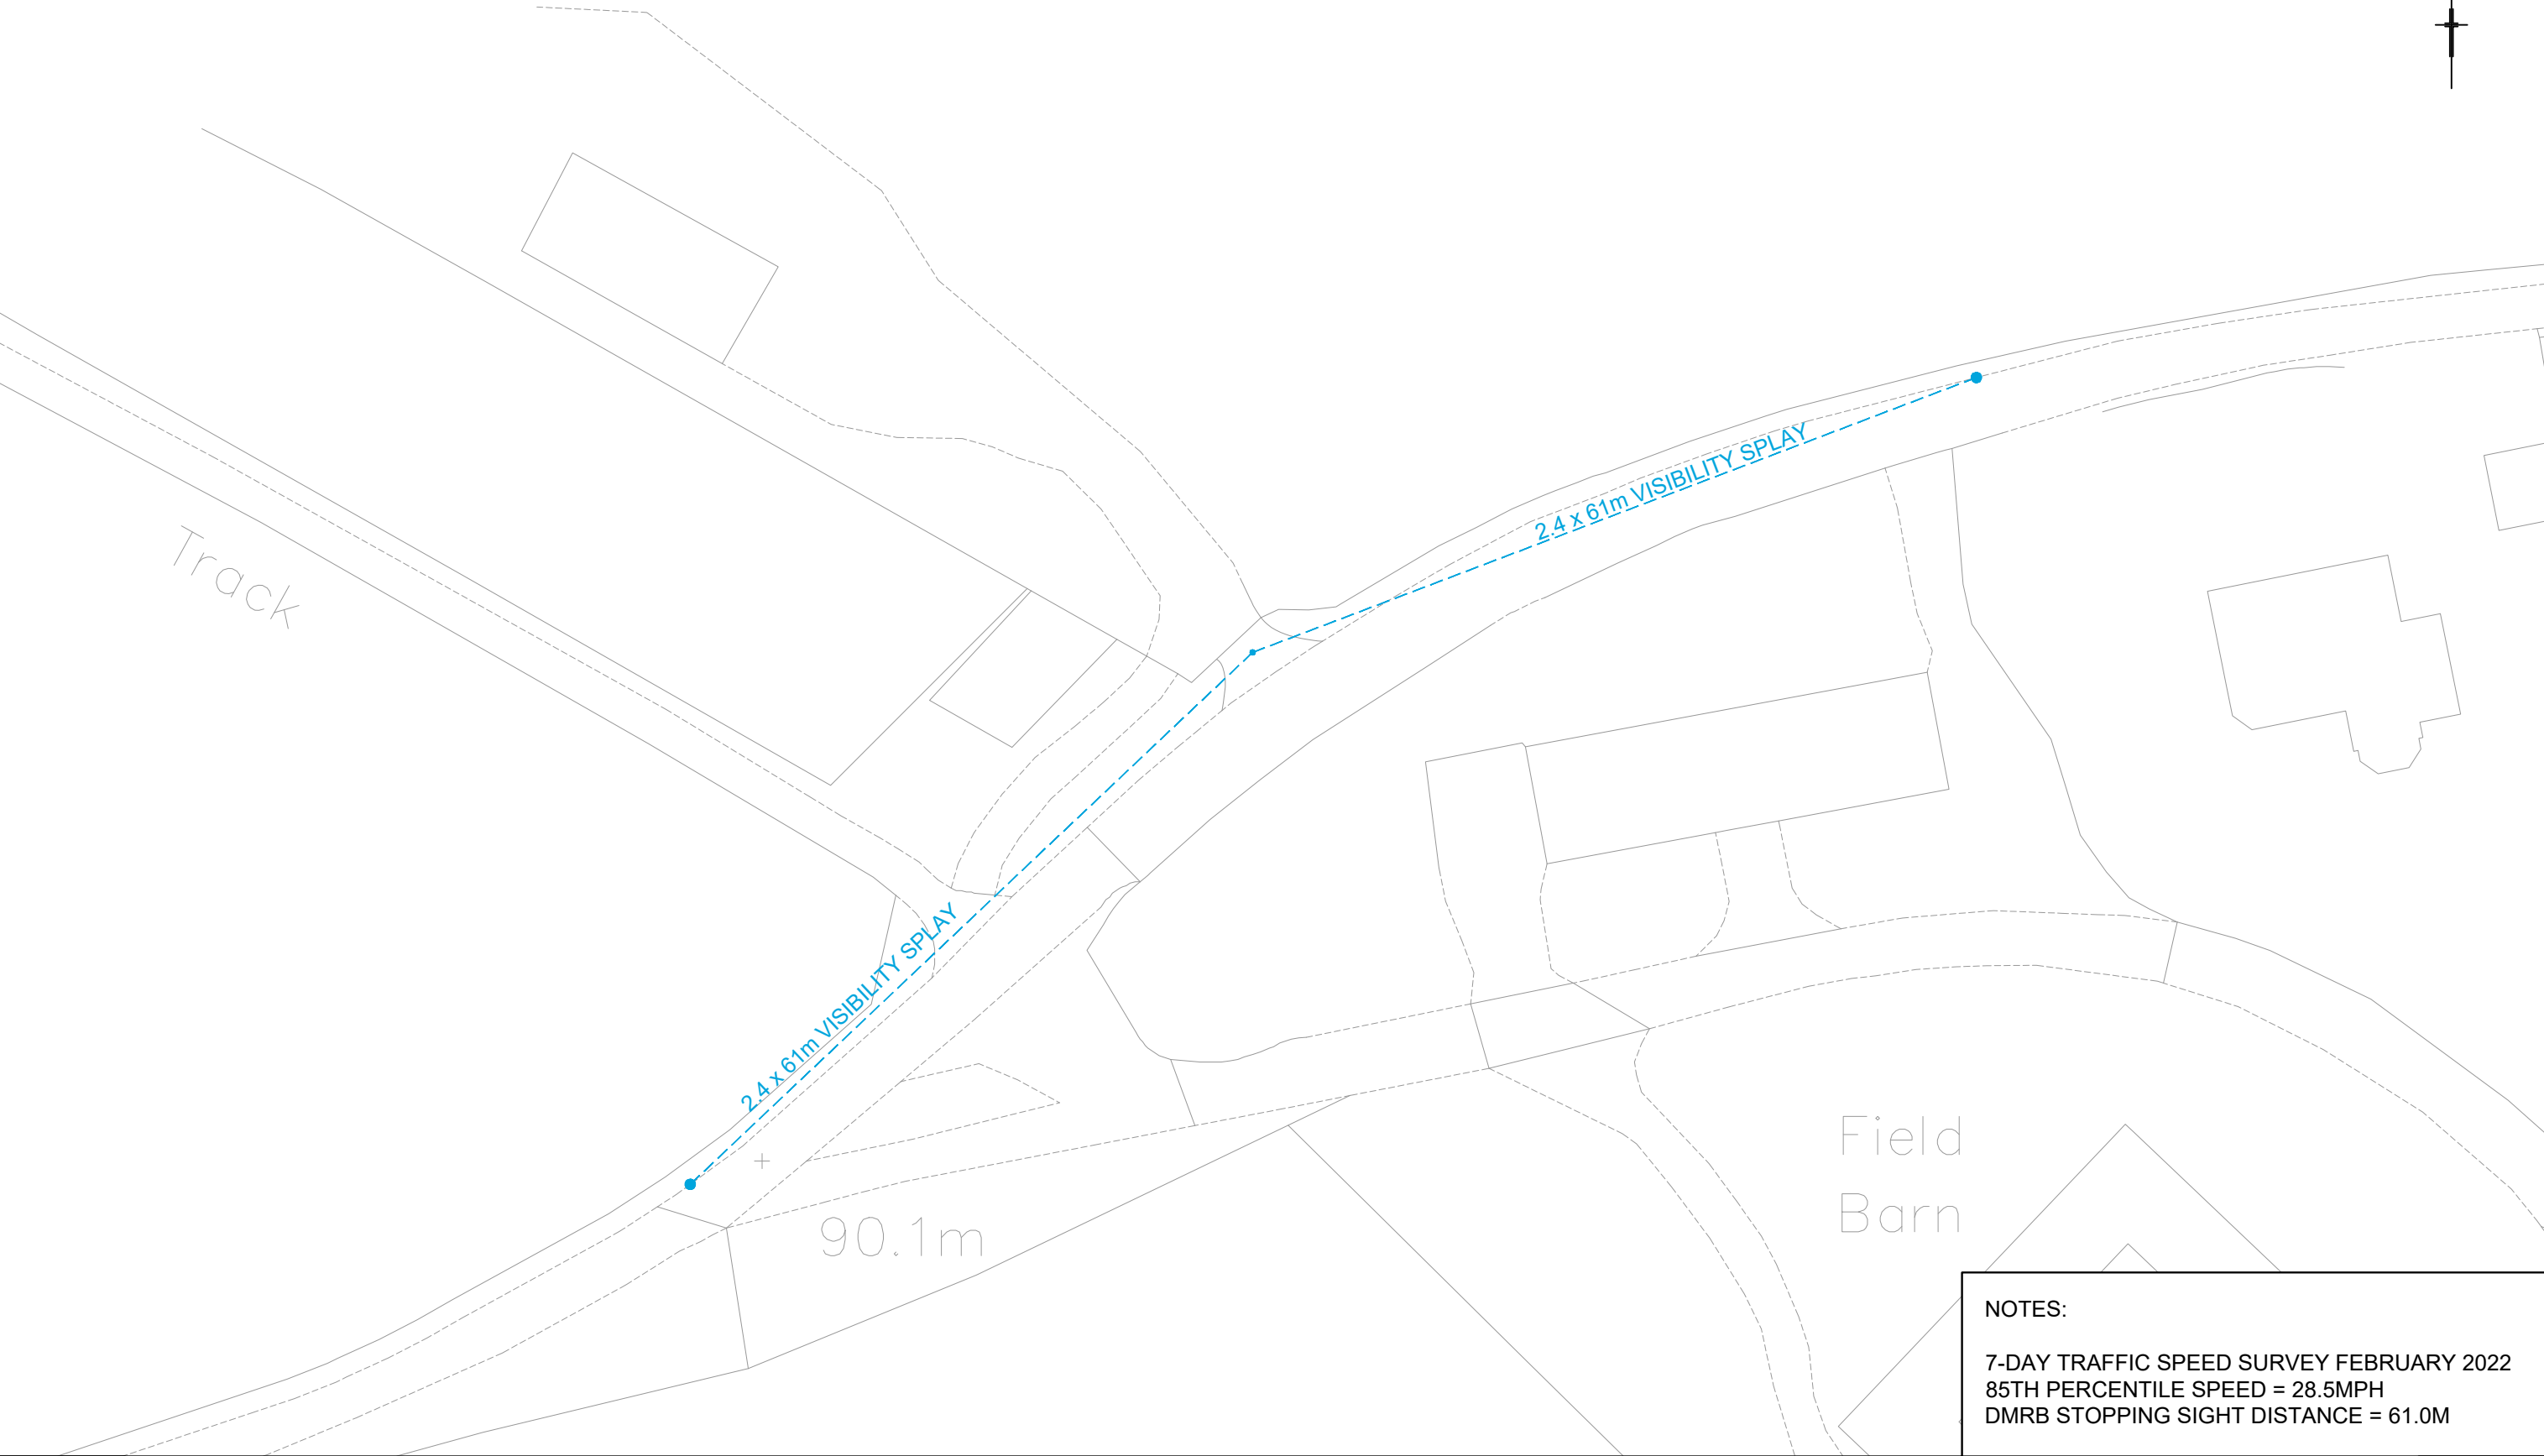

NOTES:

7-DAY TRAFFIC SPEED SURVEY FEBRUARY 2022
85TH PERCENTILE SPEED = 28.5MPH
DMRB STOPPING SIGHT DISTANCE = 61.0M

Reproduced from Ordnance Survey material by permission of Ordnance Survey on behalf of the Controller of Her Majesty's Stationery Office © Crown copyright. Unauthorised reproduction infringes Crown copyright and may lead to prosecution or civil proceedings. Connect Consultants Ltd Licence number: 100022432

 78 BROAD STREET, CHIPPING SODBURY, BRISTOL. BS37 6AG Tel: 01454 320 220 Web: www.connect-consultants.com Fax: 01454 320 099 Email: bristol@connect-consultants.com	 	client	ATLAS PLANNING GROUP		title	BARN ACCESS VISION SPLAY		date	FEBRUARY 2022	drawn by	N.D.W	checked by	T.S
		project	PROPOSED DEVELOPMENT LAND WEST OF GREAT DURNFORD ESTATE			scale	1:500	status		INFORMATION			
				drawing number		22009-010		rev.	-				