



NOTE

BUILDING SURVEY OF EXISTING IS NON CONCLUSIVE, PLEASE ENSURE THAT ALL MEASUREMENTS ARE TAKEN FROM SITE. CONTRACTOR TO CHECK ALL DIMENSIONS AND REPORT ALL ERRORS AND OMISSIONS TO THE ENGINEER. ANY DIMENSIONS SHOWN ARE IN MM.

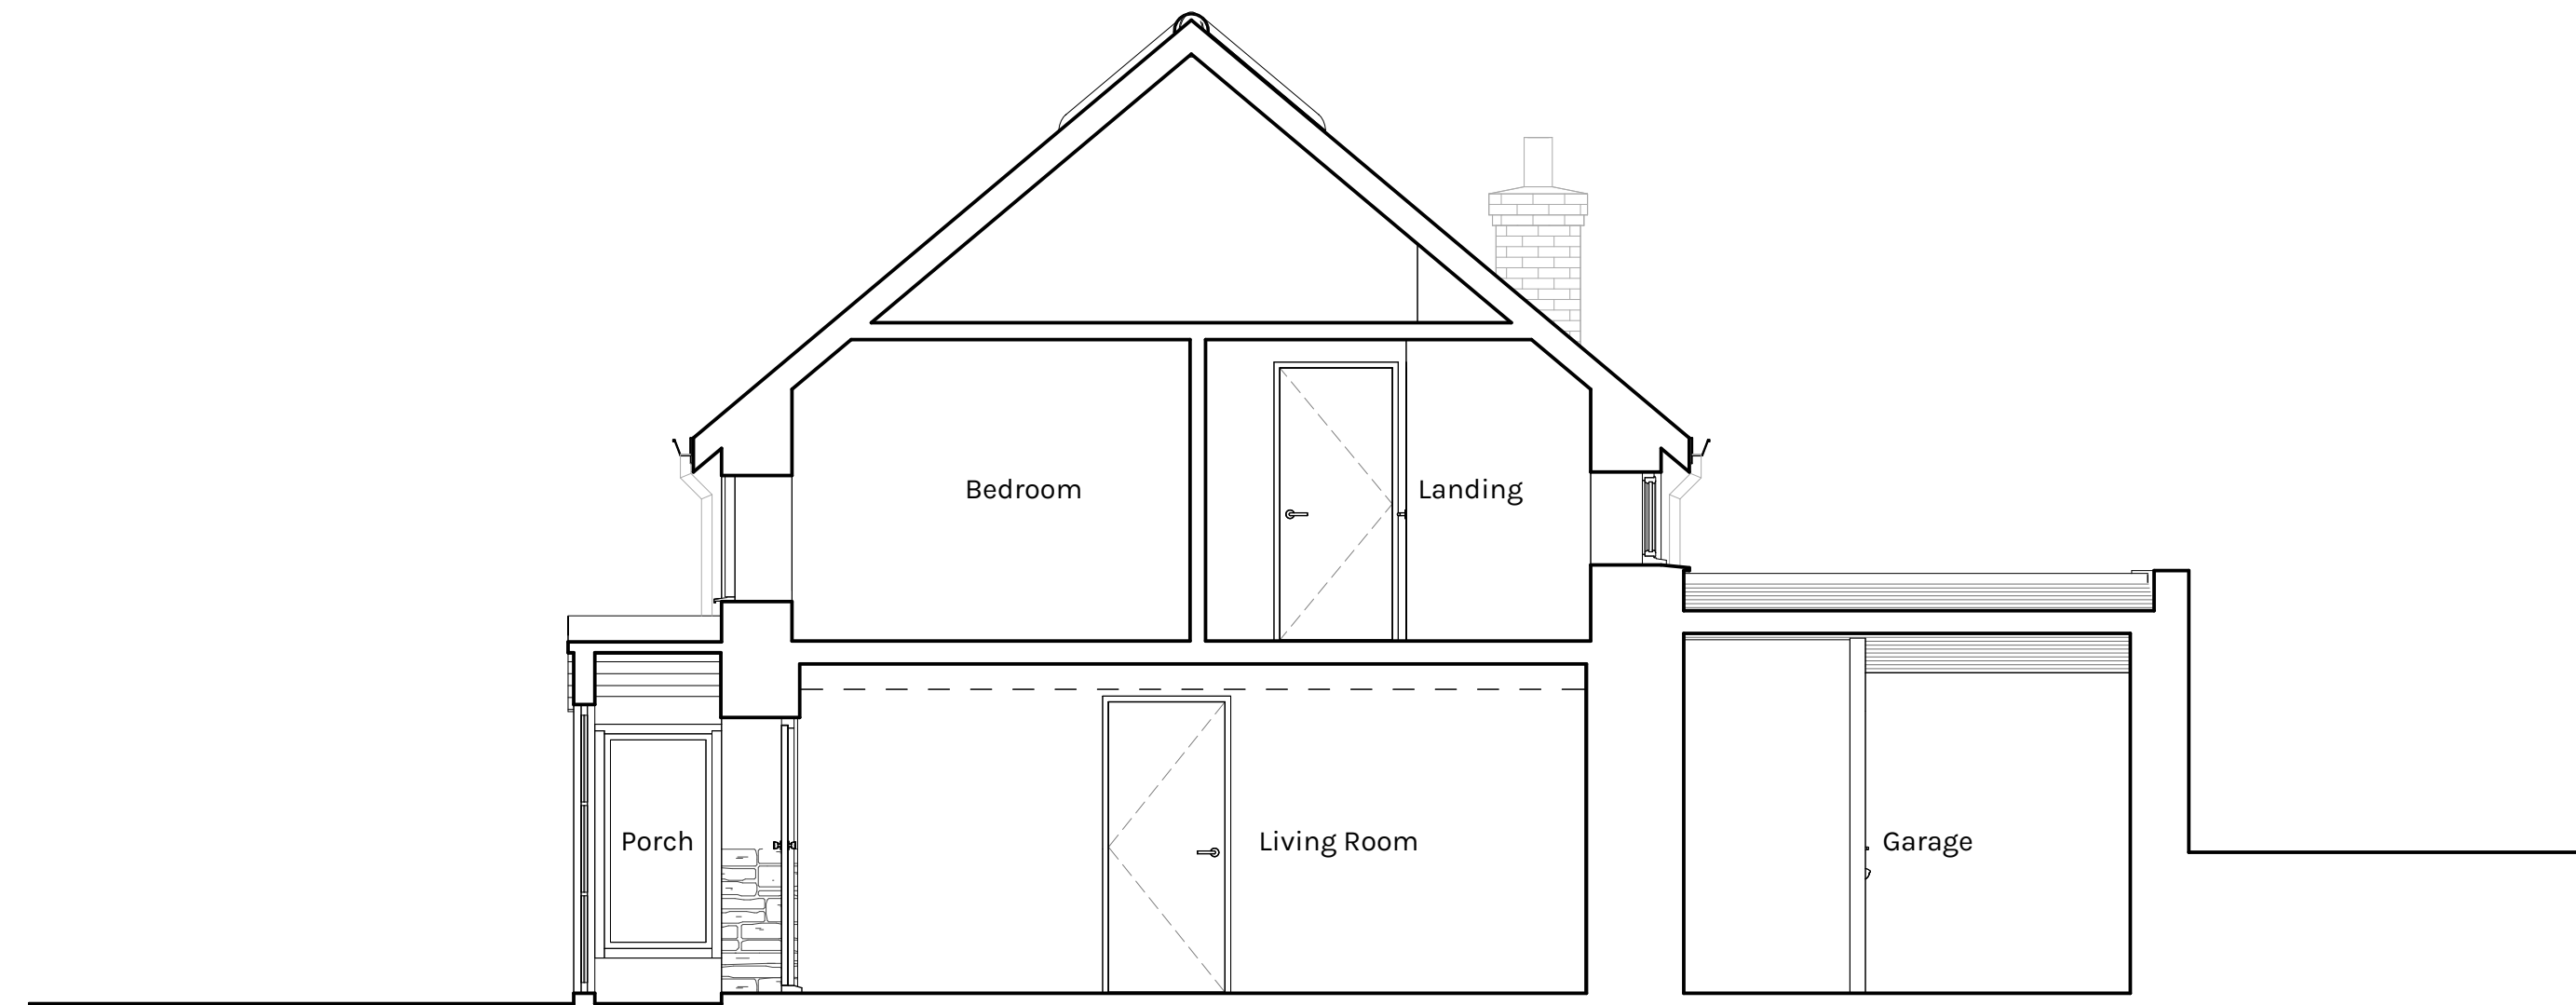

S1 Existing Section 01
1:50

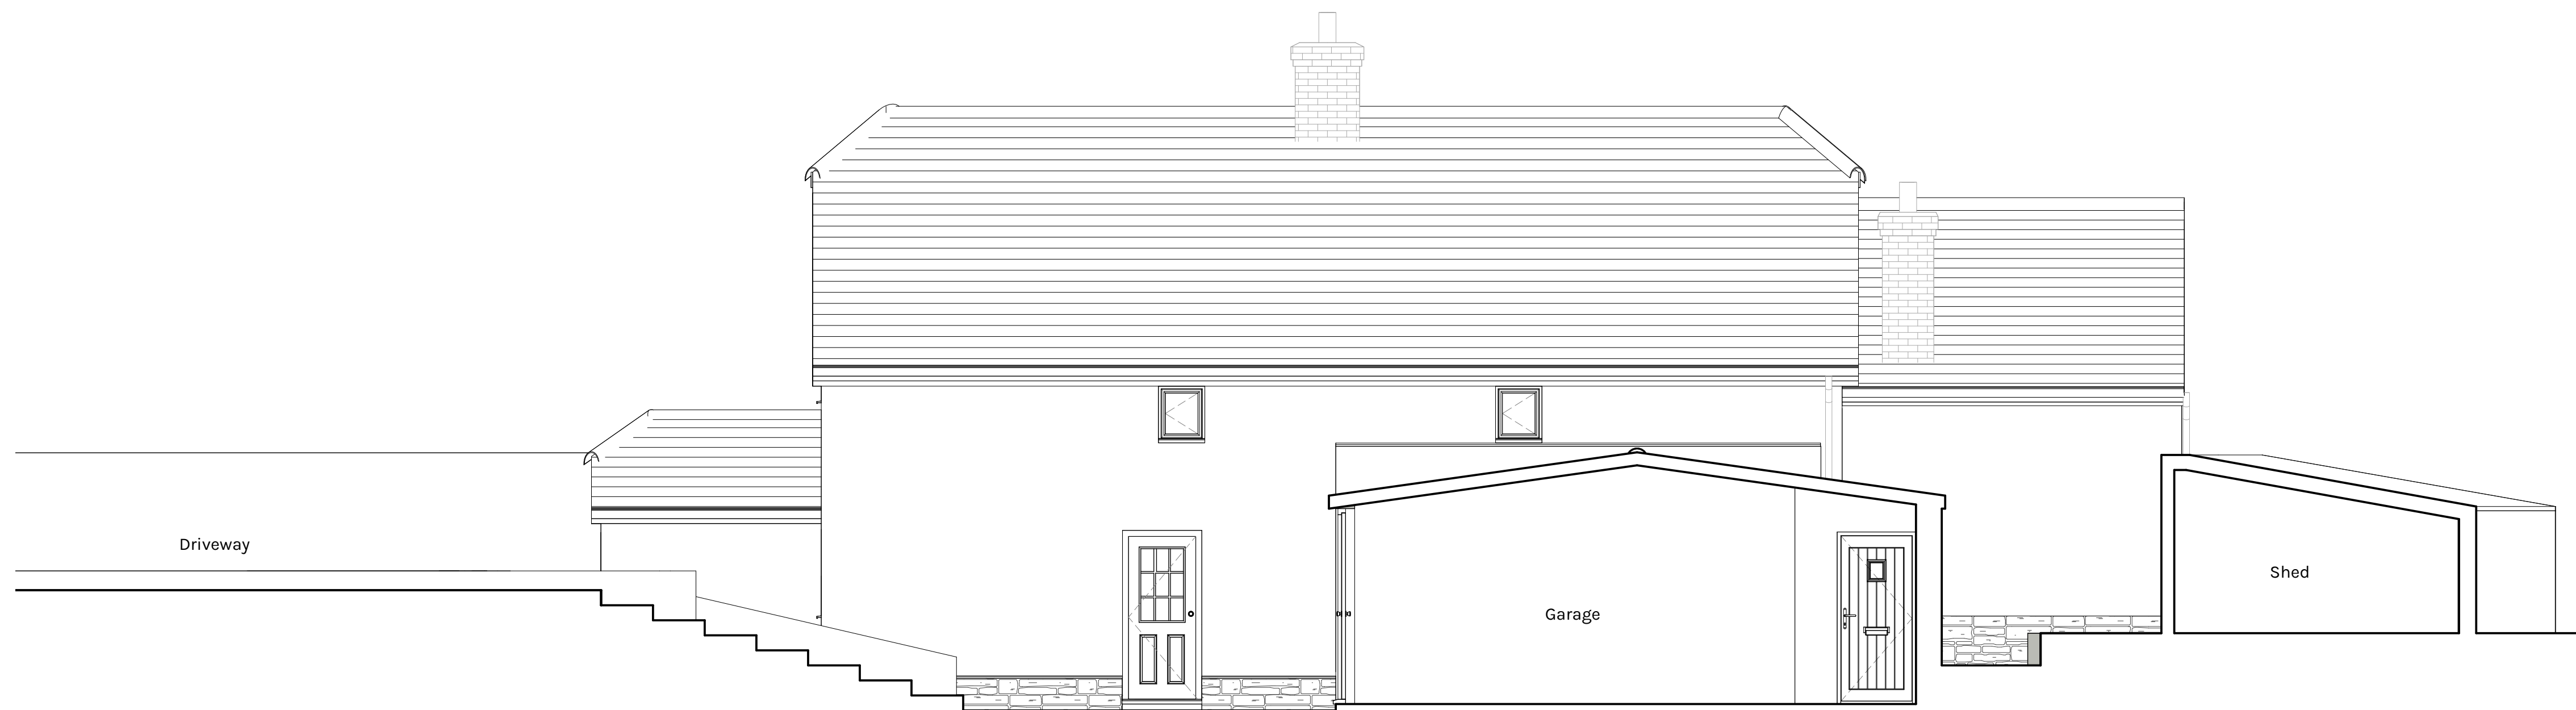

S2 Existing Section 02
1:50

PL	P01	25.04.22	Planning Issue
STATUS	REV	DATE	DESCRIPTION
CLIENT	REVISED BY		
Mr & Mrs Aldridge	MC		
			CHECKED BY
			ZW
45 Chitterne Rd, Codford, Warminster			ORIGINATOR NO
BA12 OPG			SZ721
CONSULTANT			



21 Langley Road Trowbridge Wiltshire BA14 0LL
Tel: 01225 342837
Mobiles: 07831 817906 & 07789 744420

PROJECT
Garage Conversion & Extension (Inc. new front porch)
45 Chitterne Rd, Codford, Warminster

DRAWING TITLE
Existing Sections

SUITABILITY STATUS	SCALE
PL : PLANNING	1 : 50 @ A1
YEAR DESIGNER PROJECT NUMBER SHEET NUMBER	REVISION
26-SZ-721-0300	P01