



A

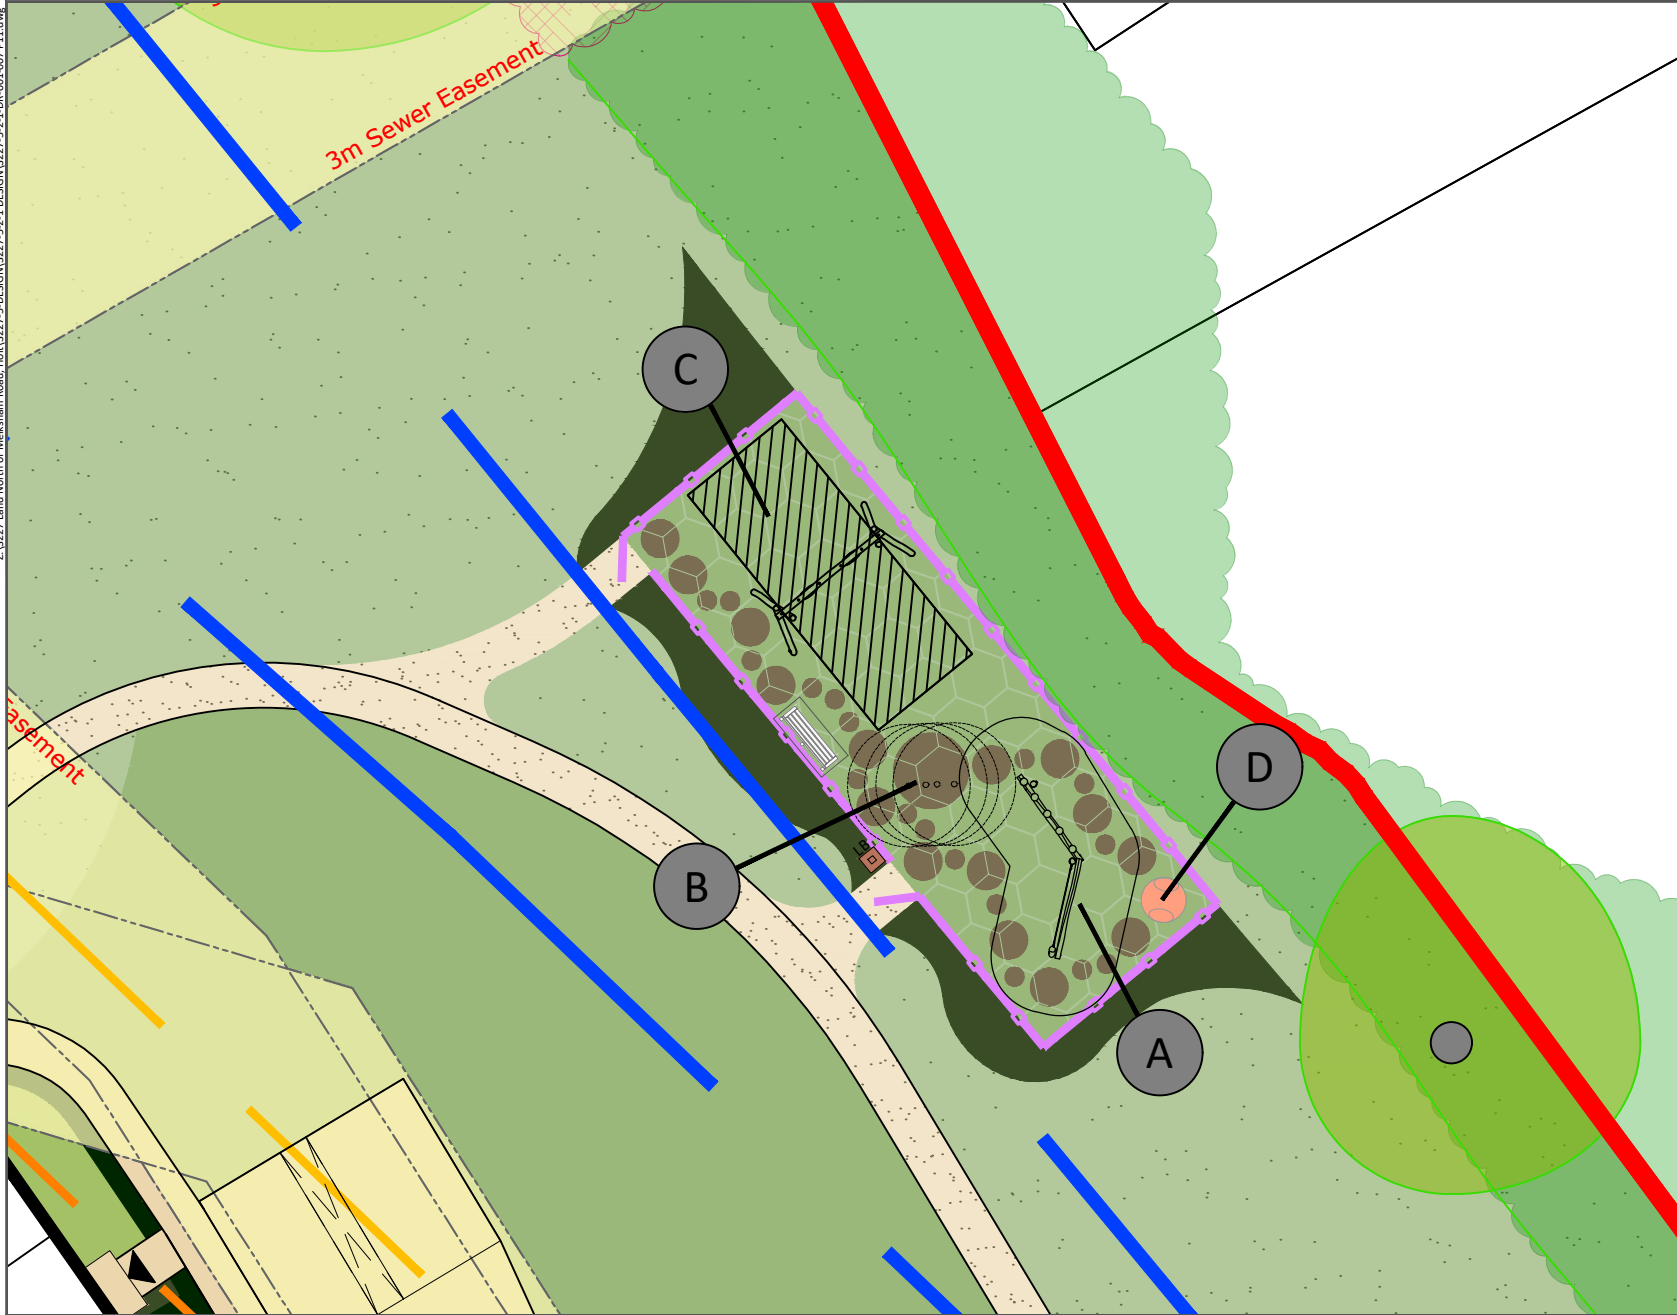

KOMPAN BALANCE COMBINATION (NR0851)
455cm (L) X 243cm (W) X 170cm (H)
FSC® Certified (FSC® C004450) robinia wood

B

STEPPING LOGS

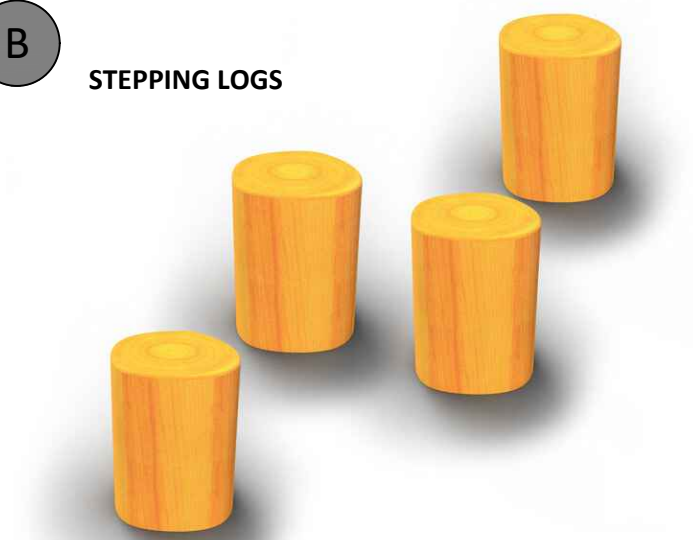

D

MINI TUNNEL
BY 4Soft



C



DOUBLE SWING KOMPAN NR0904
Note: 1 standard seat to be replaced with cradle seat

	APPLICATION BOUNDARY
	EXISTING VEGETATION RETAINED
	PLAY FENCE JACKSONS BOW TOP FENCING BLACK WITH MATCHING SELF CLOSE GATES
	JUNGLE MULCH PLAY SAFETY SURFACING (GREEN & BROWN)
	TIMBER SEAT
	LITTER BIN

Playsmart Jungle mulch:



Rev.	Date	Description	Drawn	Checked
P9	22/04/2026	Updated to latest layout.	JB	AC
P8	23/02/2026	Updated to suit all comments received to 23.02.2026	AC	AC
P7	20/02/2026	Updated to suit all comments + new layouts to 19.02.2026	AC	AC
P6	23/10/2025	Updated to client comments rcv'd 23/10/2025 @ 11:48.	JE	GR
P5	17/10/2025	Updated to client comments rcv'd 17/10/2025 @ 12:06.	JB	GR
P4	17/10/2025	Updated to latest layout, & client comments rcv'd 14/10/2025 @ 09:34 15:15 16:59.	JB	GR
P3	13/10/2025	Updated to latest layout.	JE	GR/AC
P2	25/09/2025	Updated to latest layout.	JE	GR/AC
P1	23/09/2025	First draft issued to client.	JE	GR/AC

PLANNING

DAVID JARVIS ASSOCIATES
DAVID JARVIS ASSOCIATES LIMITED
1 Tennison Street Swindon Wiltshire SN1 5DT
t: 01793 612173
e: mail@davidjarvis.biz
w: www.davidjarvis.biz

Client
REDCLIFFE HOMES LIMITED

Project
LAND NORTH OF MELKSHAM ROAD, HOLT

Drawing Title
LAP PLAY STRATEGY

Scale 1:200	Sheet Size A3	Date Plotted 22/04/2026
Client Ref. -	Drawing Ref. 3227-5-2-1	Drawing No. DR-003
		Version S5-P9

FOR DRAWING NOTES SEE DWG. 3227-2-5-1-DR-001