

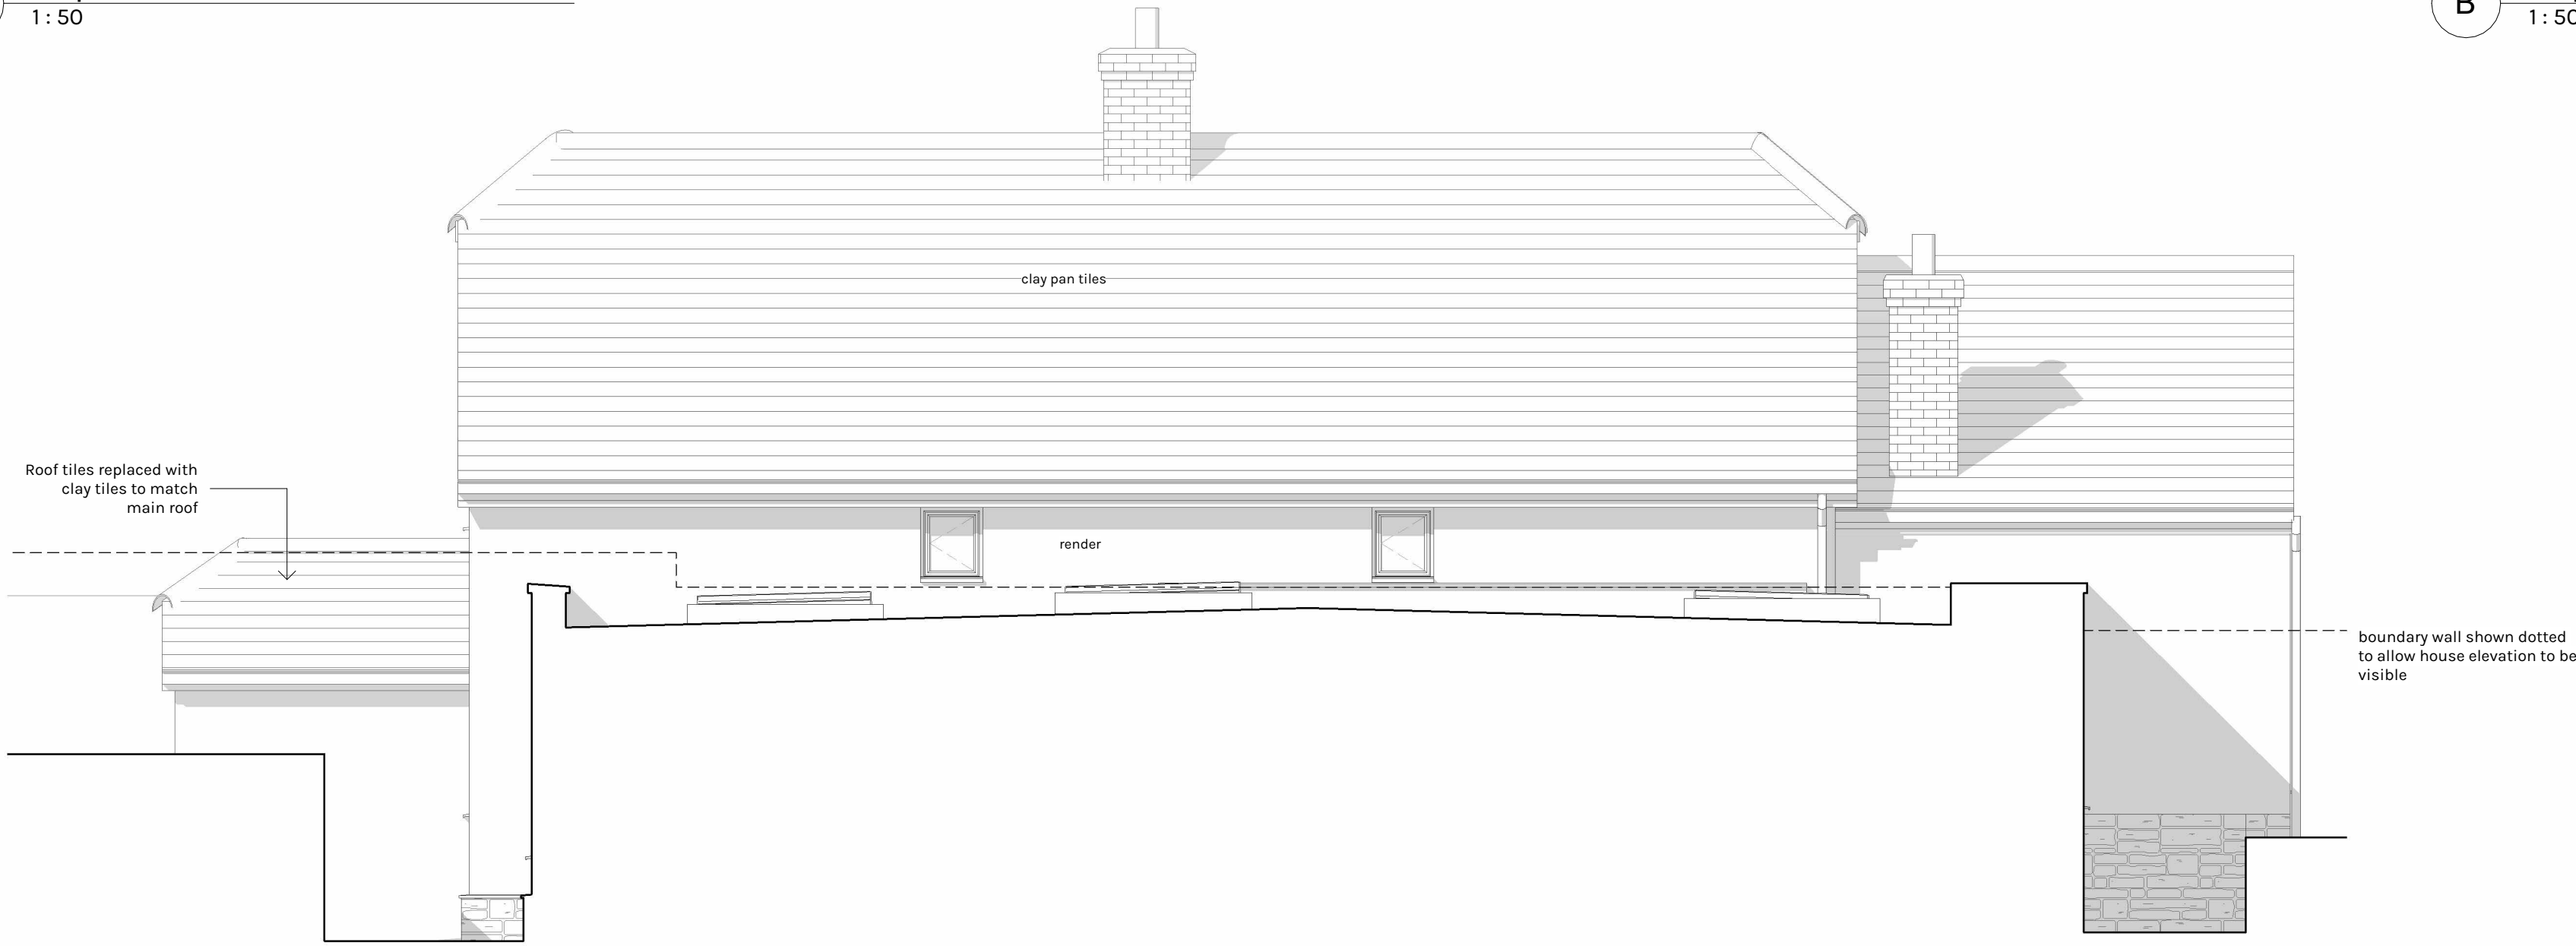


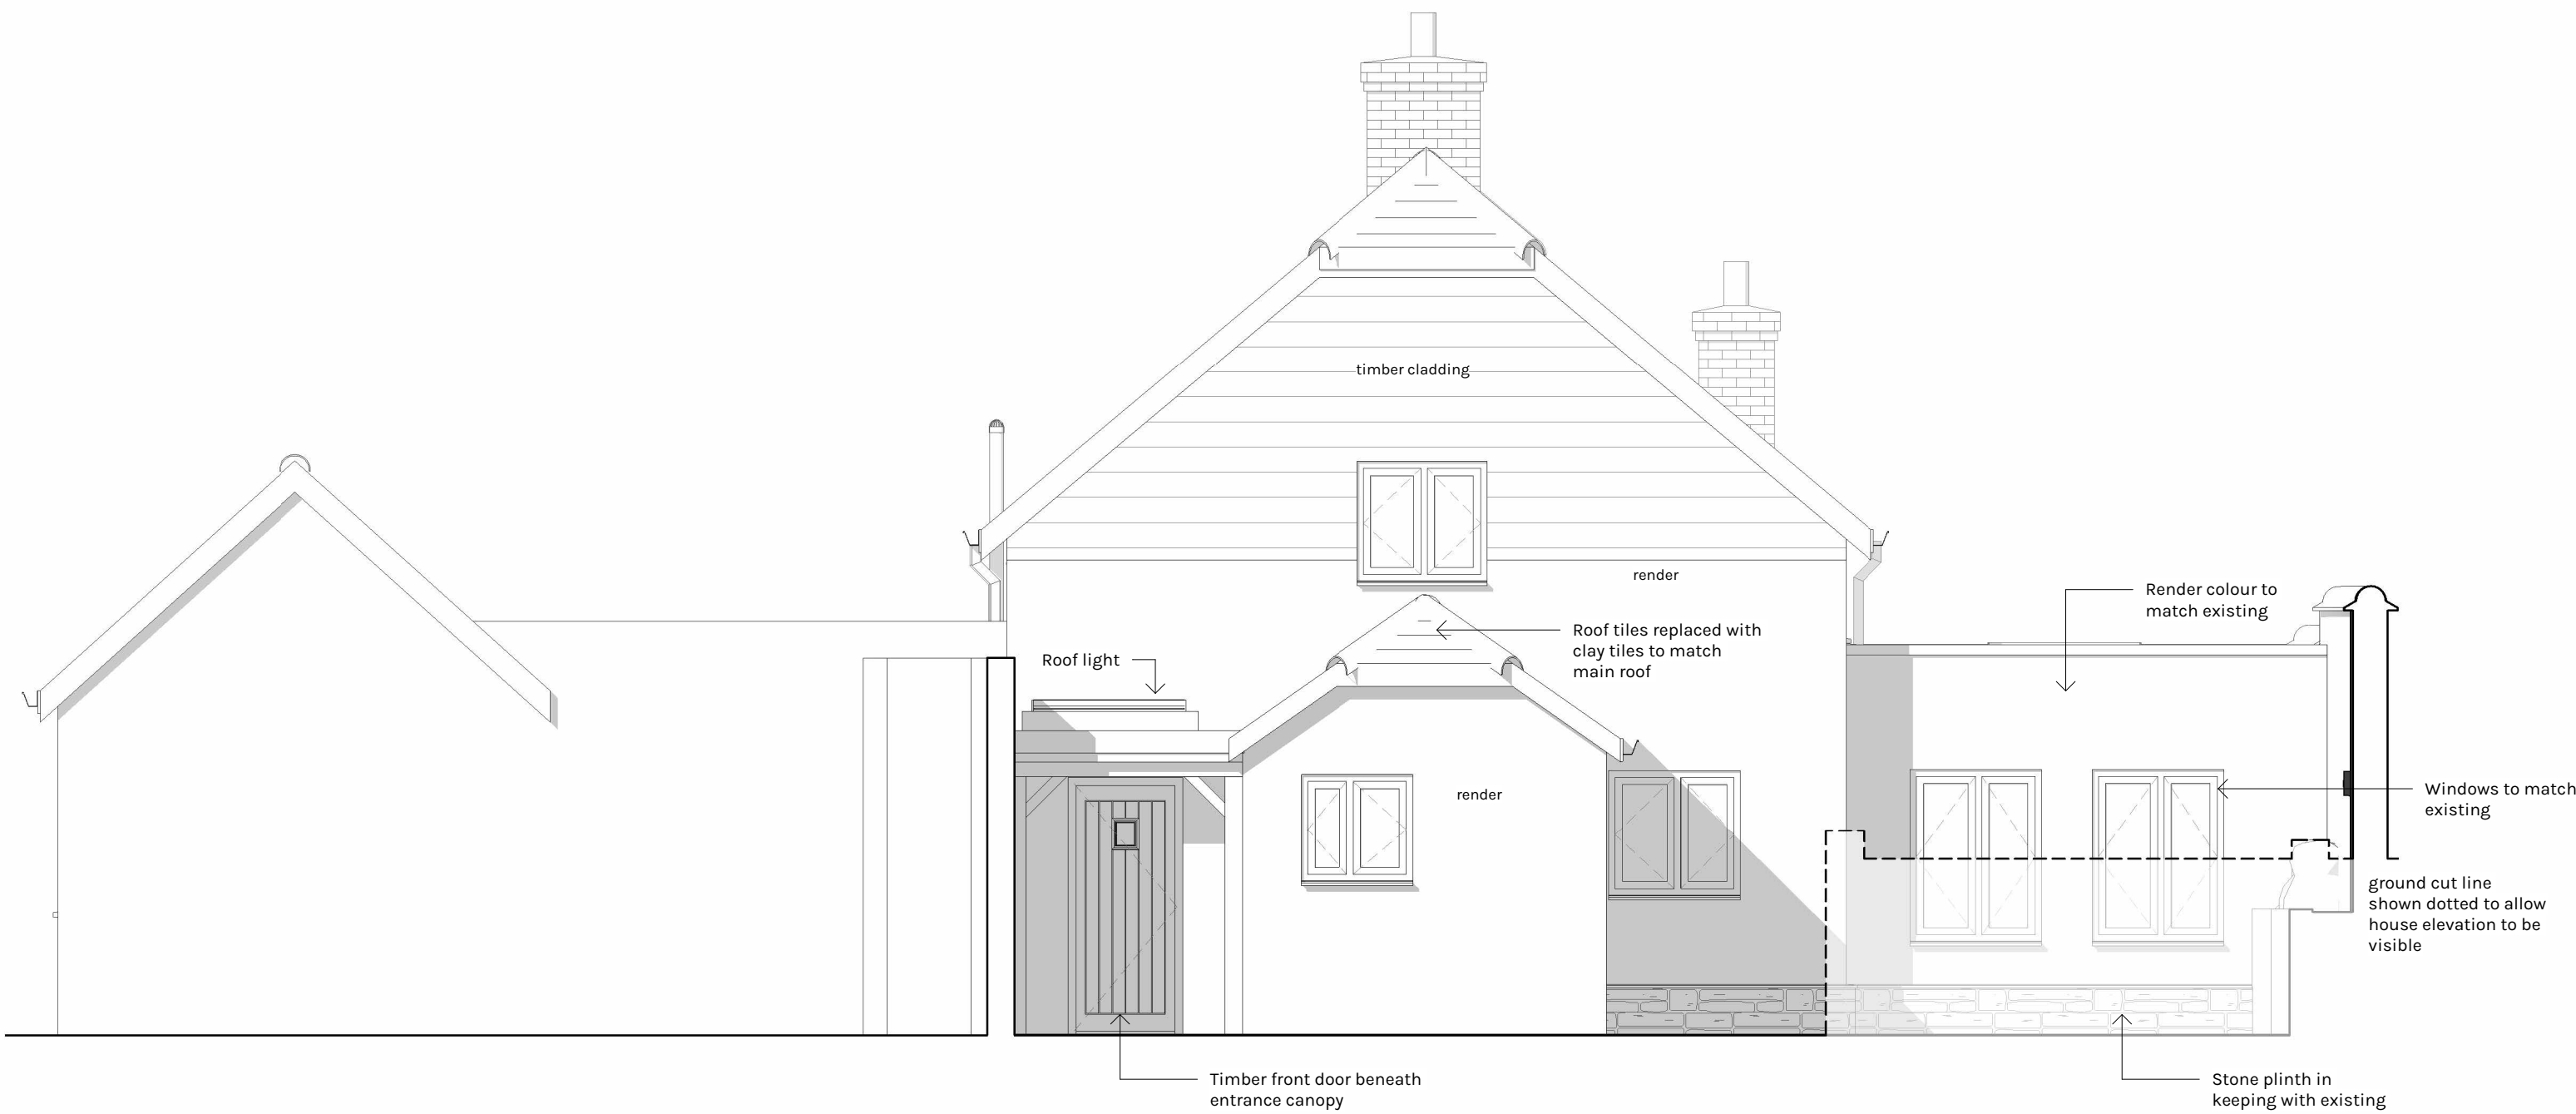


NOTE

BUILDING SURVEY OF EXISTING IS NON CONCLUSIVE, PLEASE ENSURE THAT ALL MEASUREMENTS ARE TAKEN FROM SITE. CONTRACTOR TO CHECK ALL DIMENSIONS AND REPORT ALL ERRORS AND OMISSIONS TO THE ENGINEER. ANY DIMENSIONS SHOWN ARE IN MM.

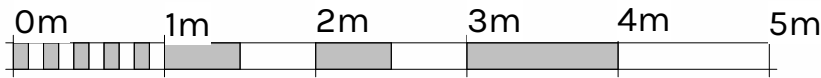

PL	P01	25.04.22	Planning Issue	REVISED BY
STATUS	REV	DATE	DESCRIPTION	MC
CLIENT				CHECKED BY
Mr & Mrs Aldridge				ZW
45 Chitterne Rd, Codford, Warminster				ORIGINATOR NO
BA12 OPG				SZ721
CONSULTANT				

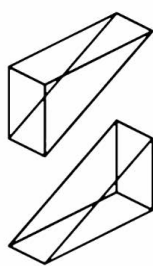

ARCHITECTURAL
SERVICES



21 Langley Road Trowbridge Wiltshire BA14 0LL

Tel: 01225 342837

Mobiles: 07831 817906 & 07789 744420

PROJECT

Garage Conversion & Extension (Inc. new front porch)

45 Chitterne Rd, Codford, Warminster

DRAWING TITLE

Proposed Elevations

SUITABILITY STATUS

PL : PLANNING

SCALE

1 : 50 @ A1

YEAR | DESIGNER | PROJECT NUMBER | SHEET NUMBER

26-SZ-721-2000

REVISION

P01