



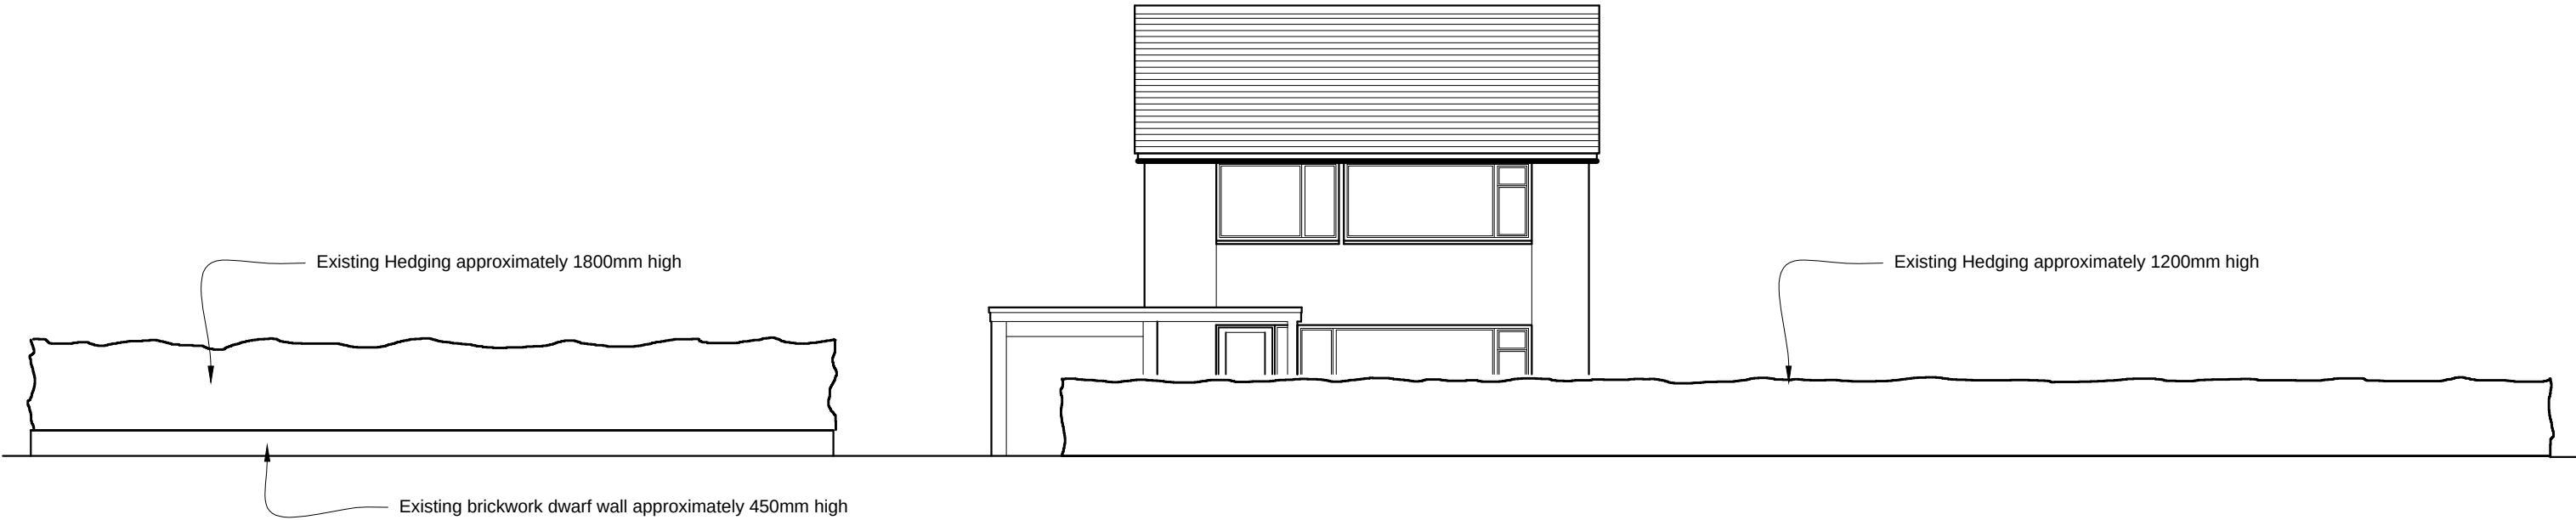


Notes/Revisions

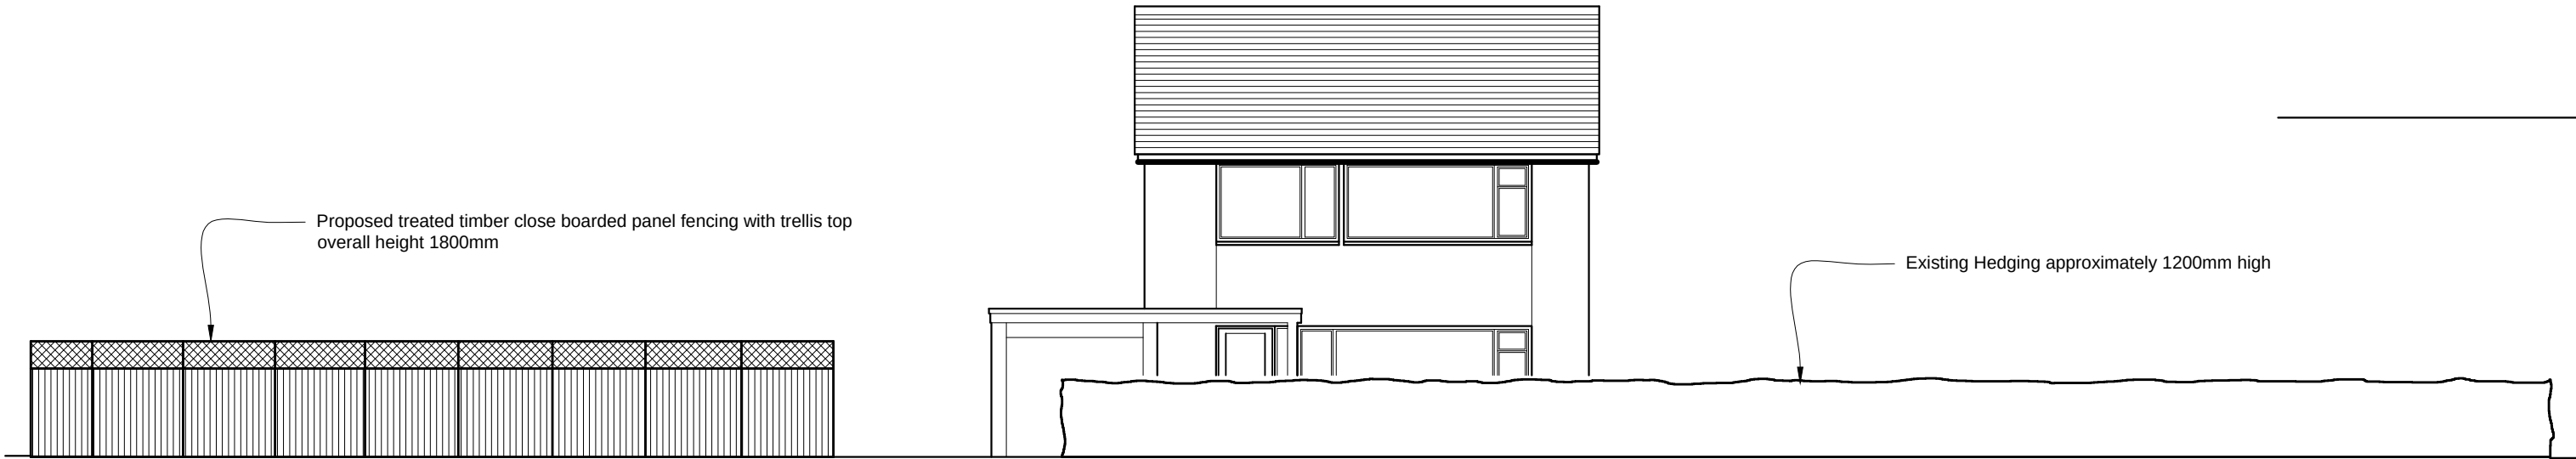

Client
MR & MRS R GALE
19 LONGFORD ROAD
MELKSHAM

Project
PROPOSED FENCING

Description
EXISTING AND PROPOSED
ELEVATIONS - PLANNING

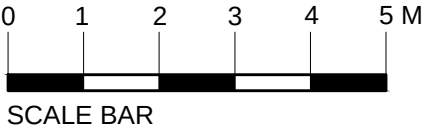

CAD Ref.		Scale 1:100@A3	
Drg. No. 001	Rev.	Date 07/04/26	