

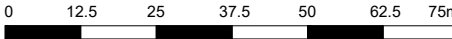


NOTES:
This drawing is copyright of the Architects and must not be used without their permission. All dimensions to be checked on site. Discrepancies and omissions to be reported immediately to the Architect.

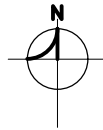

Scale 1:625 @ A1 - 1:1250 @ A3

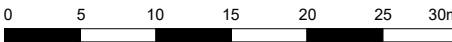

Scale 1:250 @ A1 - 1:500 @ A3

Existing

Above/Below

RWP

Existing Levels

Existing Ceiling Level

Grassed Banking

Boundary Line

DRAWING LEGEND

SURVEYED ON: 02 / 03 / 26



Serial number: 321022.
© Crown copyright and database right 2025
Ordnance Survey licence AC0000848283
Reproduction in whole or in part is prohibited
without the prior permission of Ordnance Survey.


Location Plan

1:625 @ A1 (1:1250 @ A3)

DRAWING LEGEND

0.12 Hectares

Other land owned by applicant.

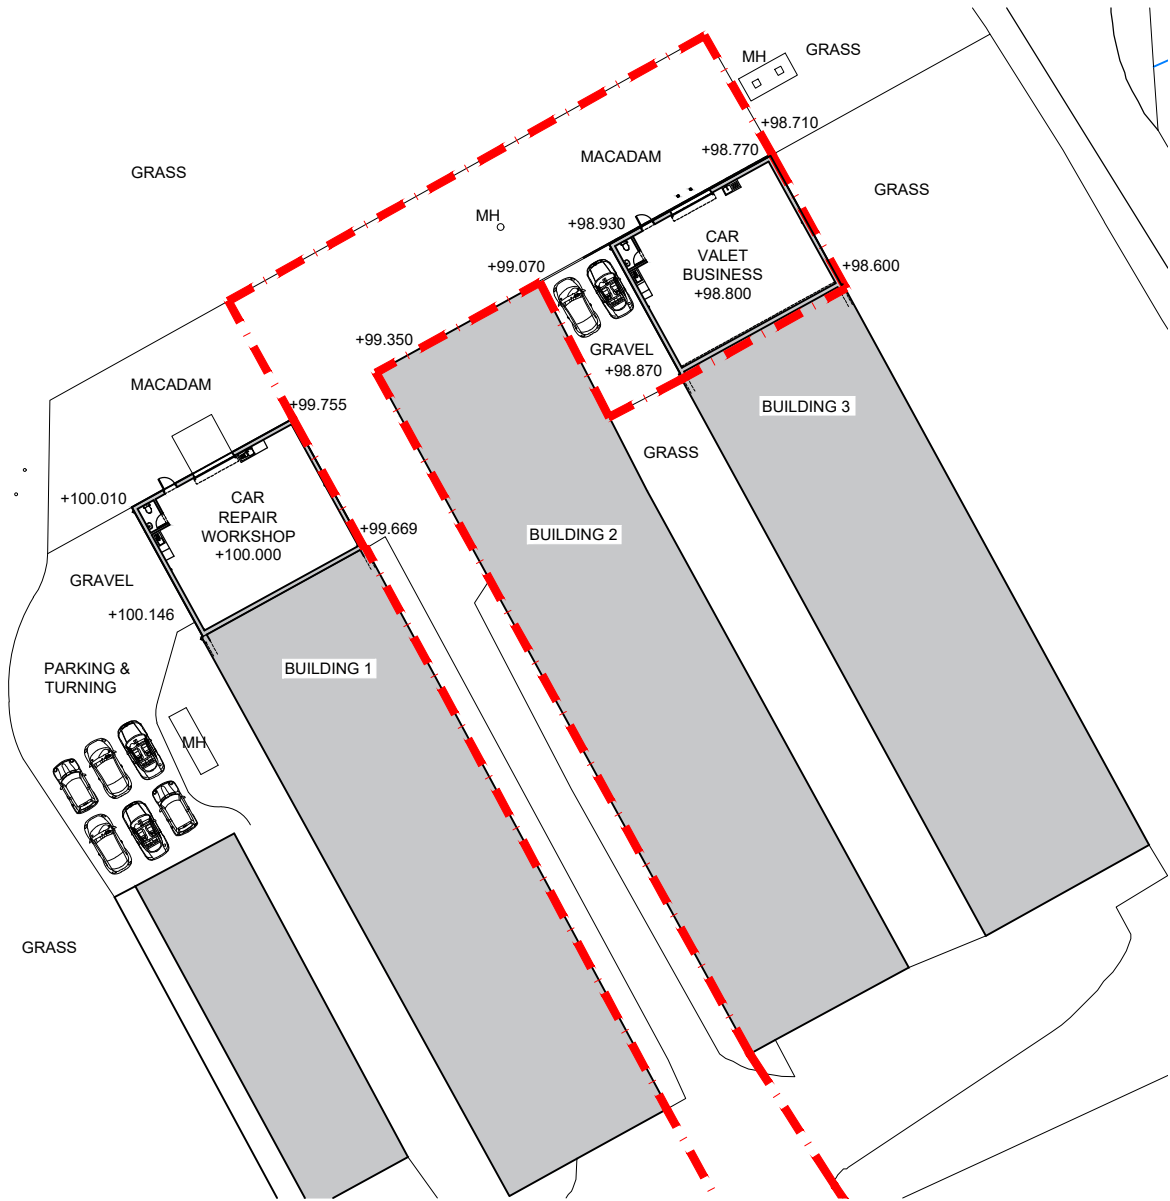

Block Plan

1:250 @ A1 (1:500 @ A3)

Retrospective Change Of Use of part
of Hut 3 to Car Valet Business.

-	-	-
Rev	Revision	Date



Macey's Architectural Design & Development Ltd
15 Craybourne Road, Melksham, Wiltshire, SN12 7DH
Email: benmacey@maddltd.co.uk Tel: 07867417112

Title: Location Plan and Existing
Block Plan
Project: Building 3 at Moonrakers Farm,
Gastard, Corsham, SN13 9QN
Client: Car Safe Storage Ltd
Drawing Scale: Refer to drawing
Drawing Date: March 2026

Drawing Number: 25/1092/300