


NOTE

BUILDING SURVEY OF EXISTING IS NON CONCLUSIVE, PLEASE ENSURE THAT ALL MEASUREMENTS ARE TAKEN FROM SITE. CONTRACTOR TO CHECK ALL DIMENSIONS AND REPORT ALL ERRORS AND OMISSIONS TO THE ENGINEER. ANY DIMENSIONS SHOWN ARE IN MM.

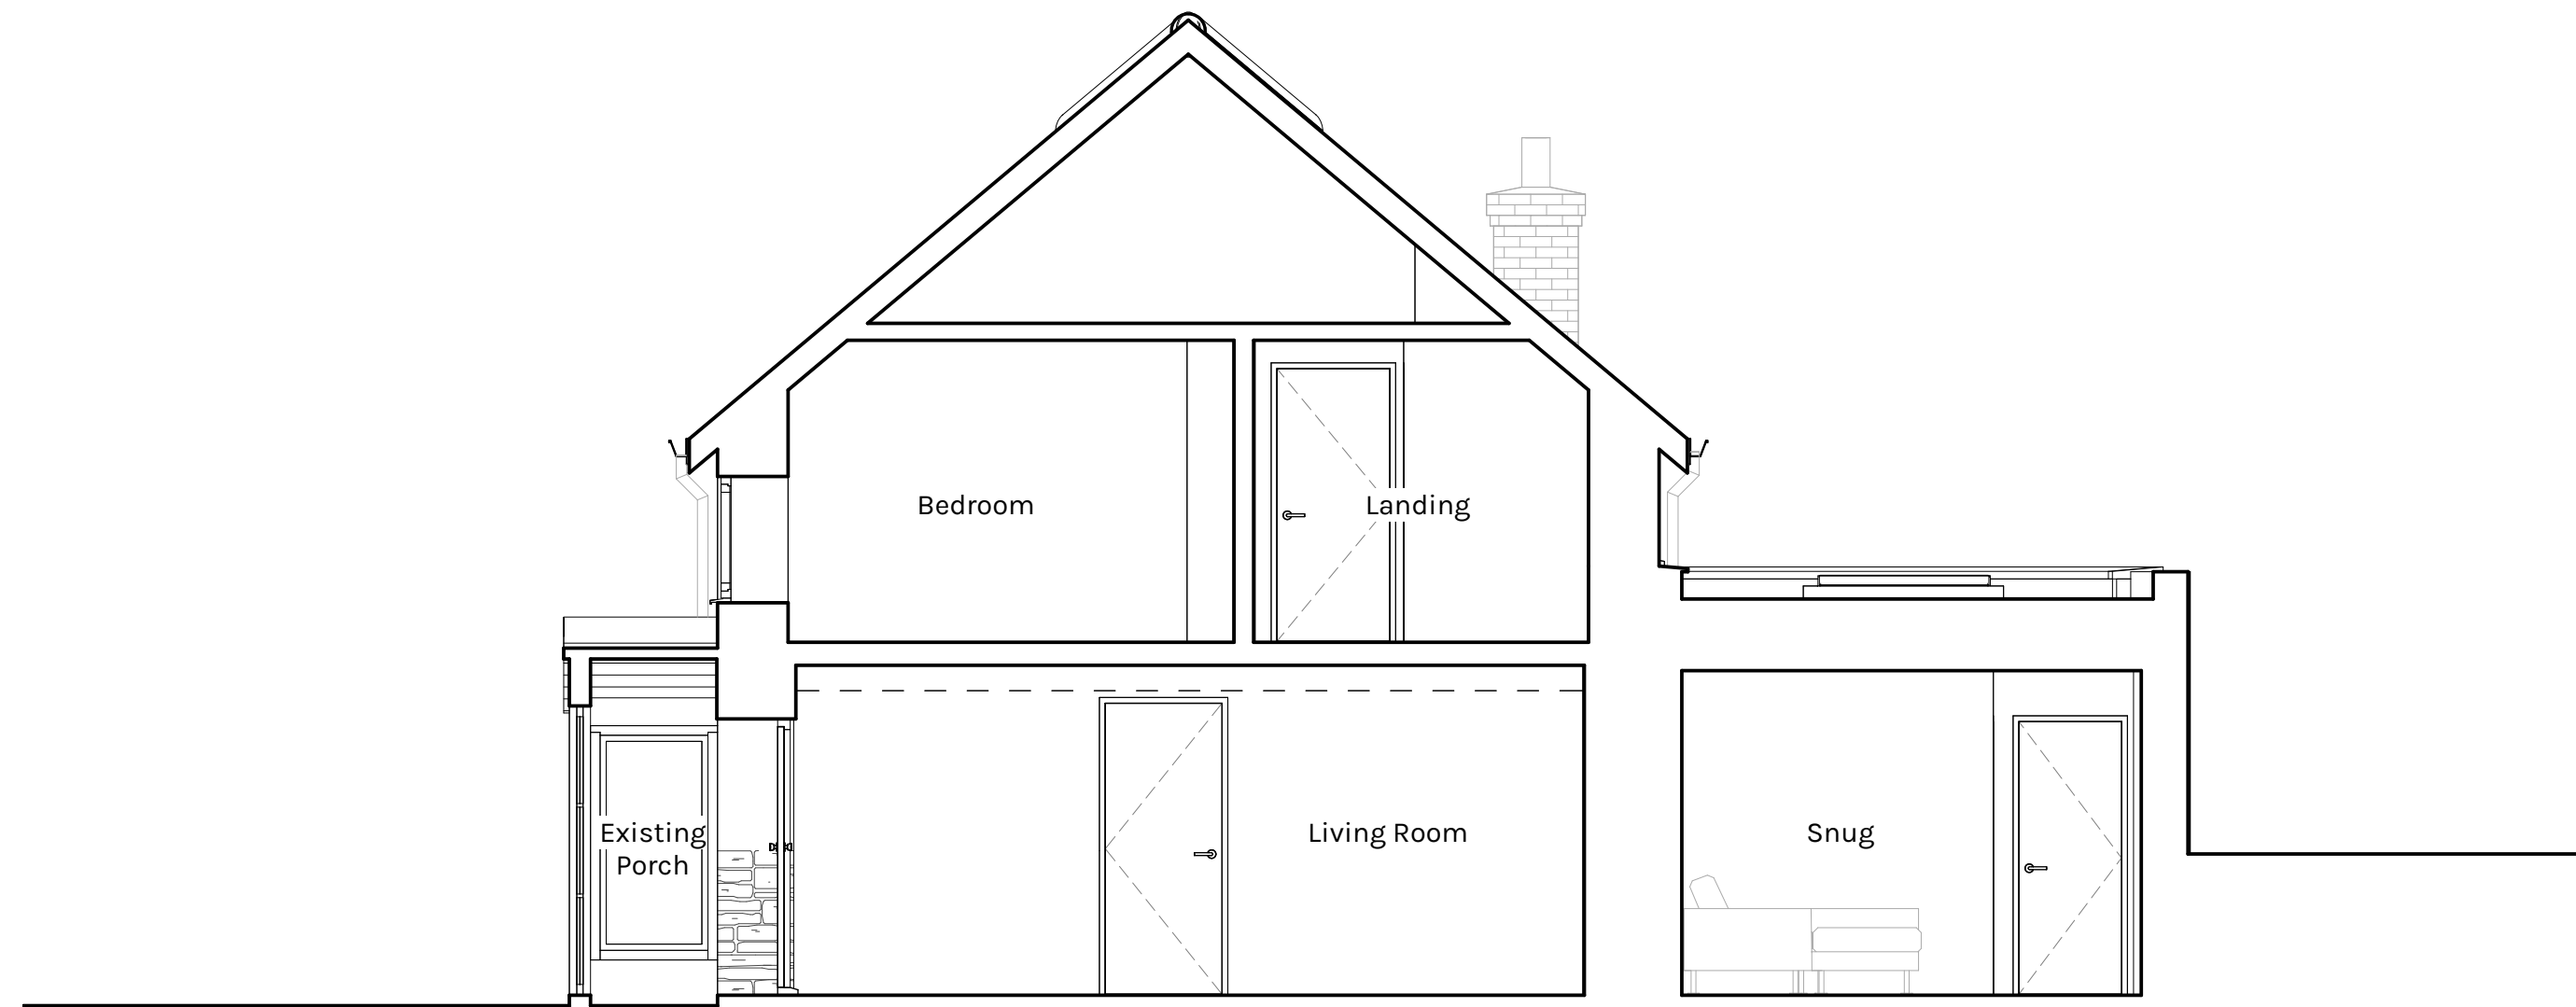


S1 Proposed Section 01
1:50



S2 Proposed Section 02
1:50

PL	P01	25.04.22	Planning Issue	
STATUS	REV	DATE	DESCRIPTION	
CLIENT				REVISED BY
Mr & Mrs Aldridge				MC
				CHECKED BY
				ZW
45 Chitterne Rd, Codford, Warminster				ORIGINATOR NO
BA12 OPG				SZ721
CONSULTANT				

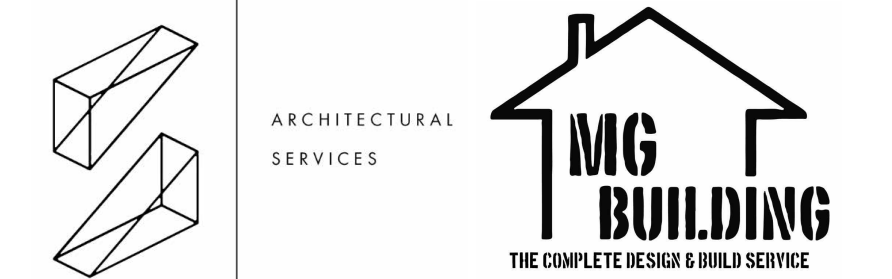

21 Langley Road Trowbridge Wiltshire BA14 0LL

Tel: 01225 342837

Mobiles: 07831 817906 & 07789 744420

PROJECT

Garage Conversion & Extension (Inc. new front porch)

45 Chitterne Rd, Codford, Warminster

DRAWING TITLE

Proposed Sections

SUITABILITY STATUS	SCALE
PL : PLANNING	1 : 50 @ A1
YEAR DESIGNER PROJECT NUMBER SHEET NUMBER	REVISION
26-SZ-721-3000	P01