


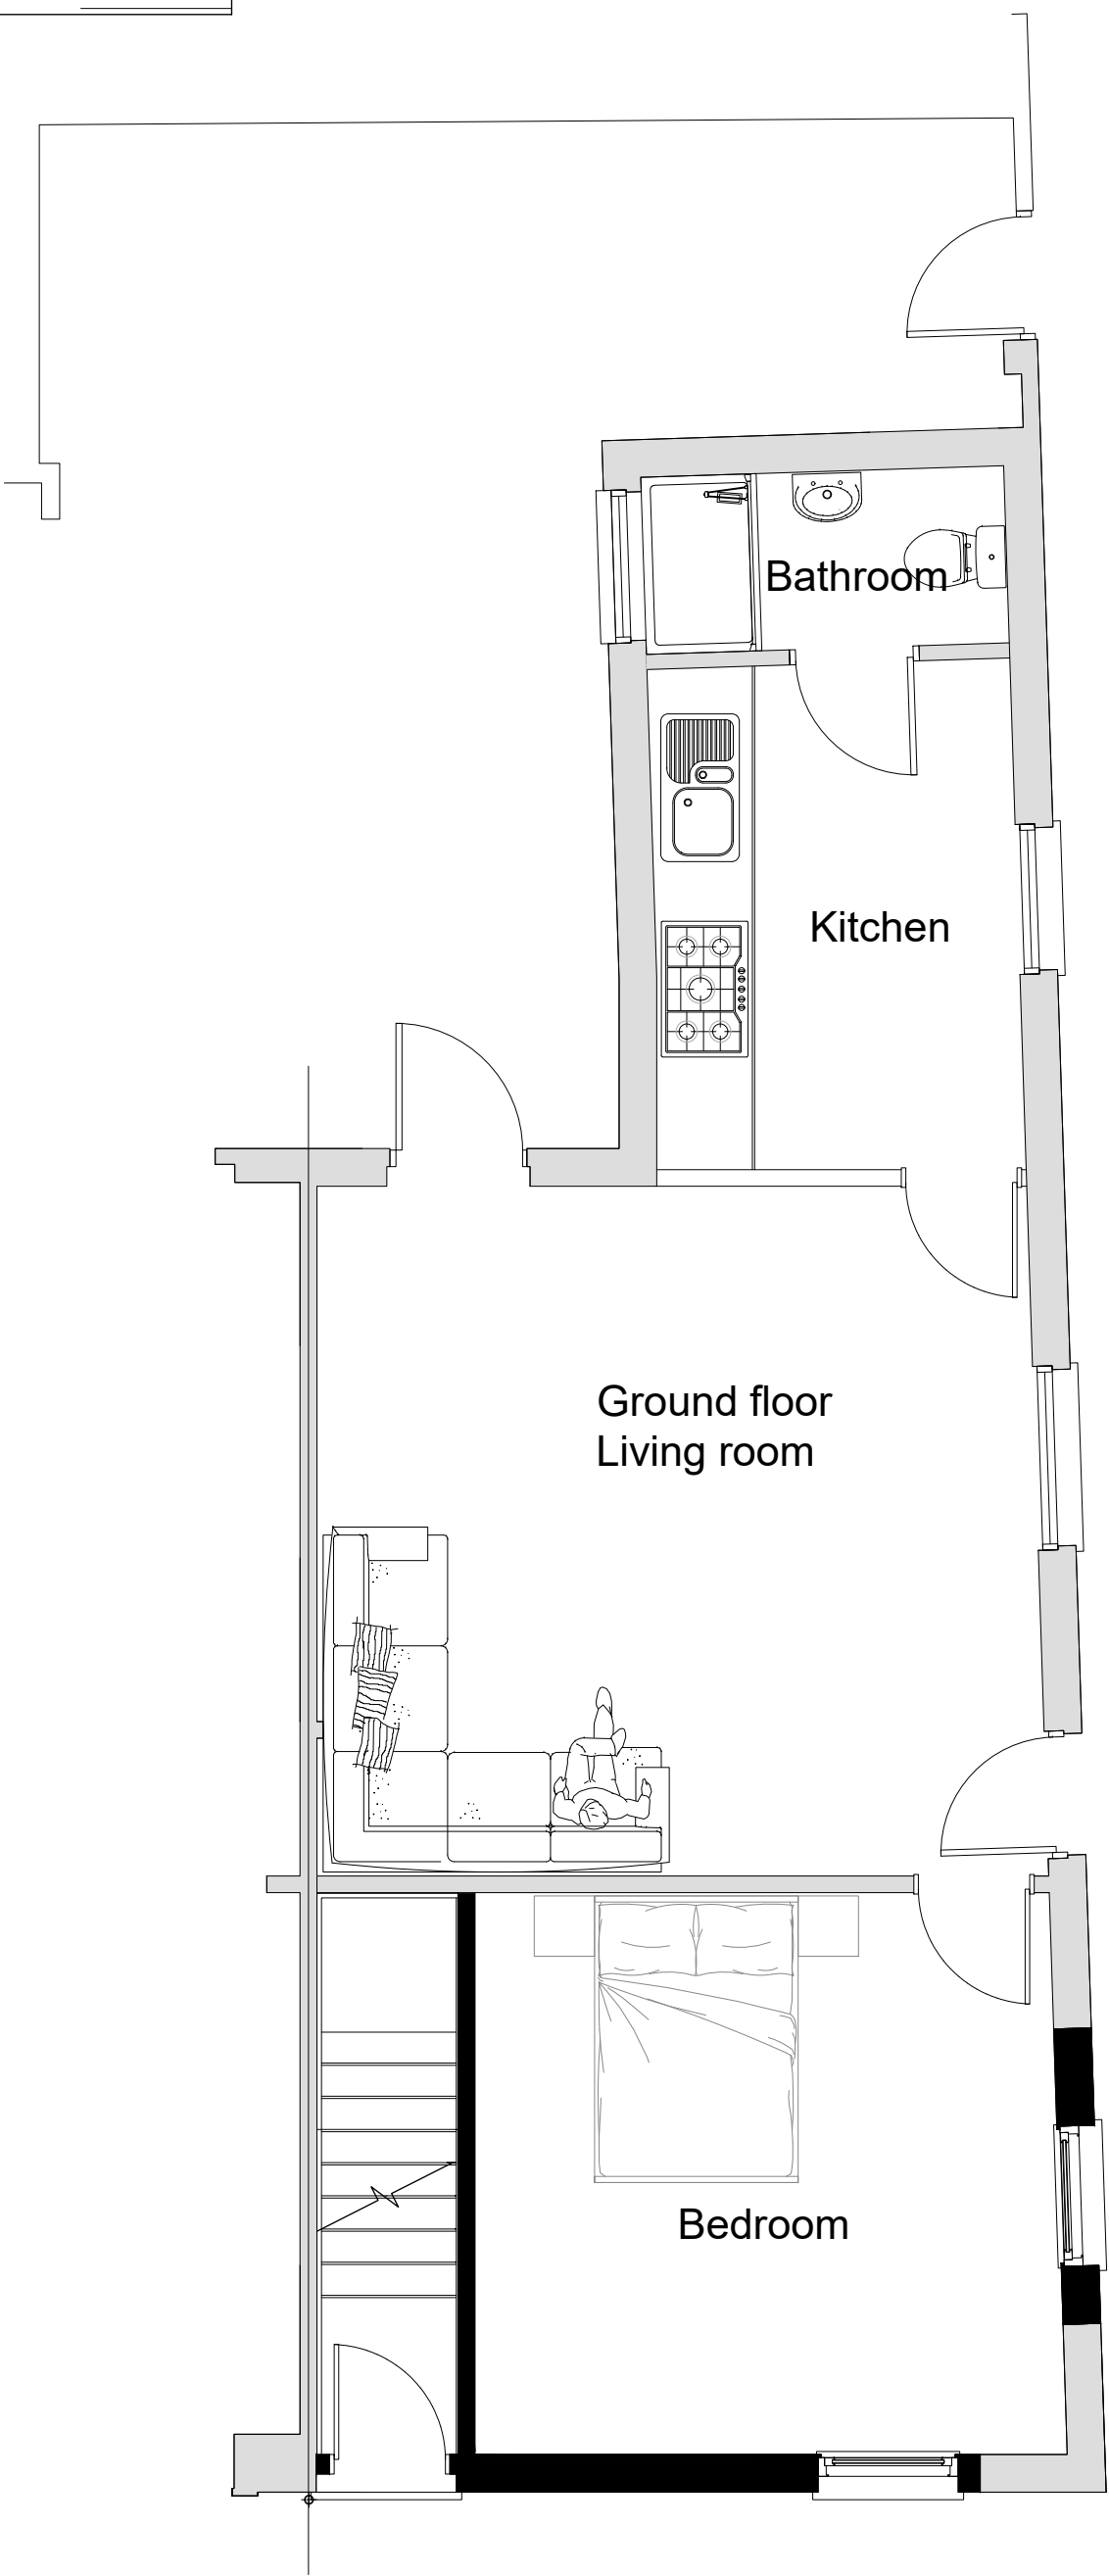


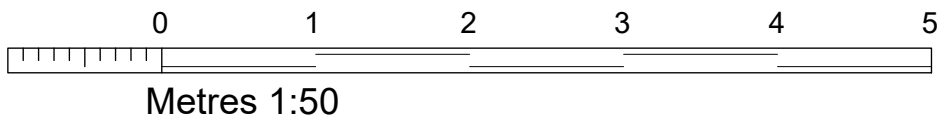


PLN
01
Proposed GF Plan
1:50

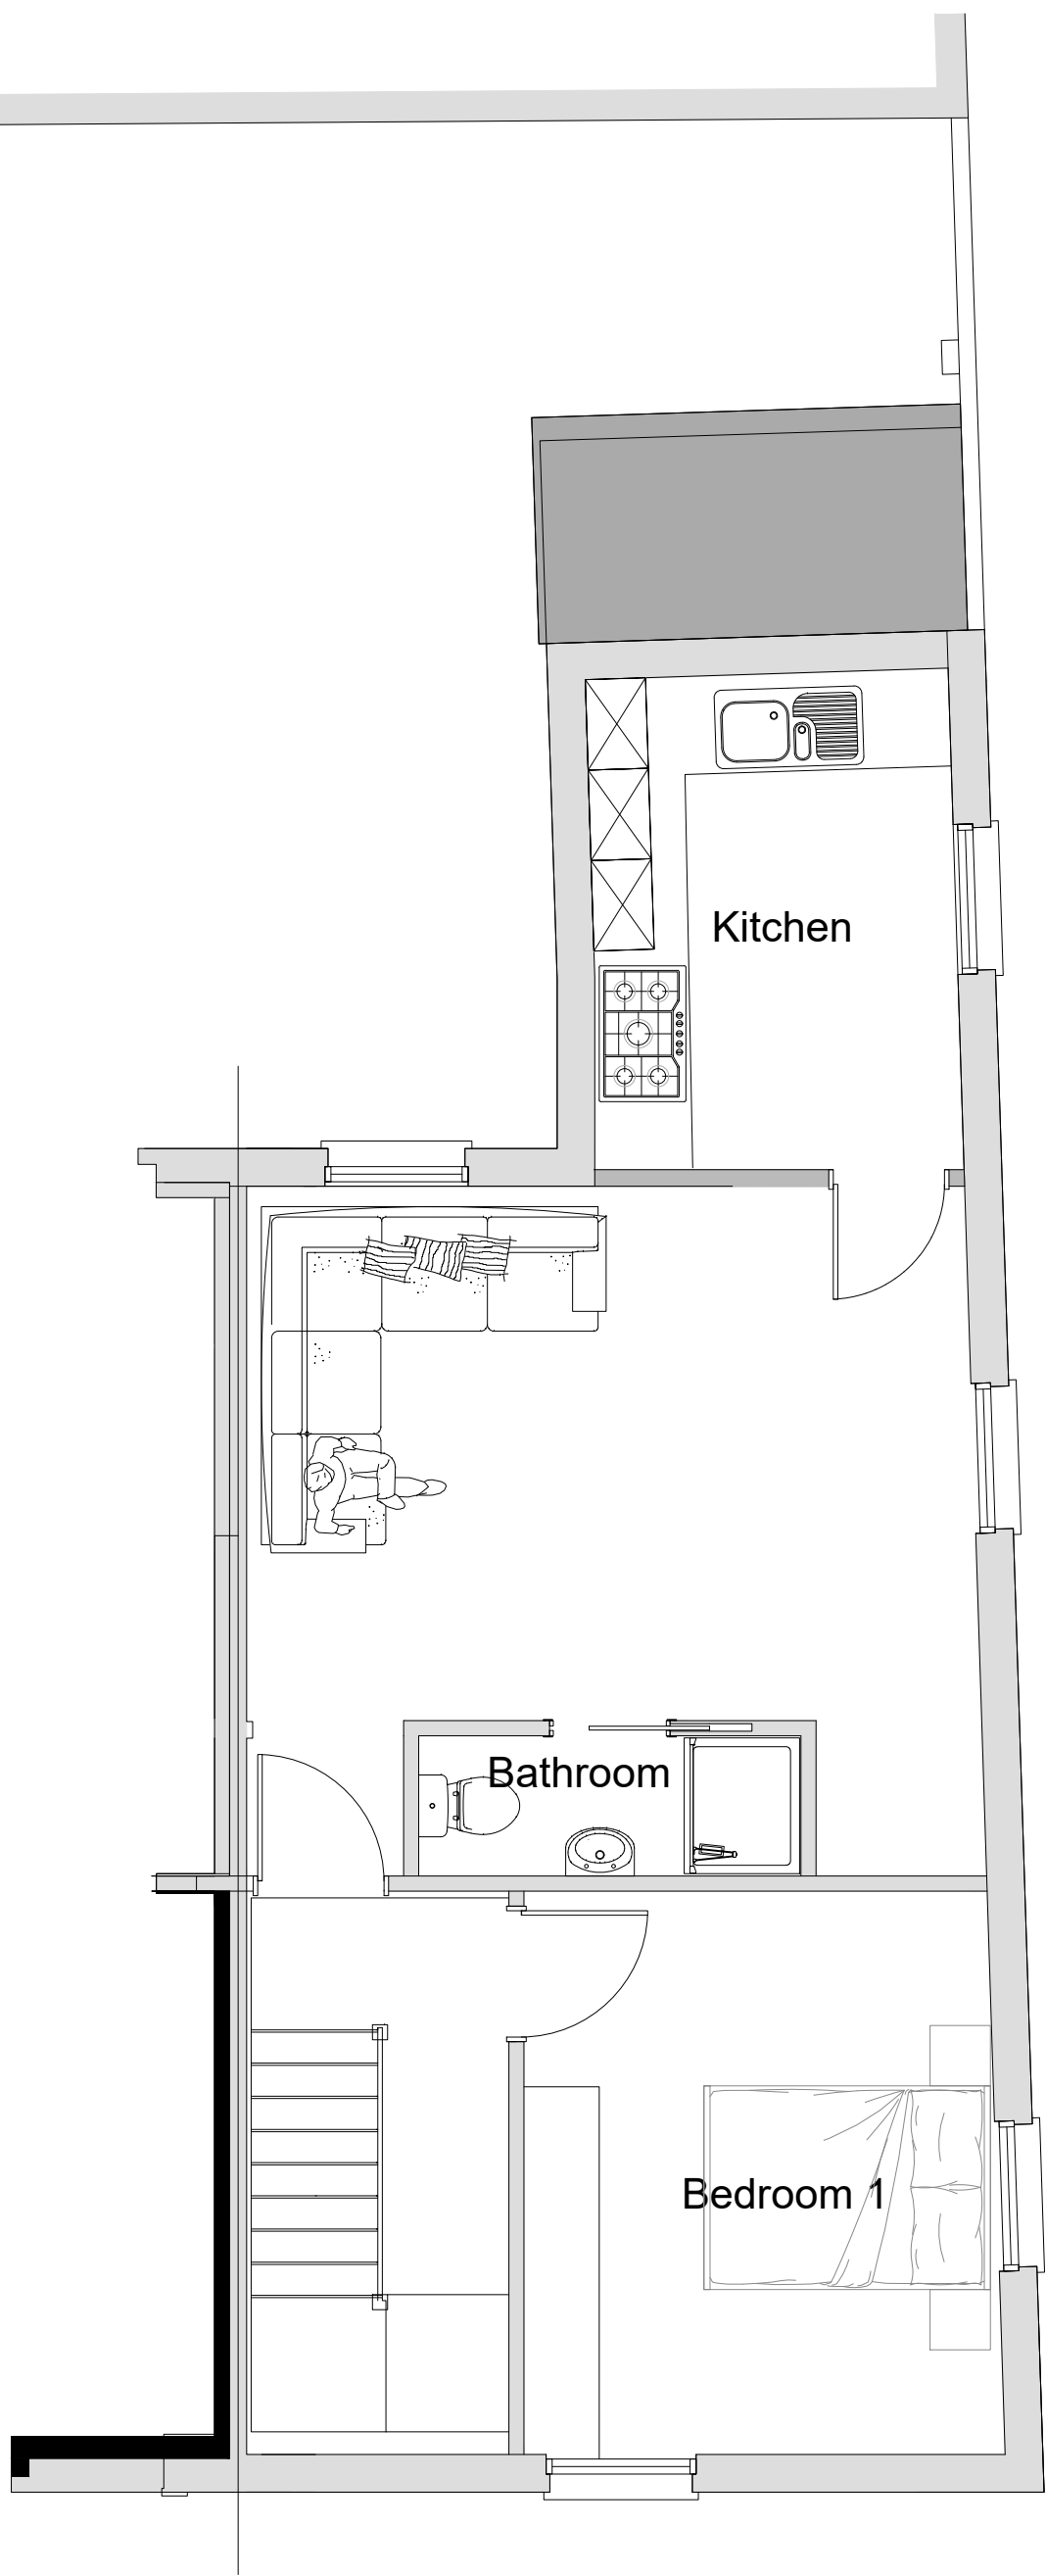


PLN
02
Proposed FF Plan
1:50

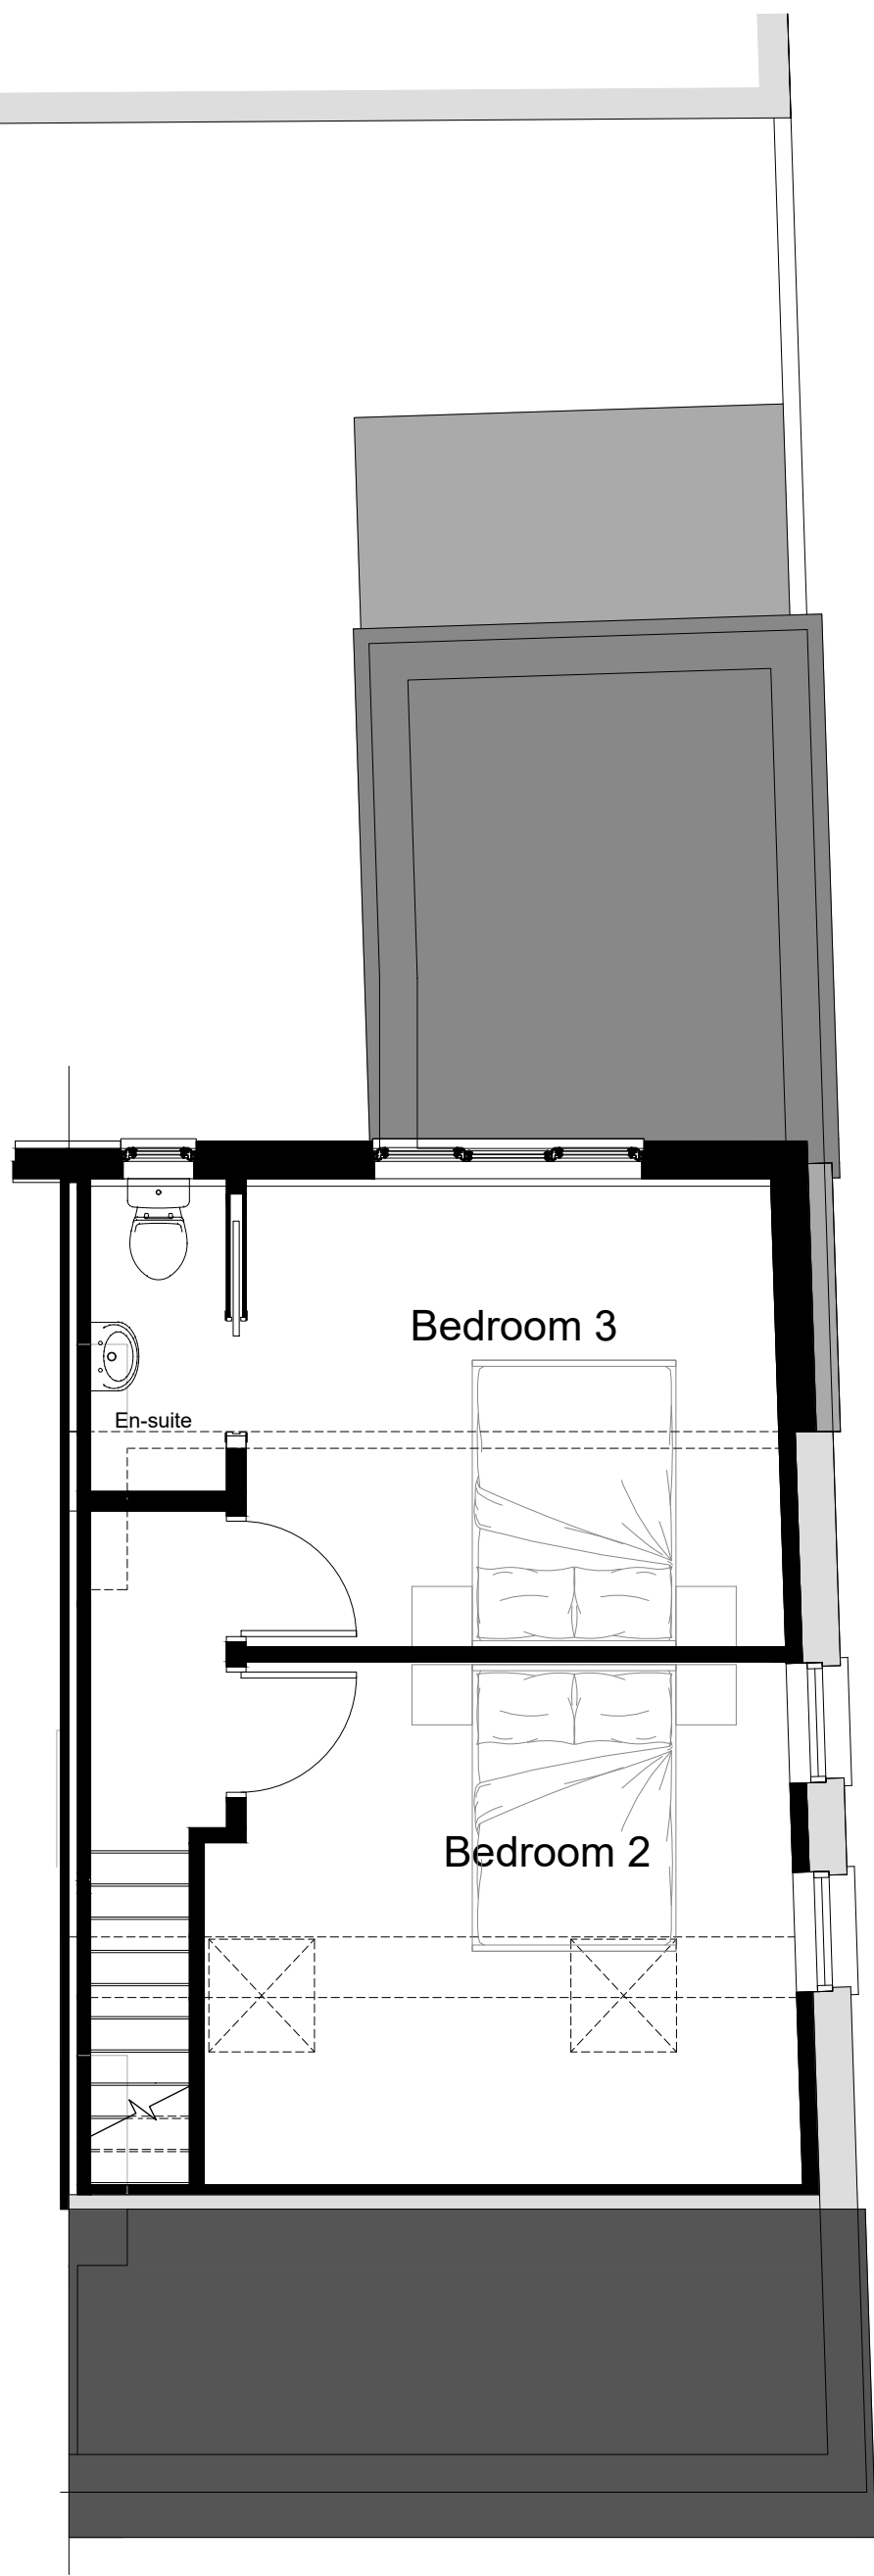


PLN
03
Proposed SF Plan
1:50

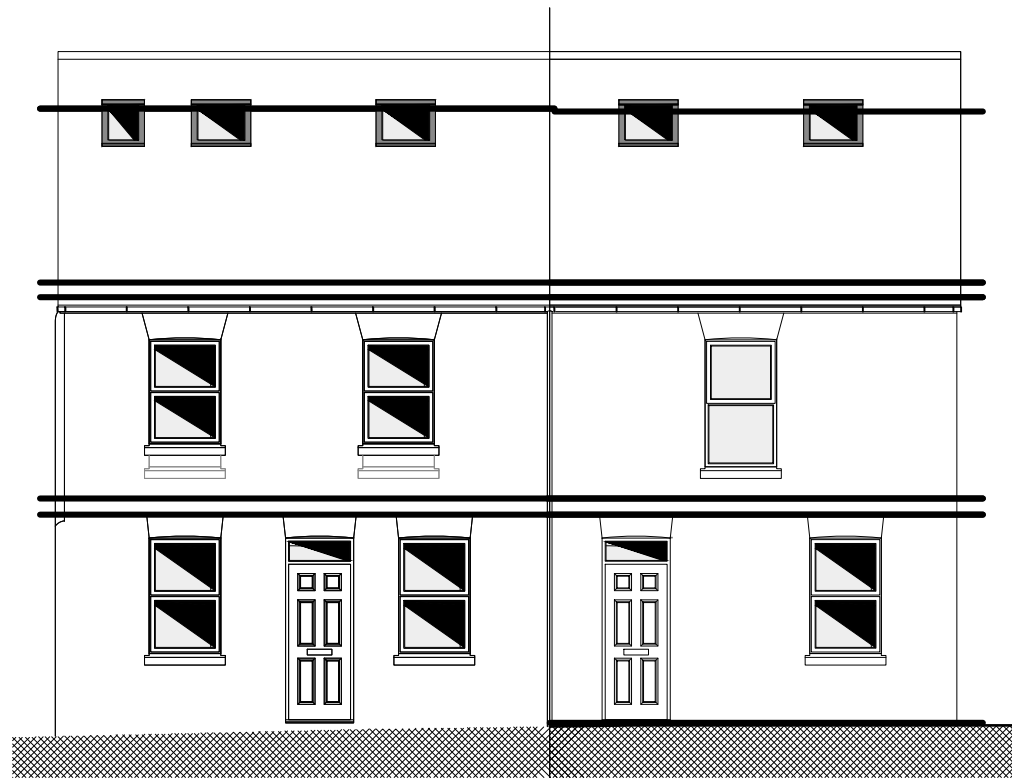

ELV
01
Proposed N Elevation
1:100

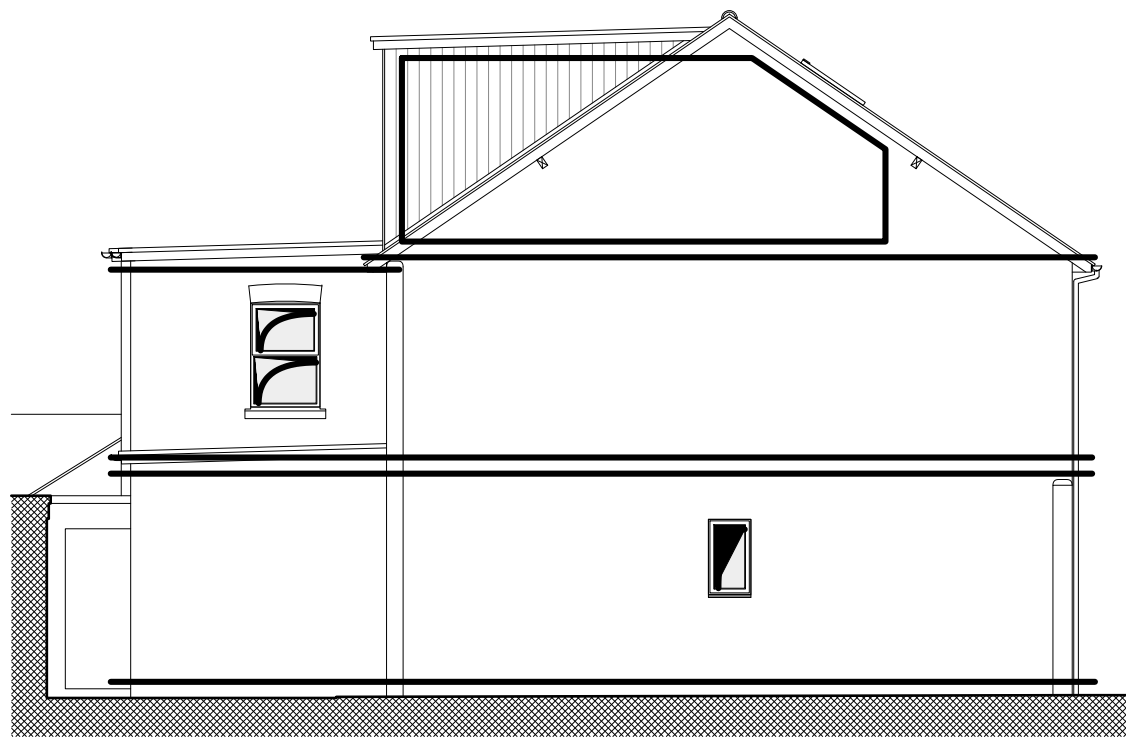


ELV
02
Proposed E Elevation
1:100 (No.44)

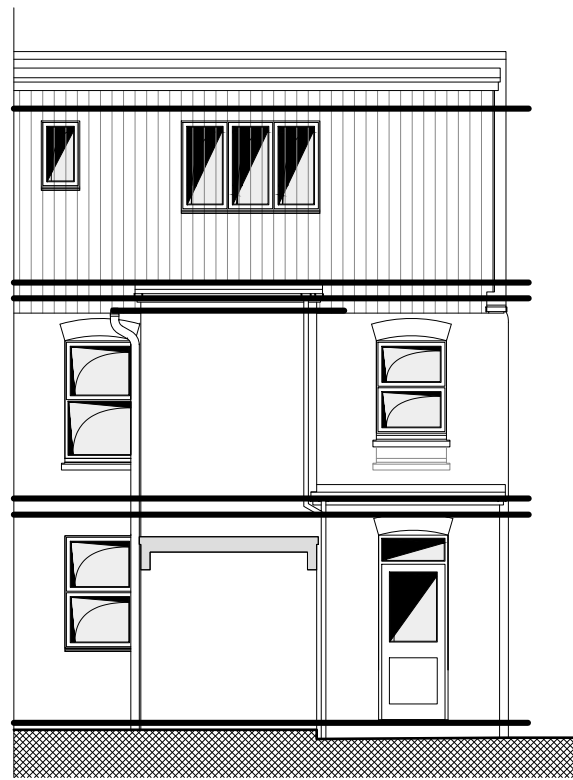

ELV
03
Proposed S Elevation
1:100



ELV
04
Proposed W Elevation
1:100 (No.42)

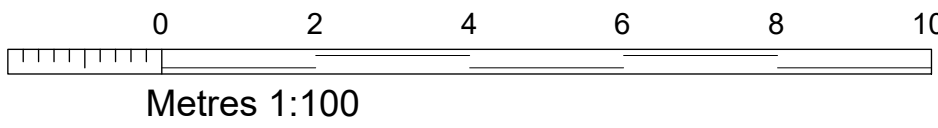

DO NOT SCALE FROM THIS DRAWING ALL DIMENSIONS TO BE CHECKED ON SITE PRIOR TO COMMENCEMENT. ANY DISCREPANCIES TO BE REPORTED IMMEDIATELY TO THE ARCHITECT.

PROJECT:
42 York Road
Salisbury
Wiltshire
SP2 7AT

DRAWING:
Proposed
Plans & Elevations

SCALE: 1:50 & 1:100 @ A1
DATE: 04 2025

DESIGN: ☐ PLANNING: ☒ BLDG REGS: ☐
TENDER: ☐ CONSTRUCTION: ☐
DRAWN: DJH & CEB DATE: 02/04/2025

CHECKED: DATE:

JOB No: 1114

DWG No: 12 REV: -

CURRENT: ☐
SUPERSEDED: ☐