

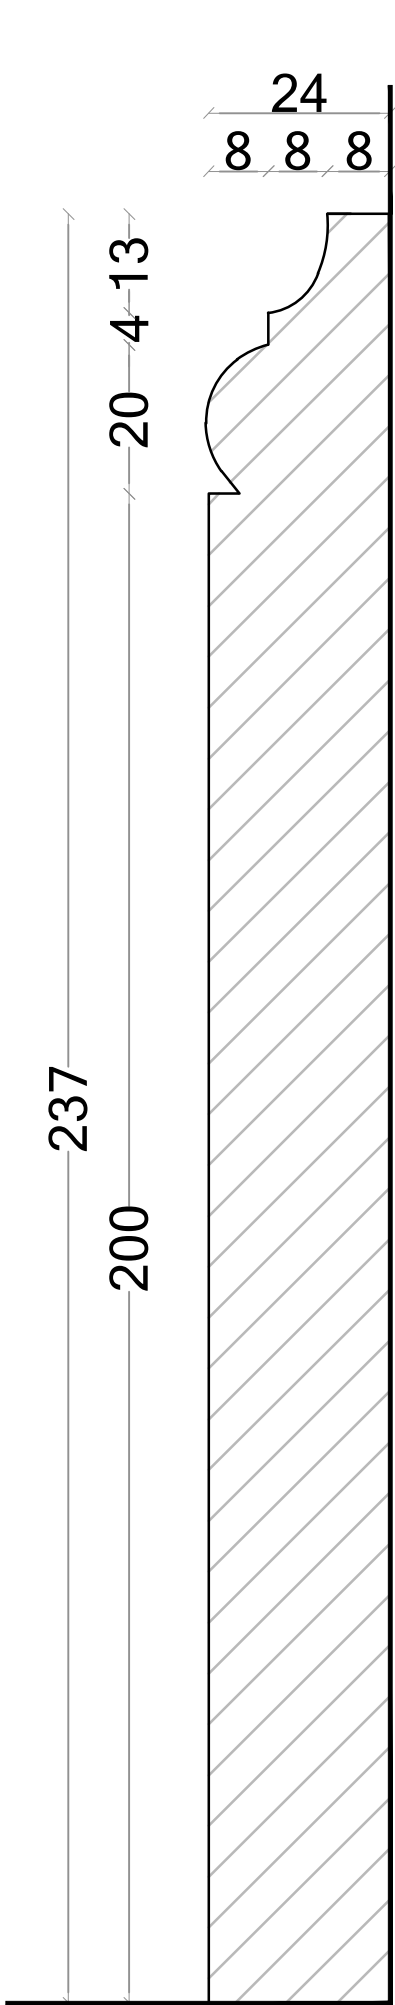



1. Dimensions to be verified on site. Only figured dimensions to be used and any discrepancies in dimensions are to be reported to the architect. No dimensions are to be scaled from printed drawings. Any areas indicated on this drawing are for guidance only. No responsibility is taken for their accuracy.
2. There is a risk of injury or death in construction if the works are not properly planned and supervised. The contractor must not undertake any element of the work without first having carried out the necessary risk assessments and prepared detailed method statements.

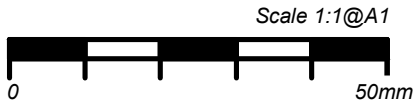

Detail 06 - First Floor - Timber, Adam Architecture drawing SK0028,

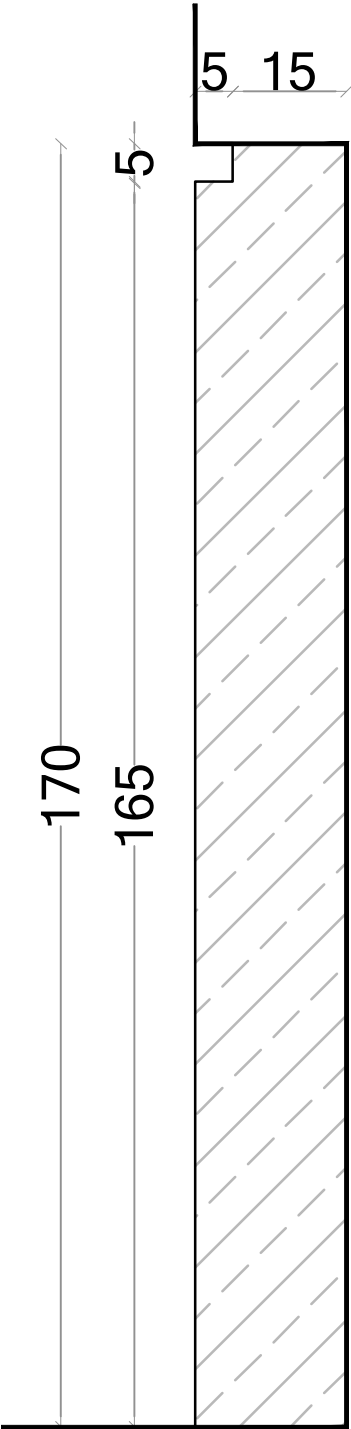

Detail 07 - First Floor marble

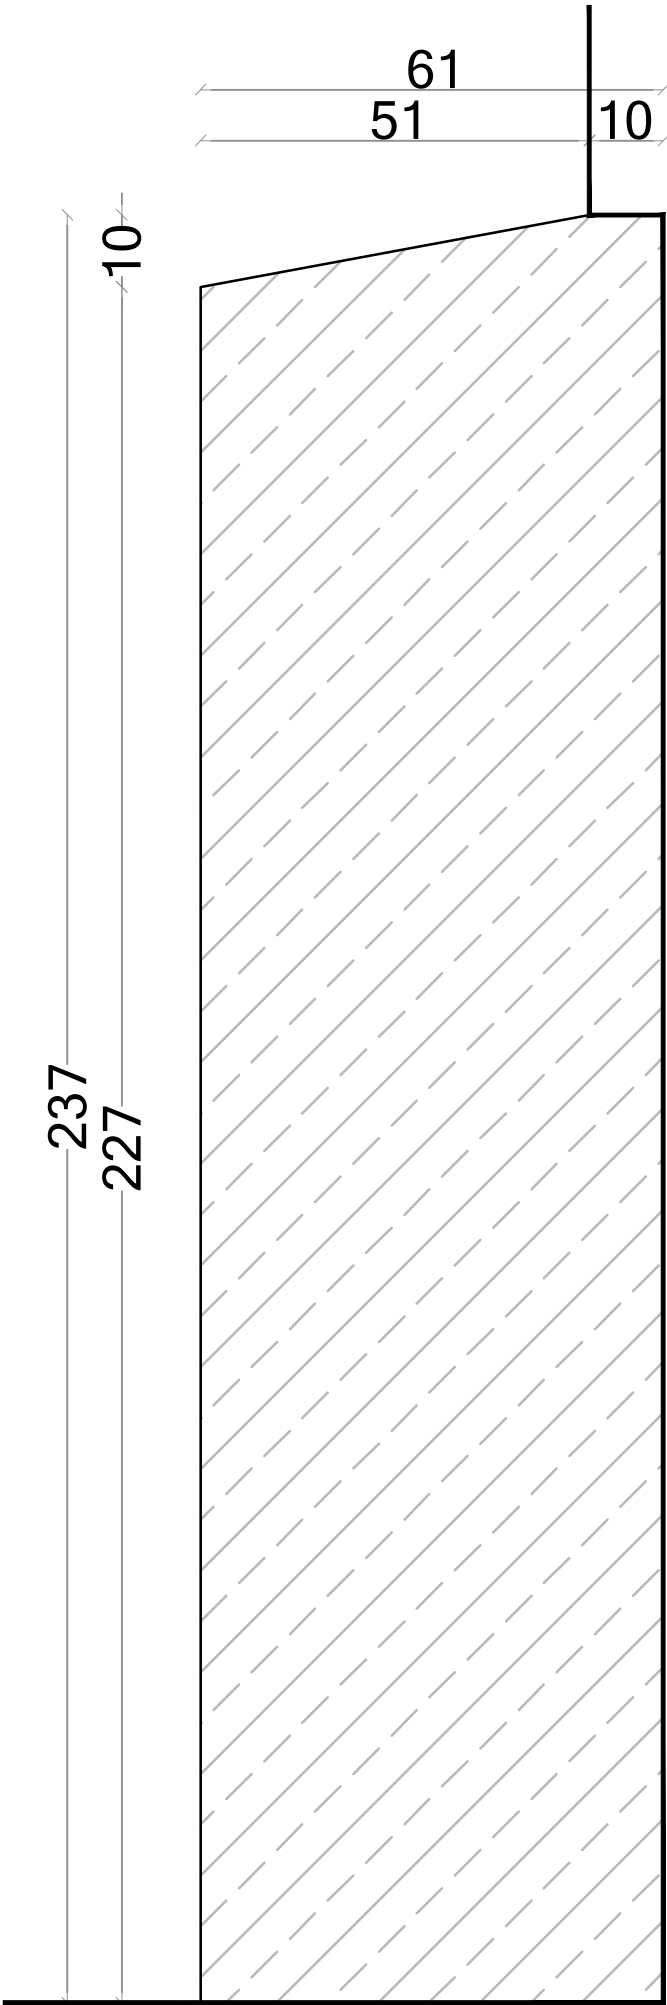

Detail 08 - First Floor - Stone or marble

B	Update to detail 06	09/04/25
A	Change in materiality	09/04/25
*	Initial Release	09/04/25

no. revision. date.



RIBA  211 Design Centre East
Chartered Practice Chelsea Harbour
London, SW10 0XF
mail@blda.co.uk
www.blda.co.uk
t +44 (0) 20 7838 5555
f +44 (0) 20 7838 5556

Job: Tottenham House - The Old Stables

Title: First Floor - Skirting Details

Type: 700 Component

Status: FOR PLANNING

drawn by	RM	checked by	---	approved by	---
scale	1:1 @ A1	size	A1	date	09/04/26
job number		drawing number		revision	

3123 759.5 B