




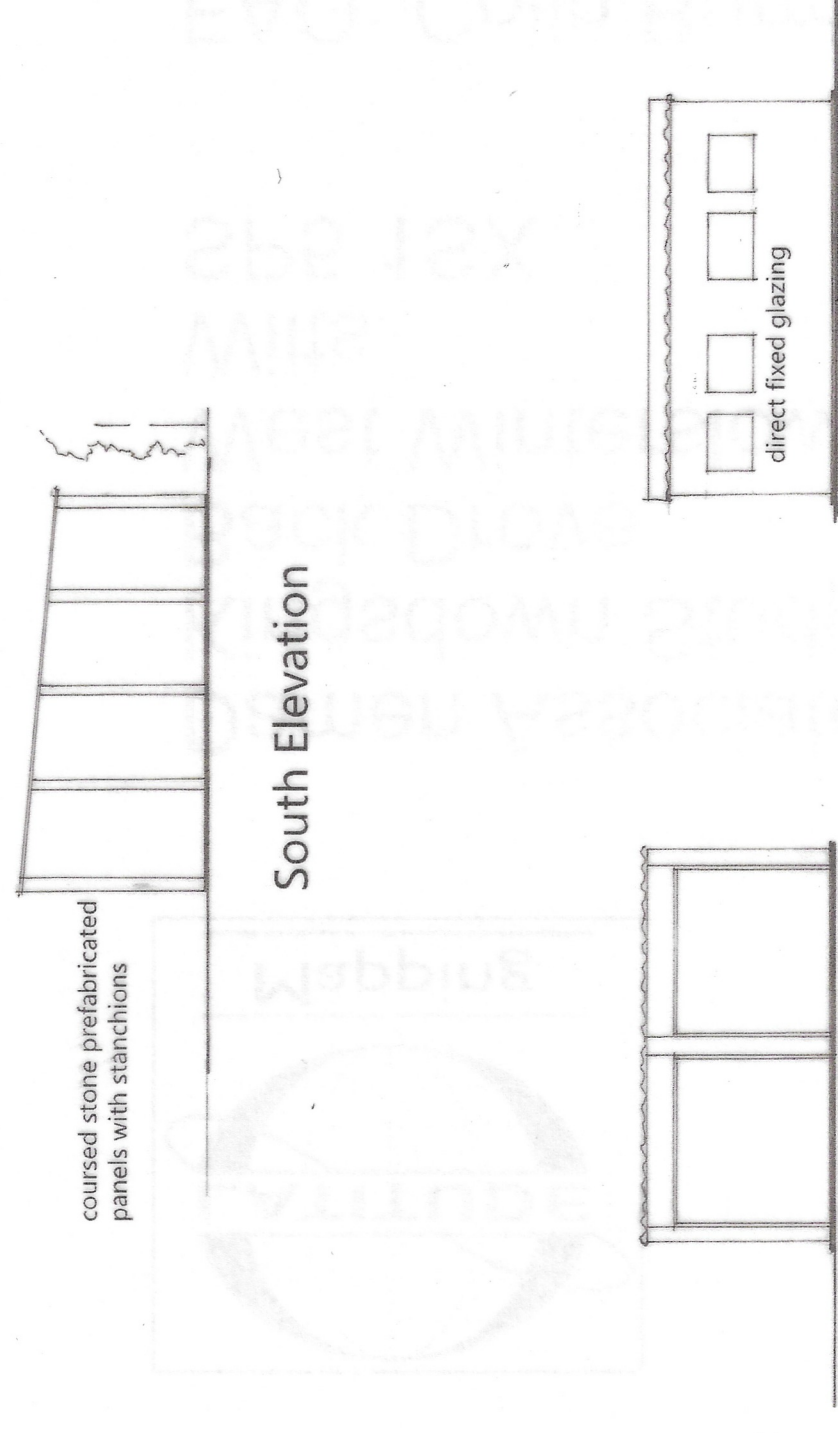


South Elevation

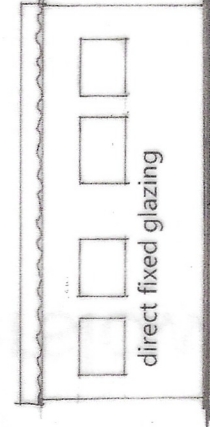


East Elevation

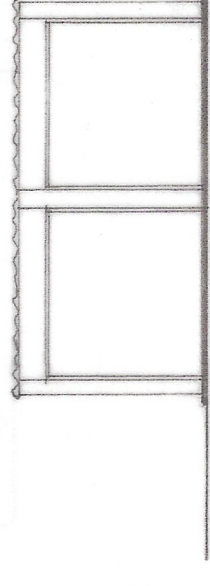


West Elevation

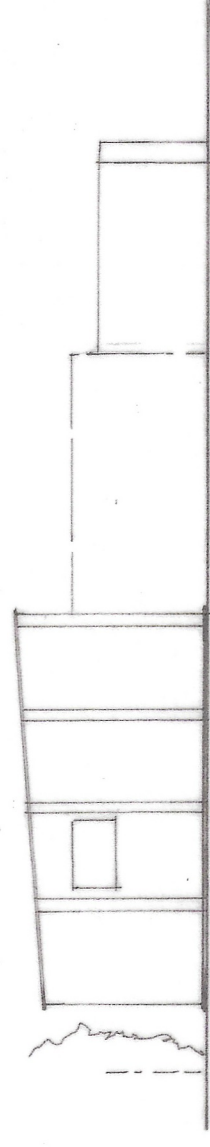

North Elevation

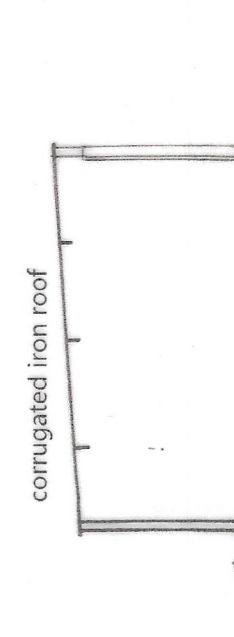


Section East-West

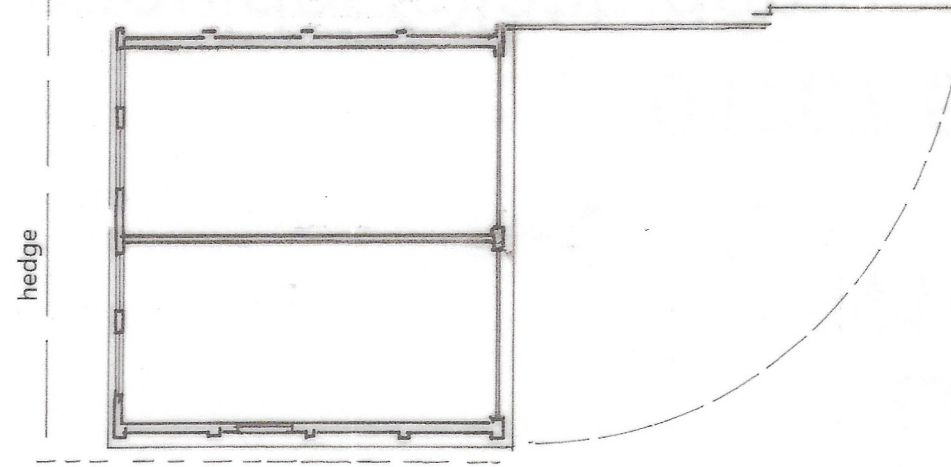


Garage and Forecourt Plan

AS EXISTING

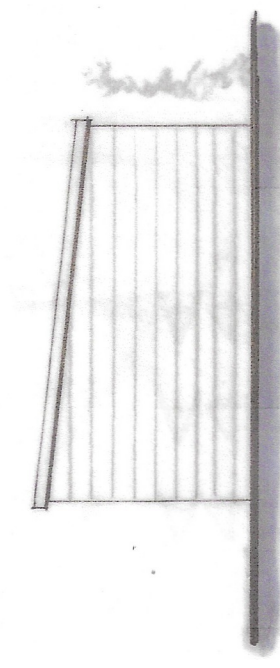


South Elevation

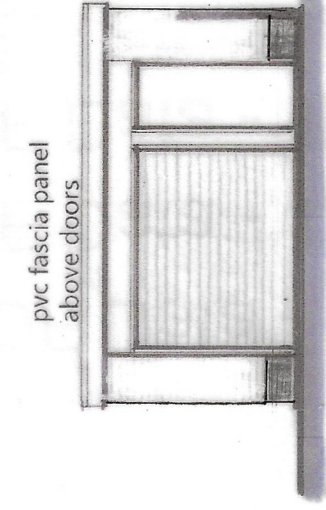

West Elevation A


Elevations 1-100 @A1

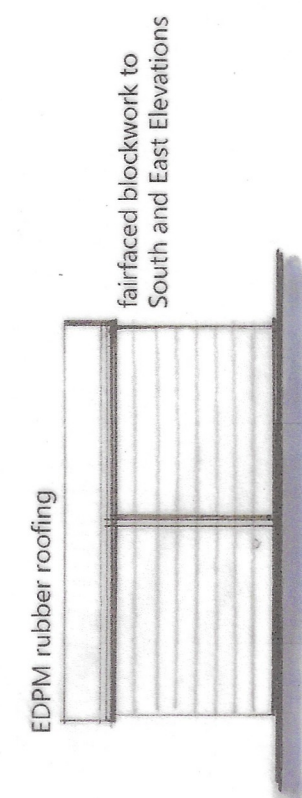


East Elevation

A North and West elevations to have self colour render finish [white] above a black brick plinth

North Elevation A

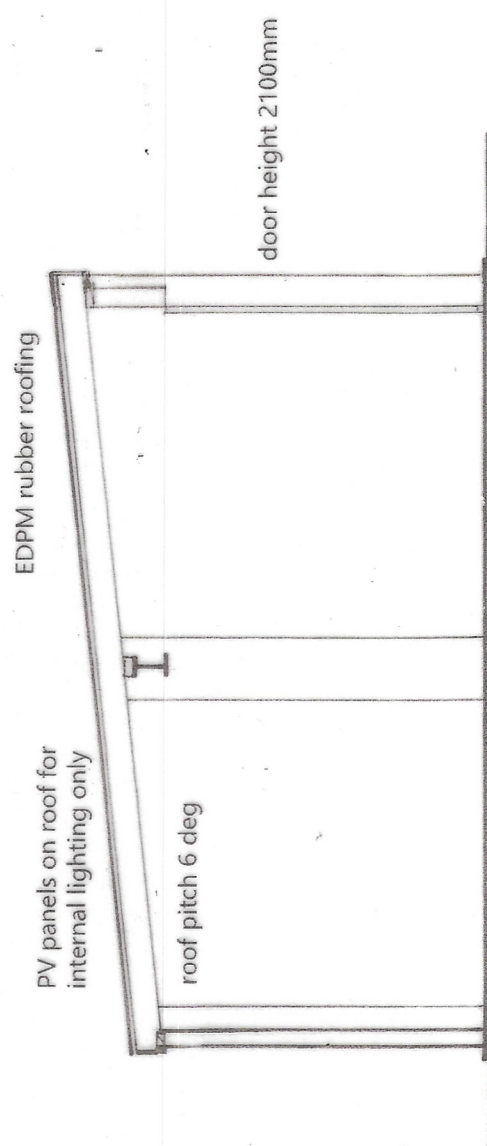


Section East - West

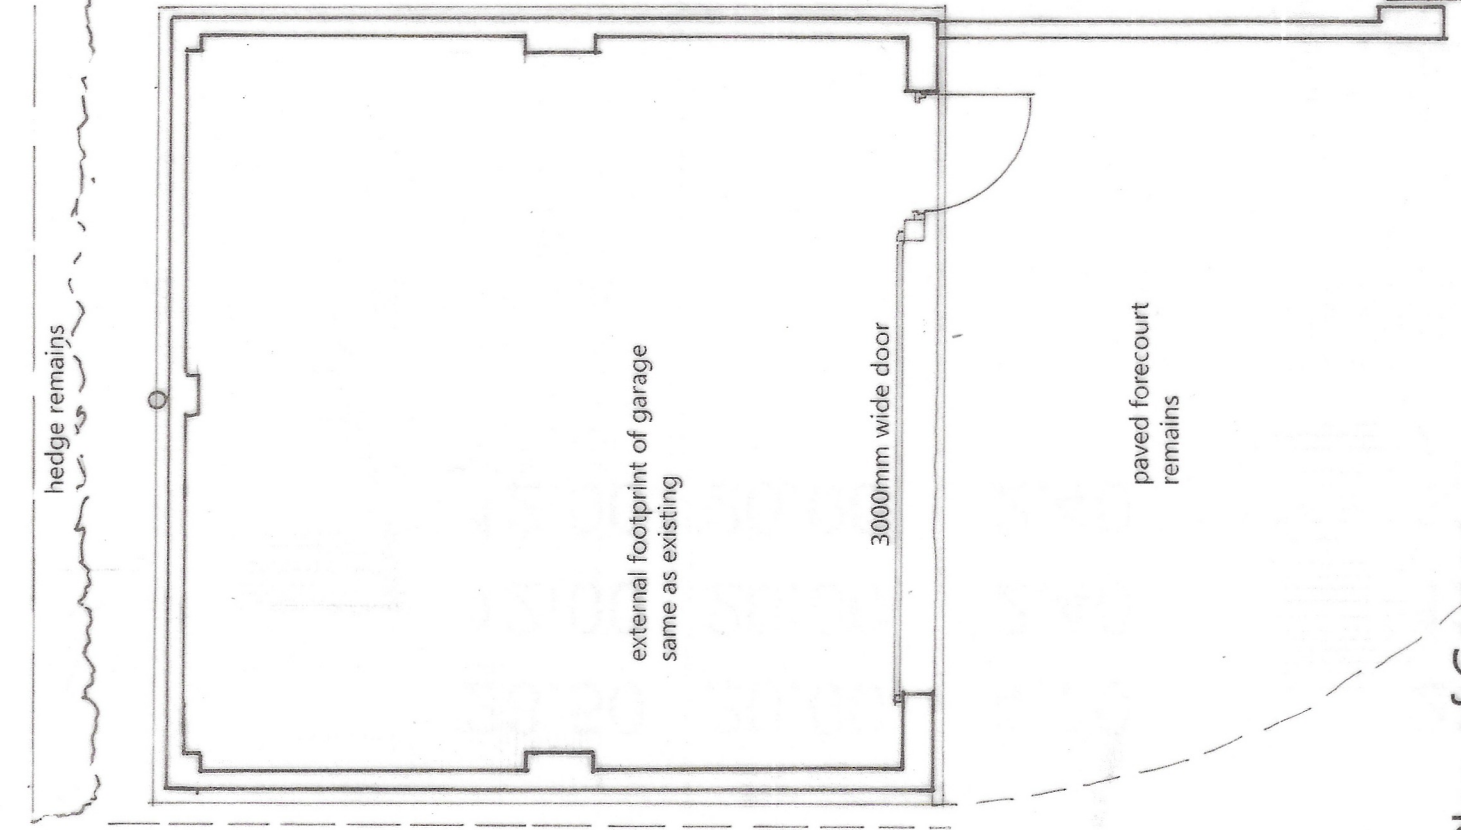

Plan of Garage


AS PROPOSED

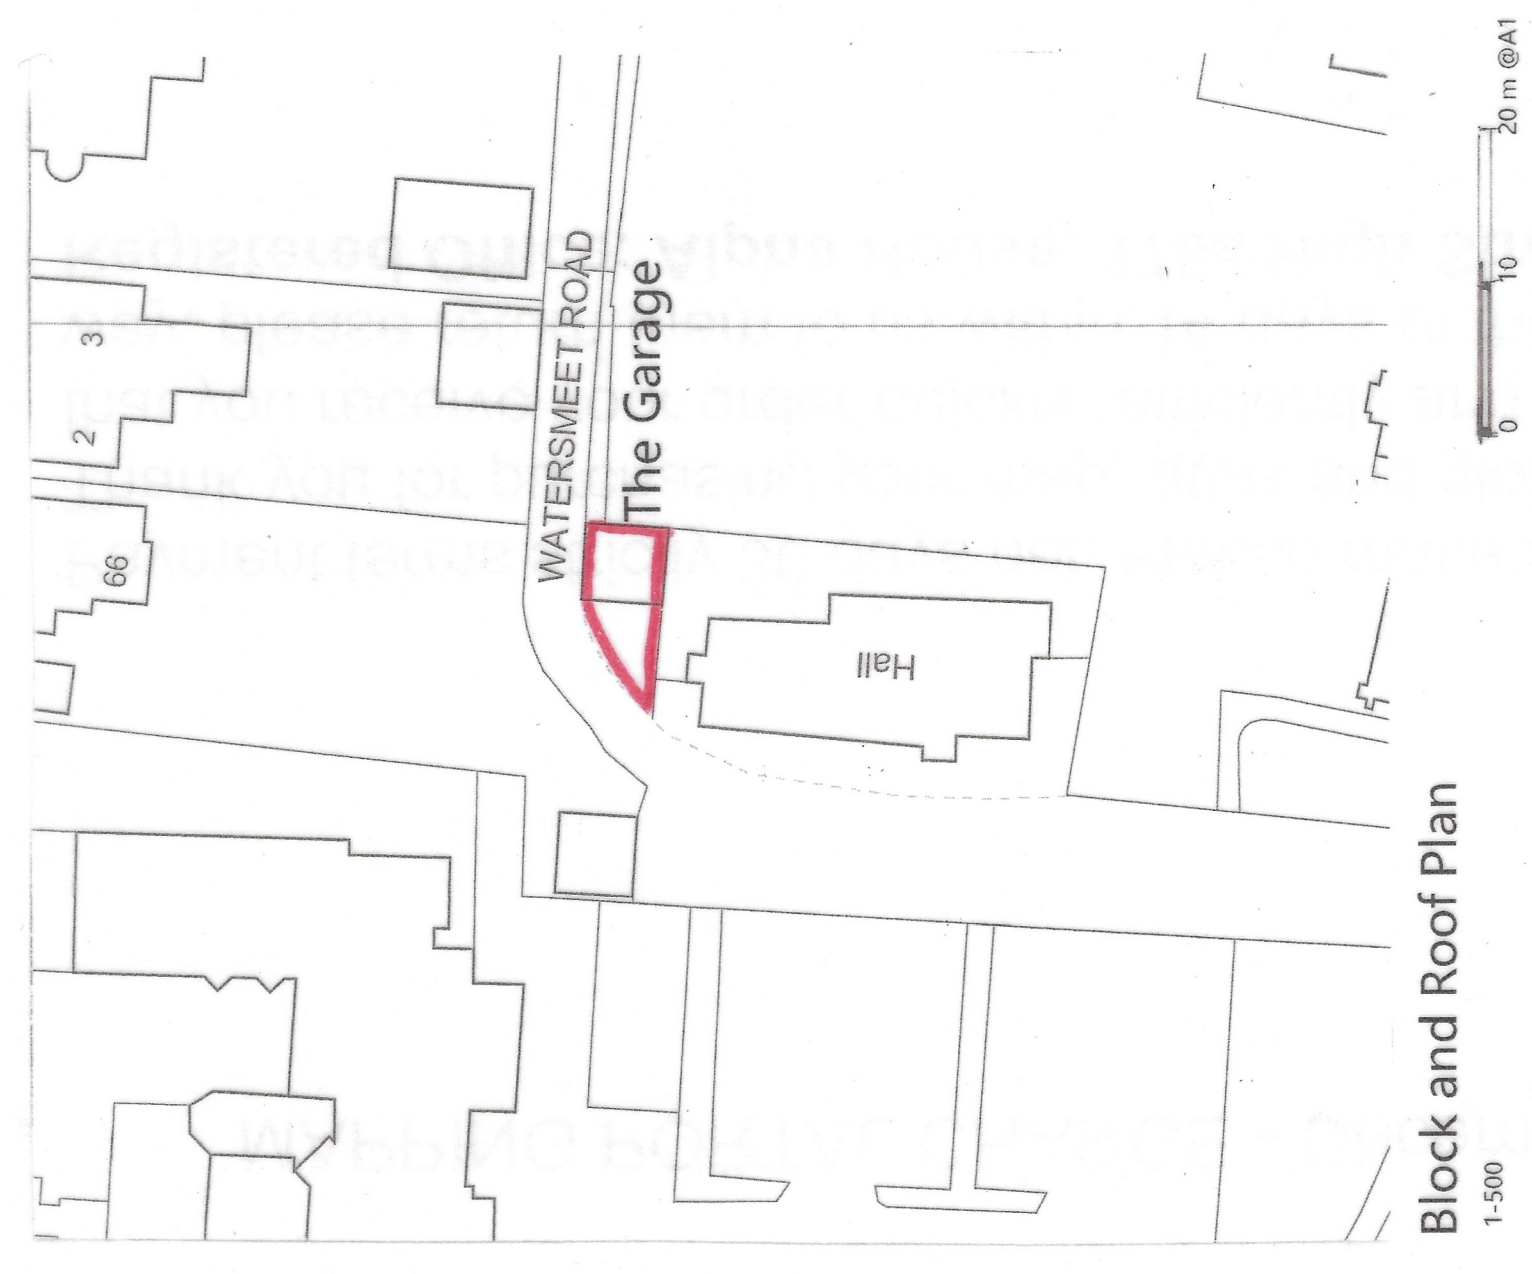

Block and Roof Plan



Location Plan
Crown Copyright Reserved
Licence No 100007045

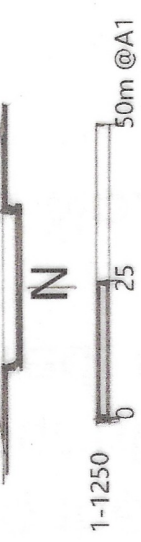

 Damen Associates Ltd Architectural Services	Twirlose Ltd Adjacent The Church Hall Watersmeet Road Harnham SP2 8JH		Scale as stated	
	Replacement Garage		Date March 2026	PN
Drwg. no. 05925		1	Rev. A	This plan is the Surveyors COPY RIGHT