

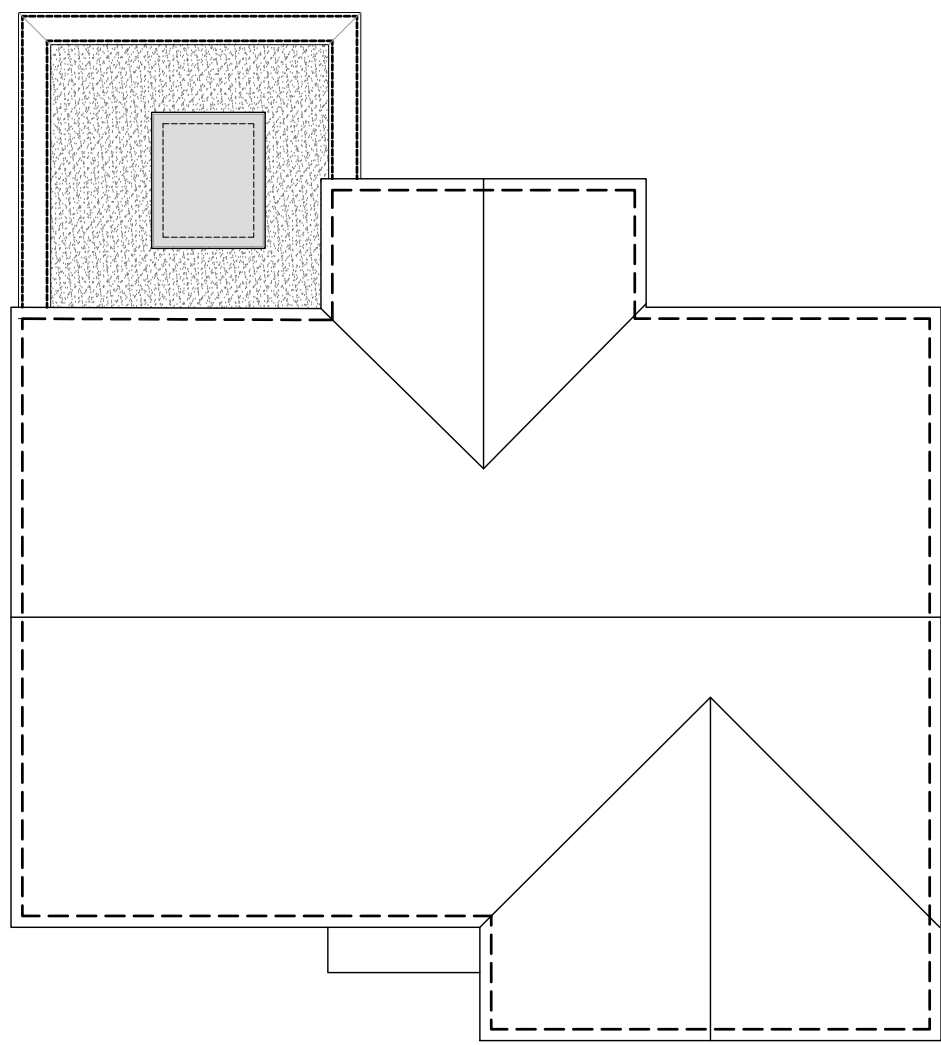
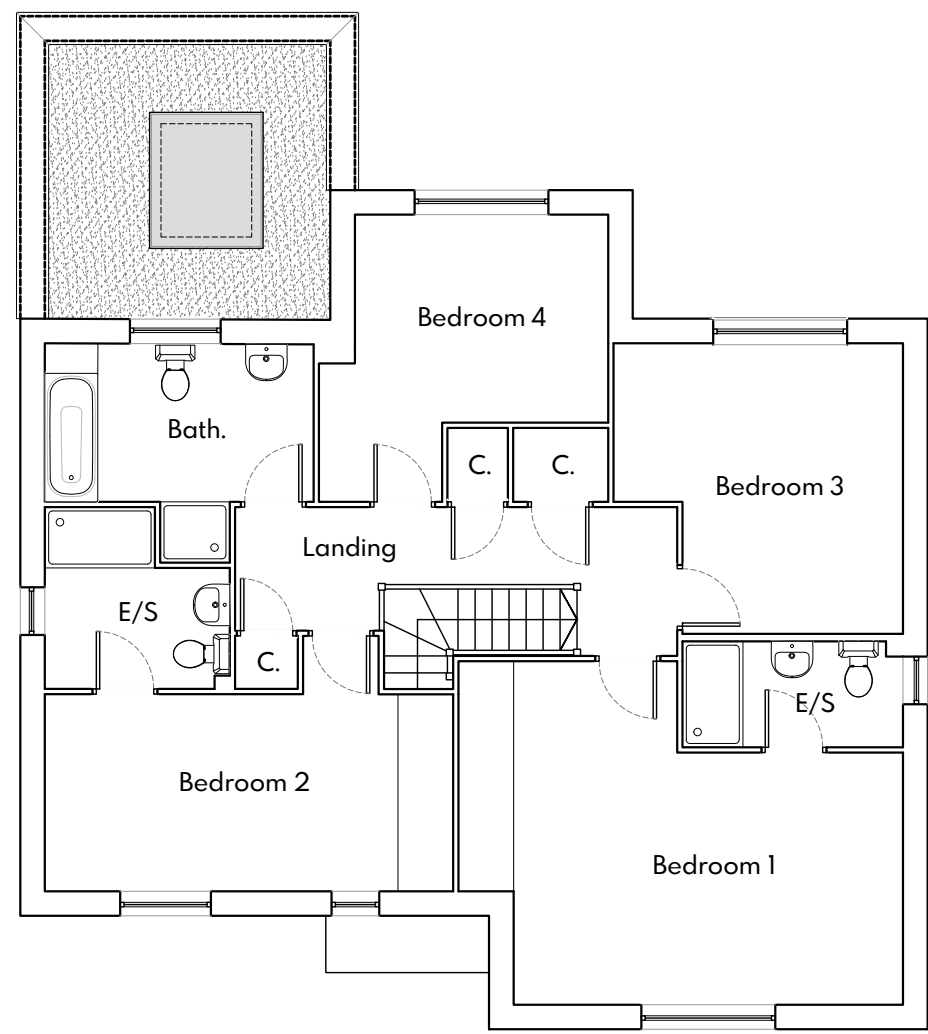
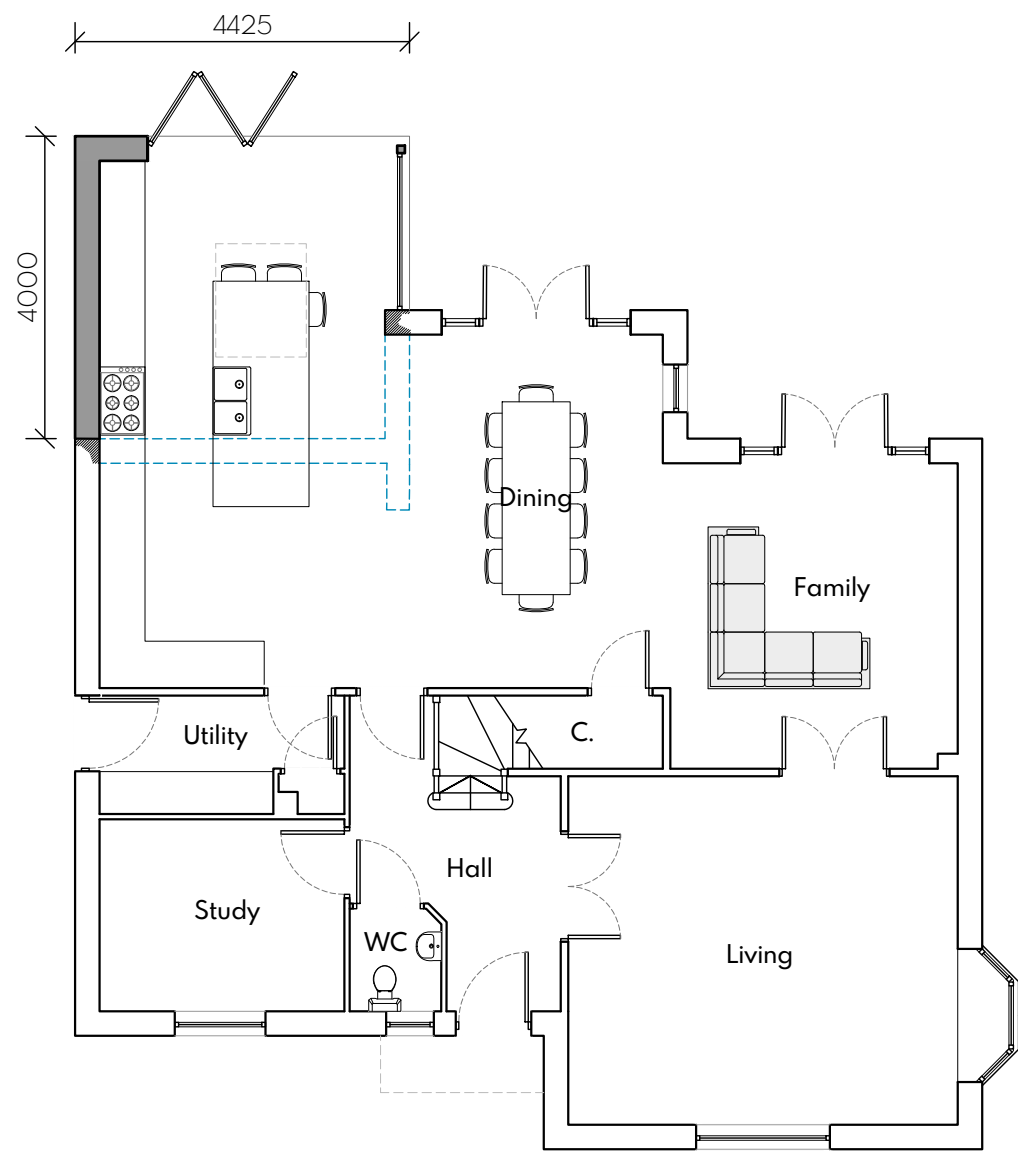


LEGEND

- Existing Wall
- New Wall
- New or adjusted opening in existing wall
- Wall to be demolished
- Rooflight or ceiling feature
- Head height line (1.5m/2.0m)

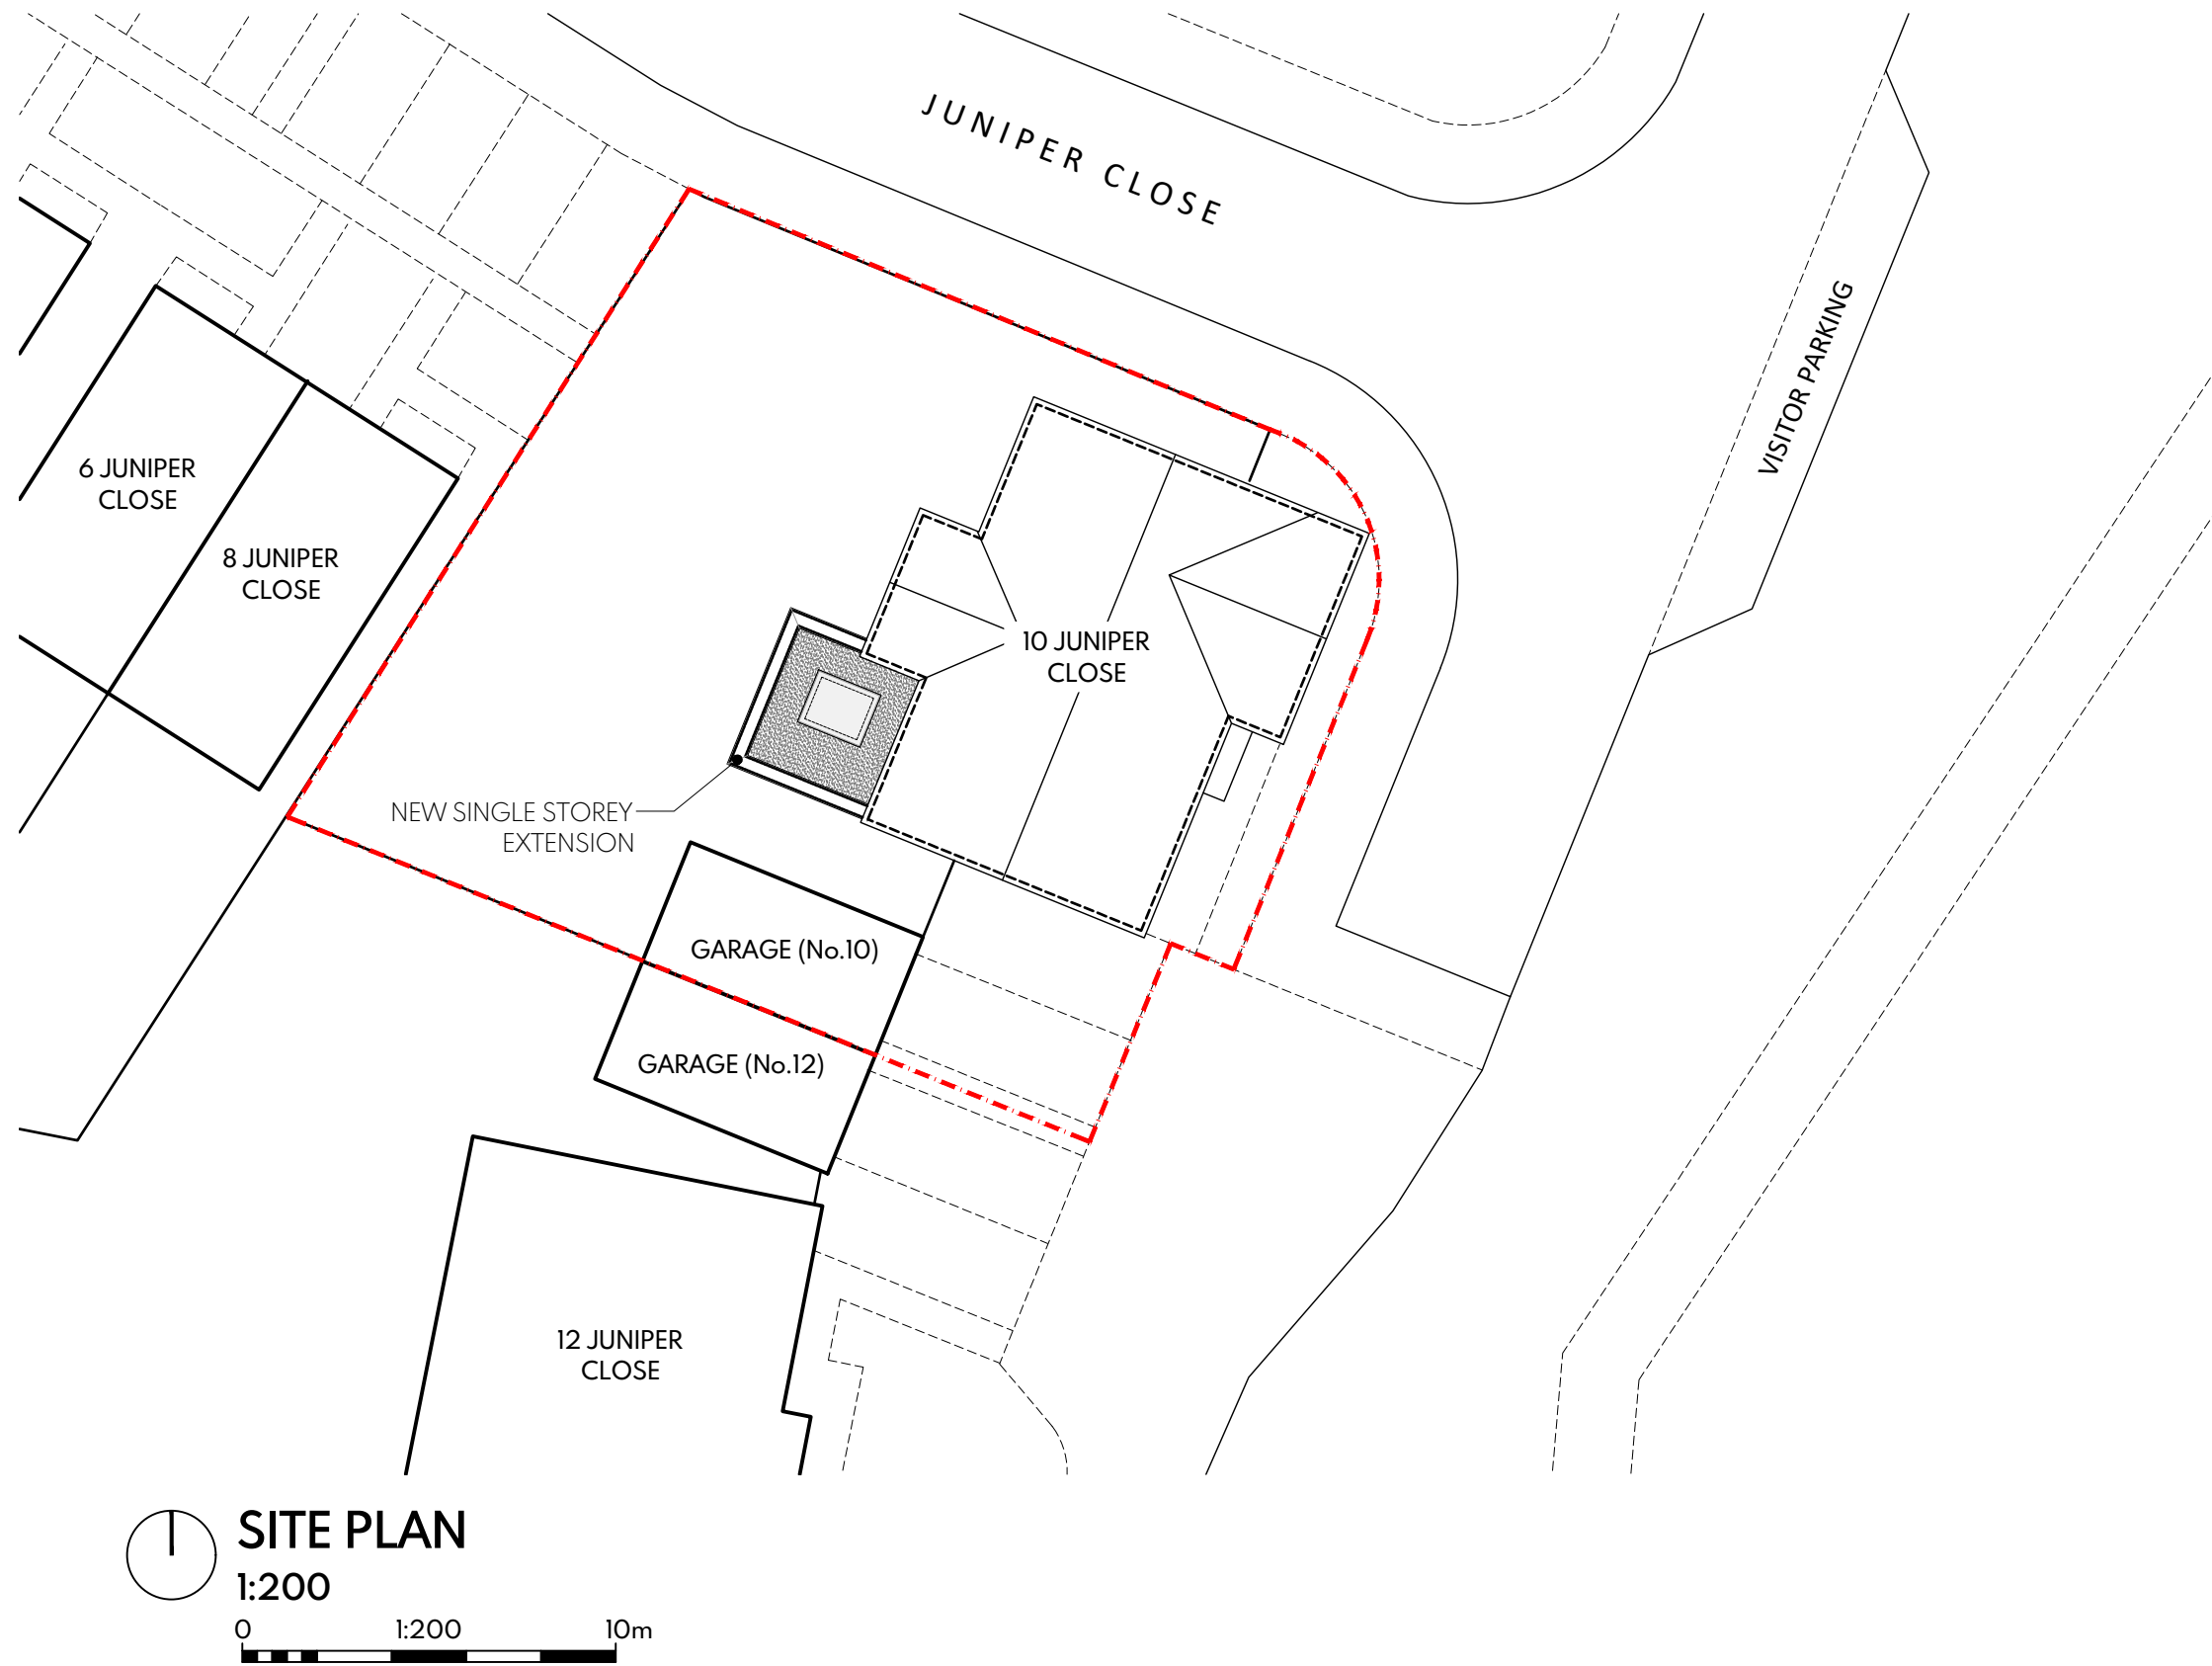

SOUTHEAST ELEVATION
1:100

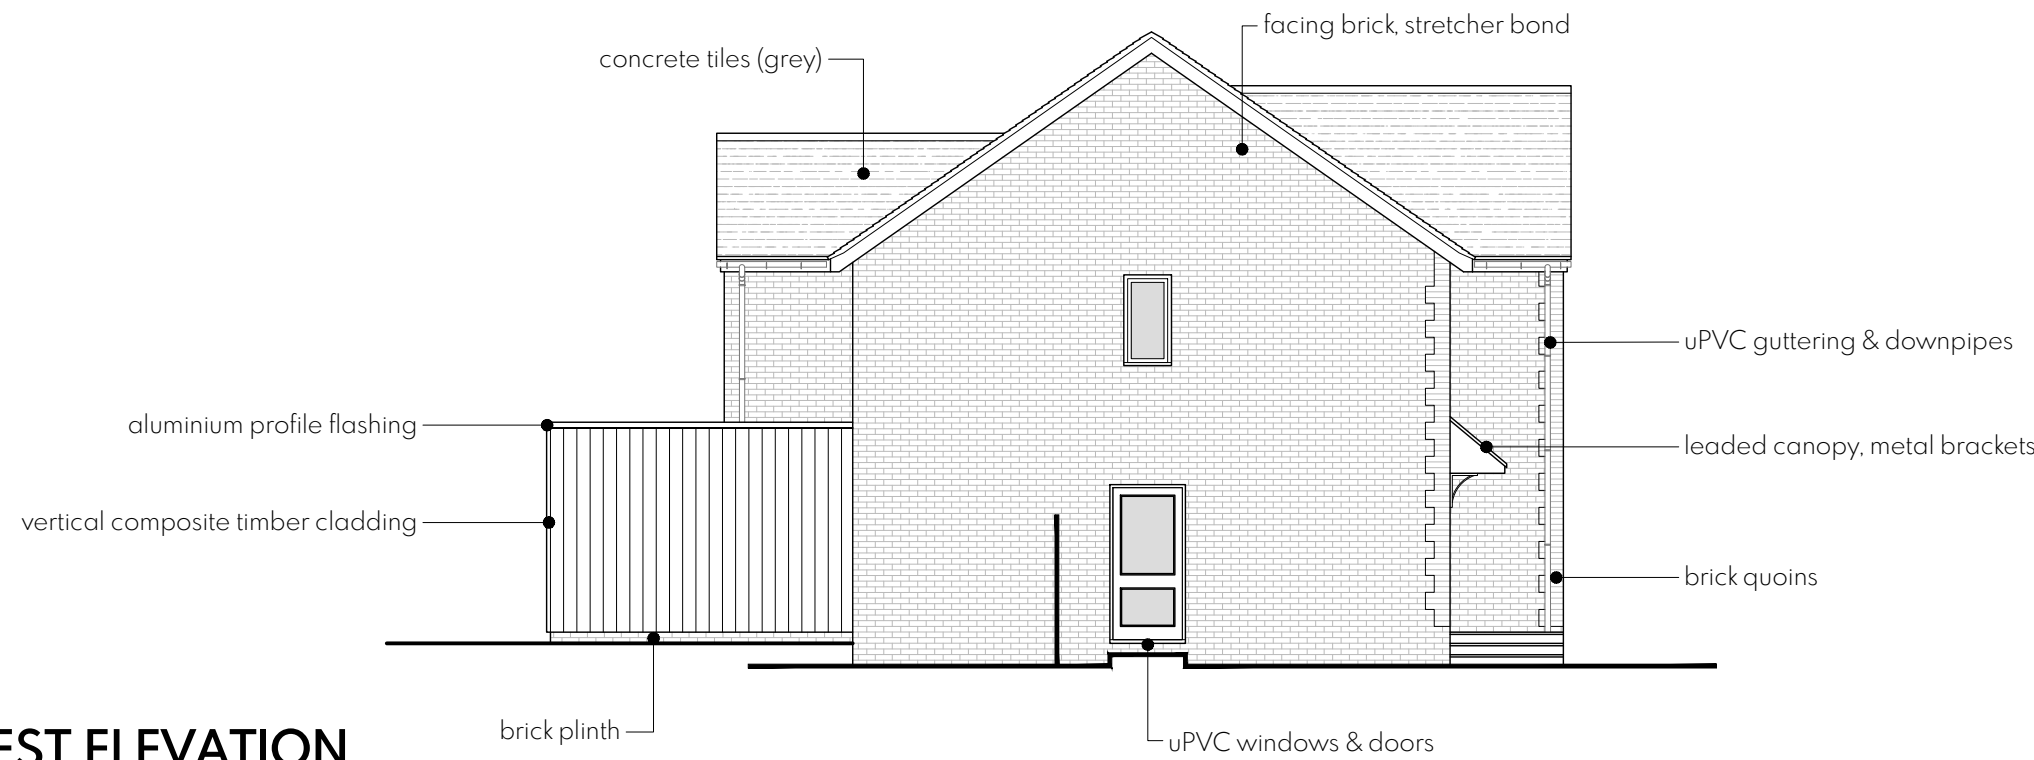

SOUTHWEST ELEVATION
1:100



NORTHWEST ELEVATION
1:100



NORTHEAST ELEVATION
1:100