



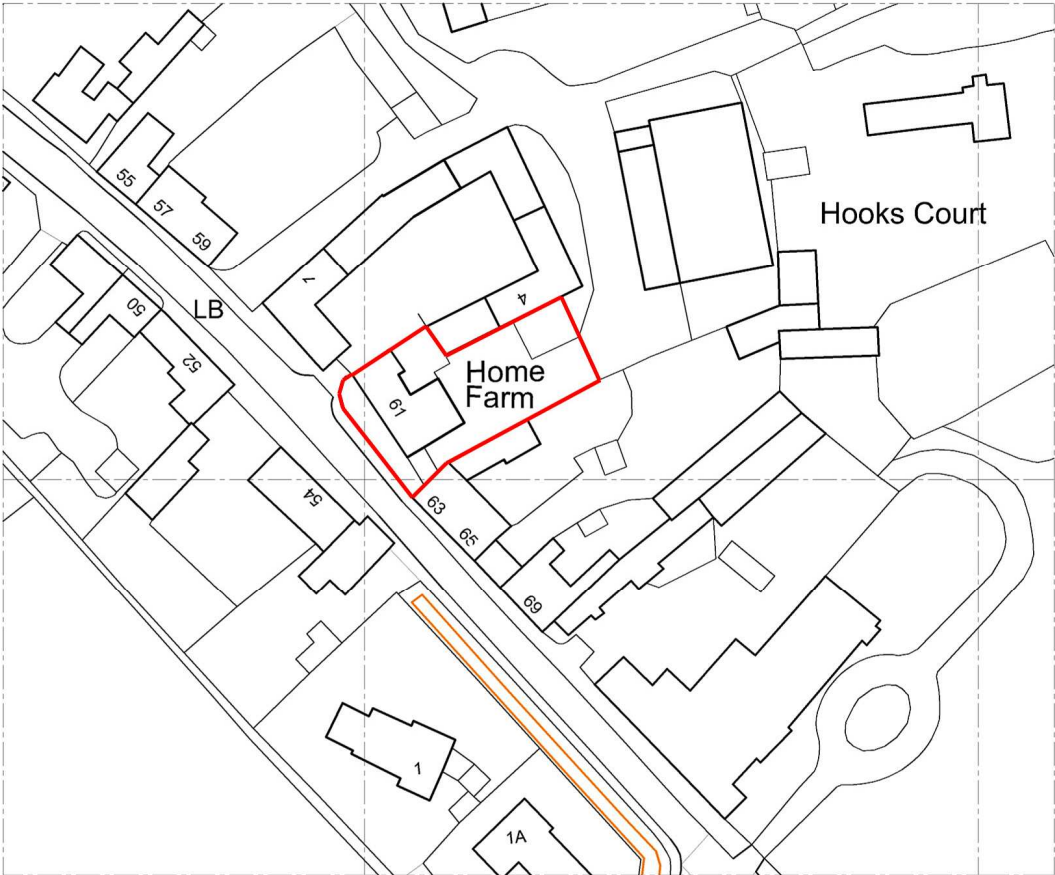

Ordnance Survey, (c) Crown Copyright 2017. All rights reserved. Licence number 100022432

SITE LOCATION PLAN
SCALE 1:1250

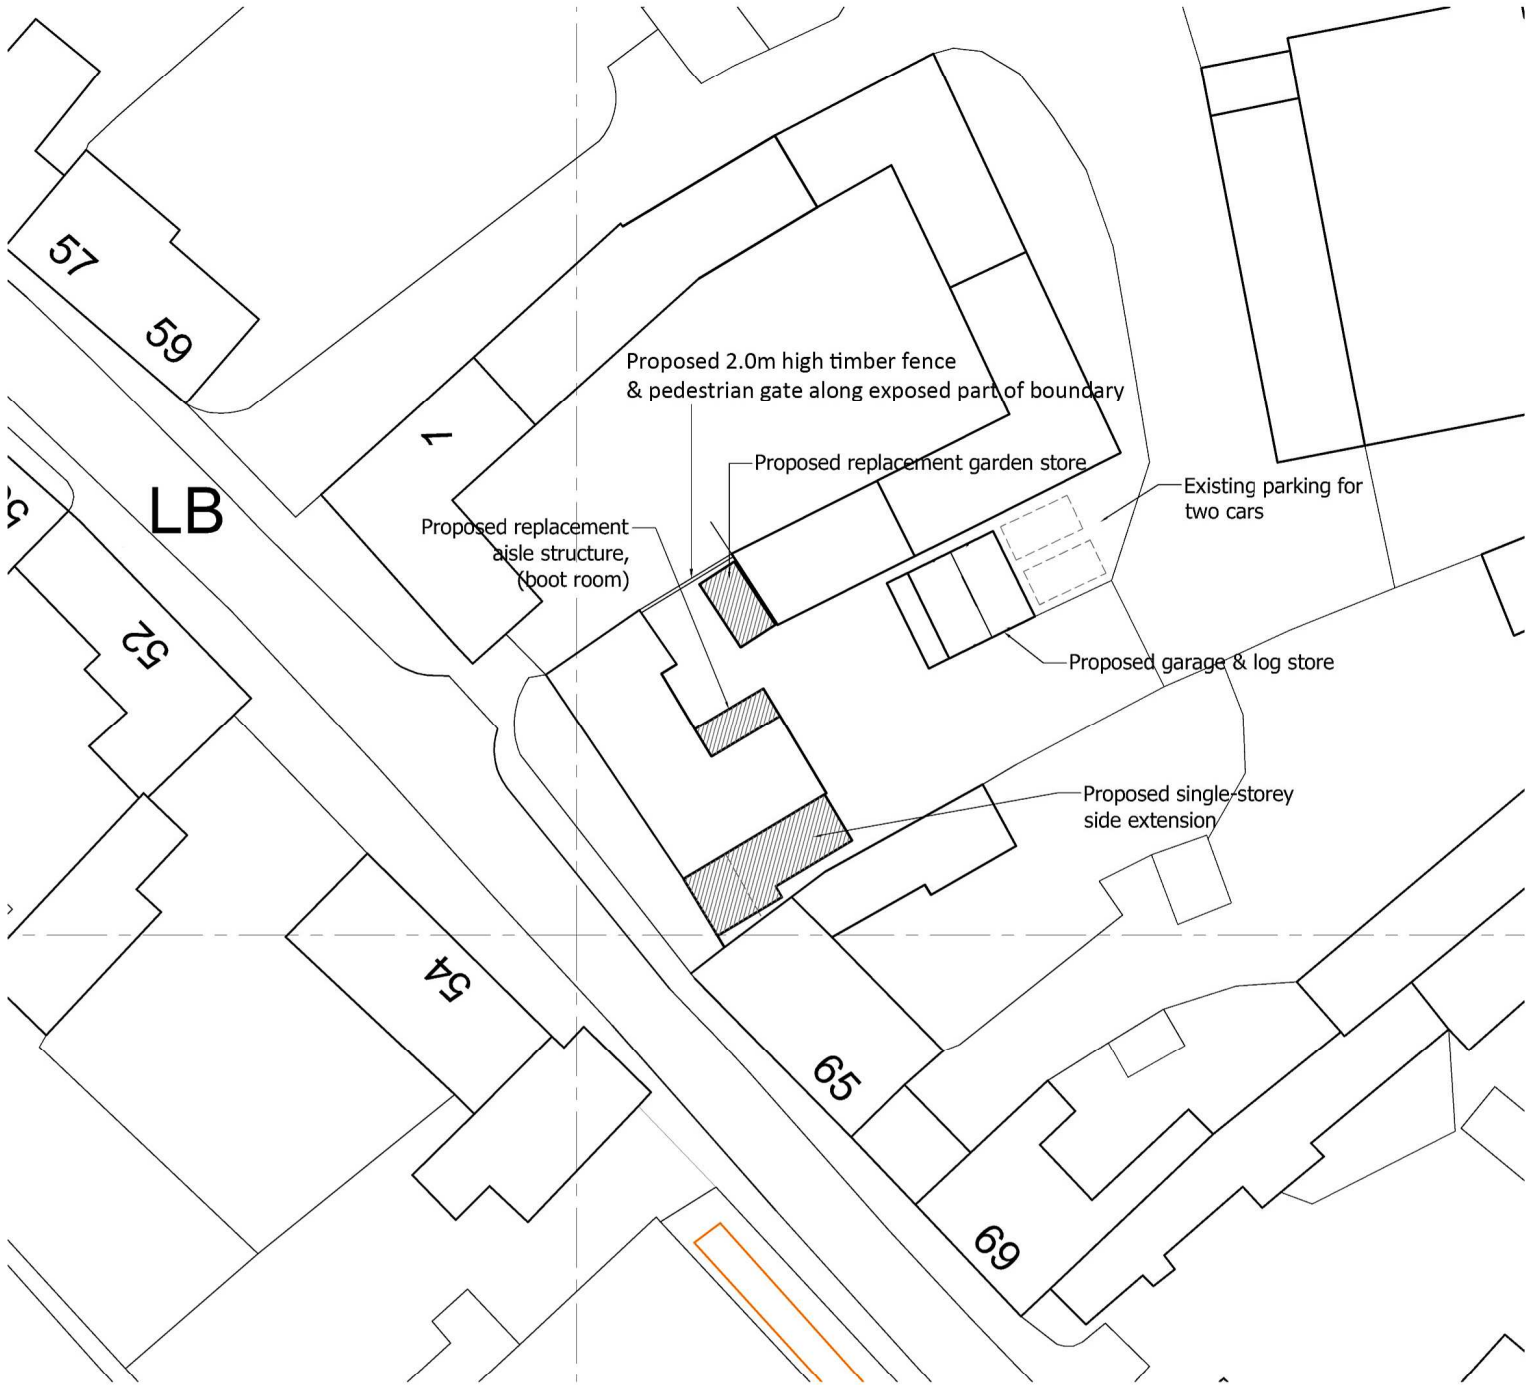

BLOCK PLAN
SCALE 1:500

NORTH



SITE LOCATION & BLOCK PLAN
MATHEWSON & WATERS ARCHITECTS
1:1250/1:500 @ A3
The Old Surgery
Crowle Road · Lambourn
Berkshire · RG17 8NR
enquiries@mw-architects.co.uk
www.mw-architects.co.uk
01488 73131
01380 721994
RIBA #
Chartered Practice

REVISION	DATE	AMENDMENTS
-	-	-
		
SCALE BAR - 1:1250		
		
- 1:500		