


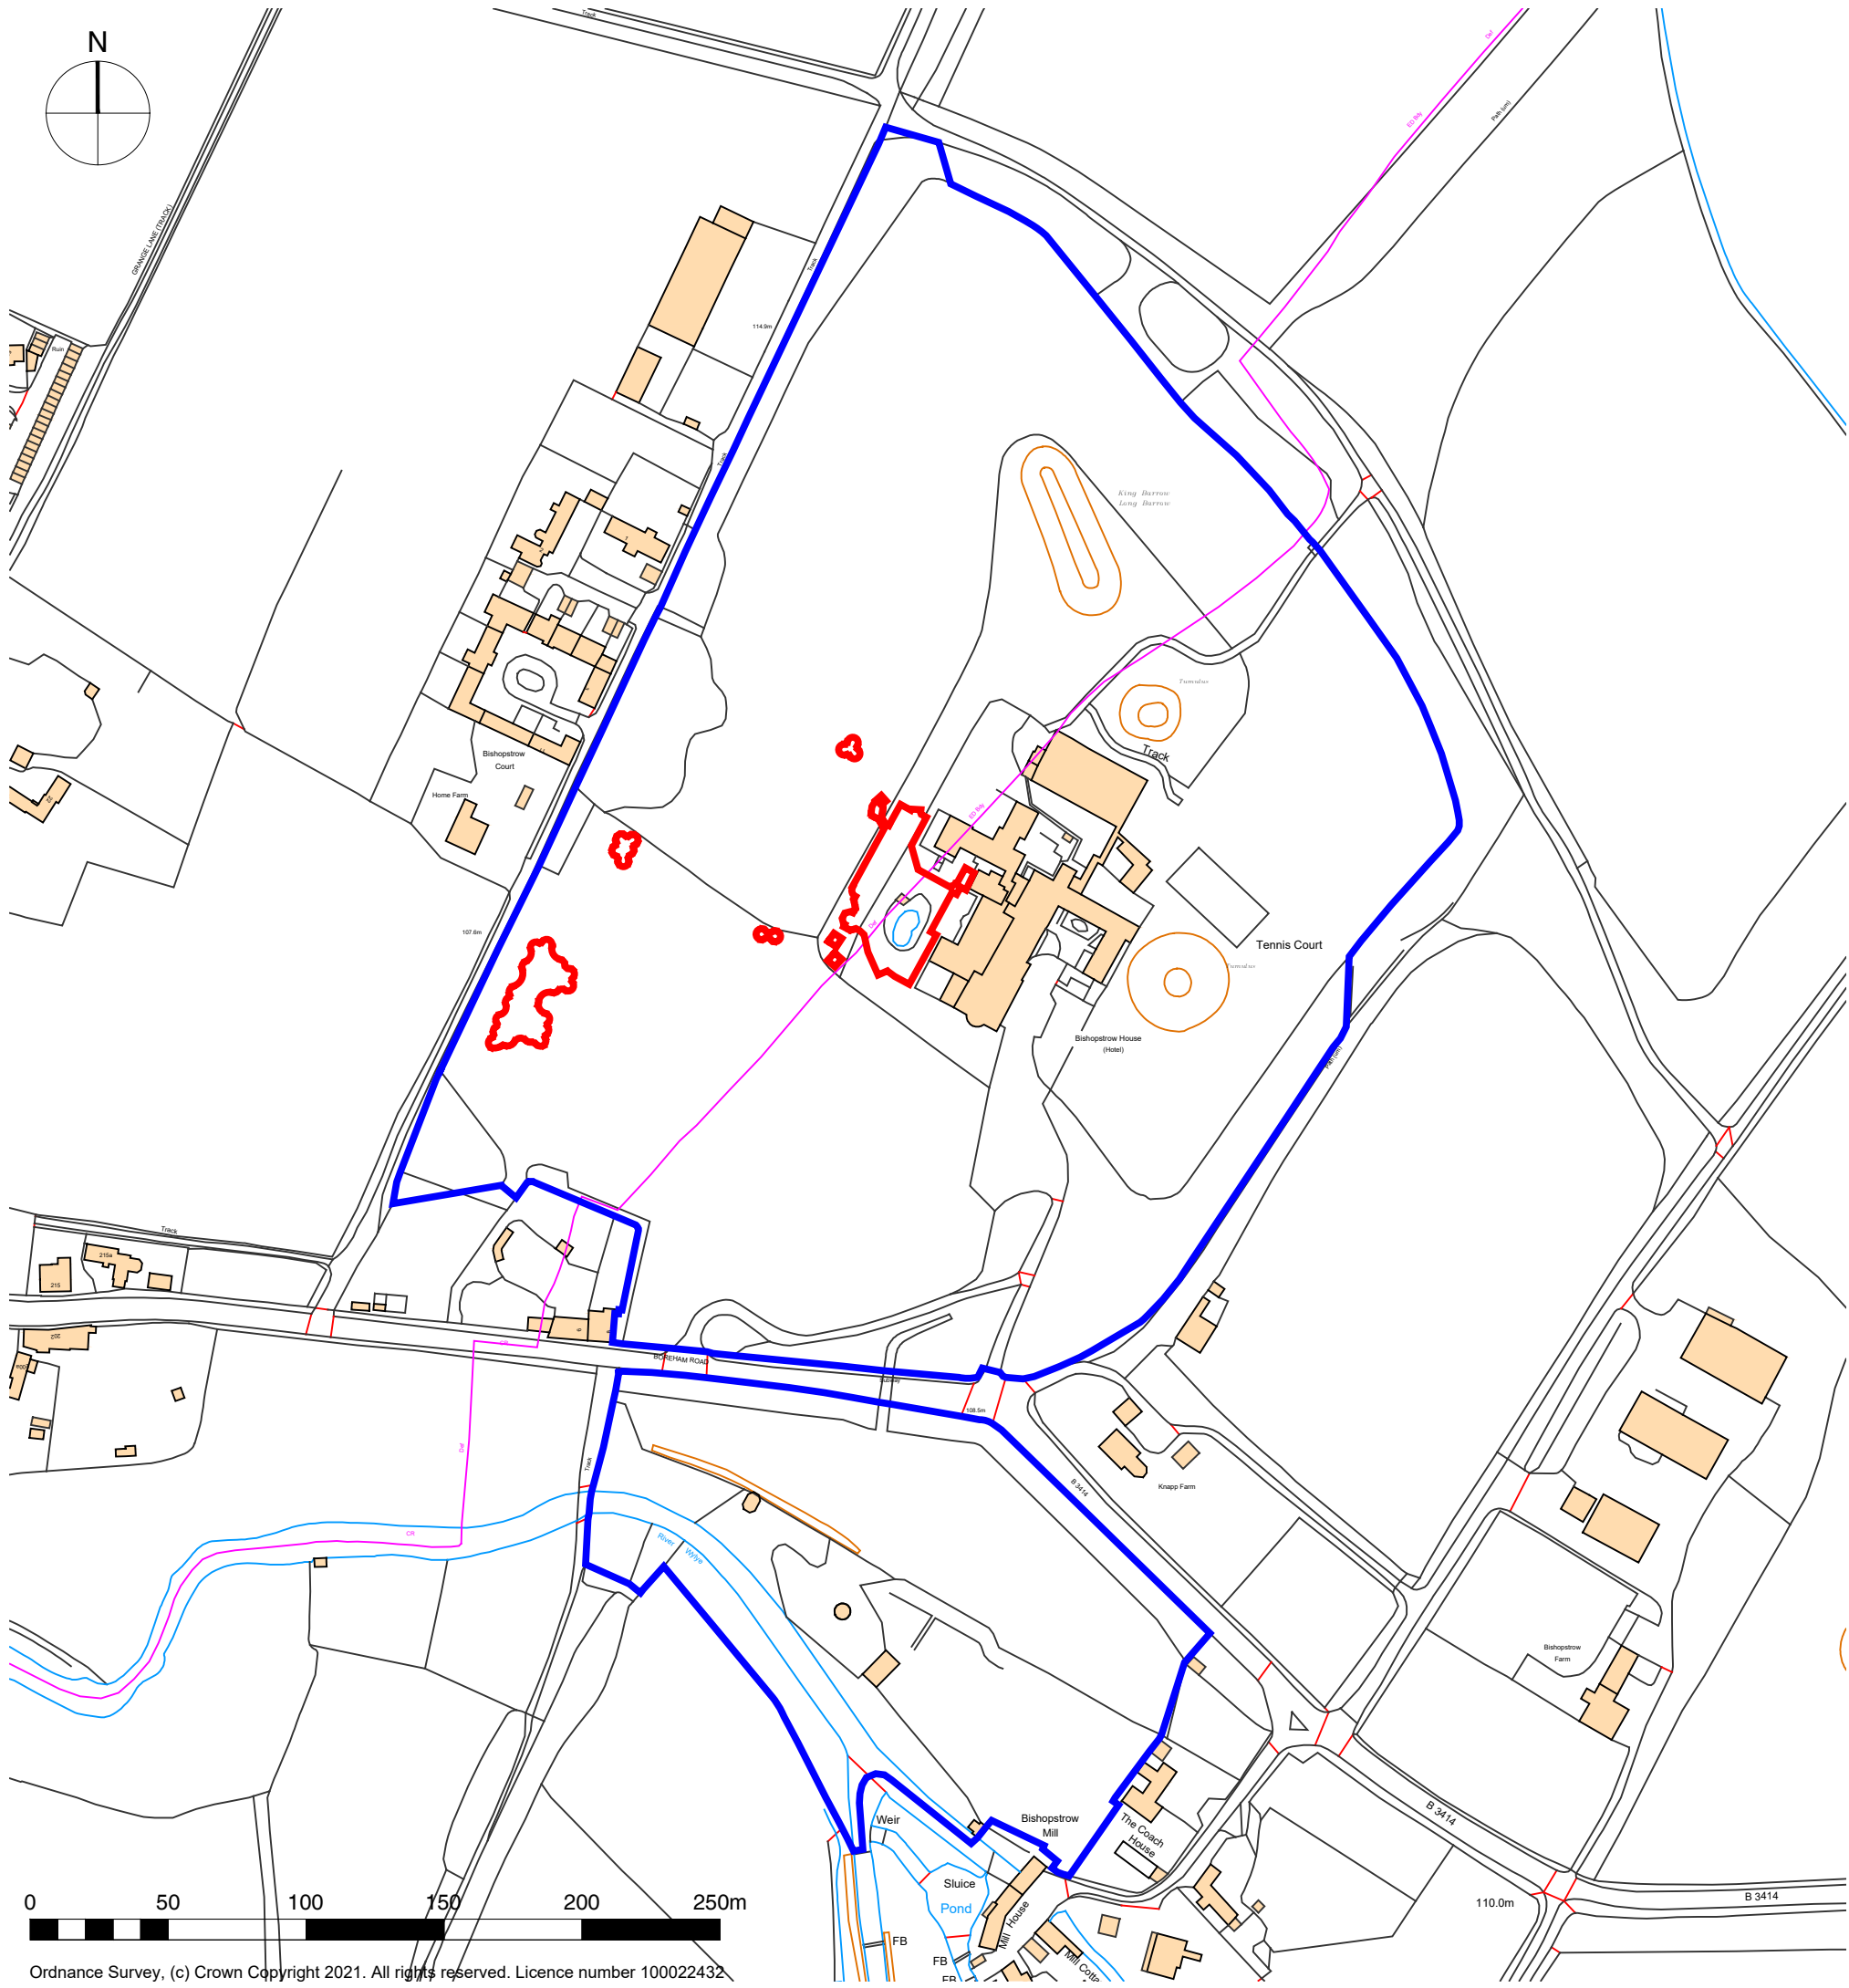

 Land owned by the applicant - 12.57ha
 Application site area - 2170 m²

C	23.04.26	MR	Issued for VAR Planning application
B	07.07.25	MR	Revised Application Issued for Planning & LB
A	31.07.24	MR	Issued for Planning

Client Bishopstrow House Ltd
Project Bishopstrow House
Title Outdoor Pool - Location Plan

Drwg No. 1501 300 C
Scale 1:1250 @ A3
Date July 2025
Drawn MR Checked ***

**AARON
EVANS**
ARCHITECTS