


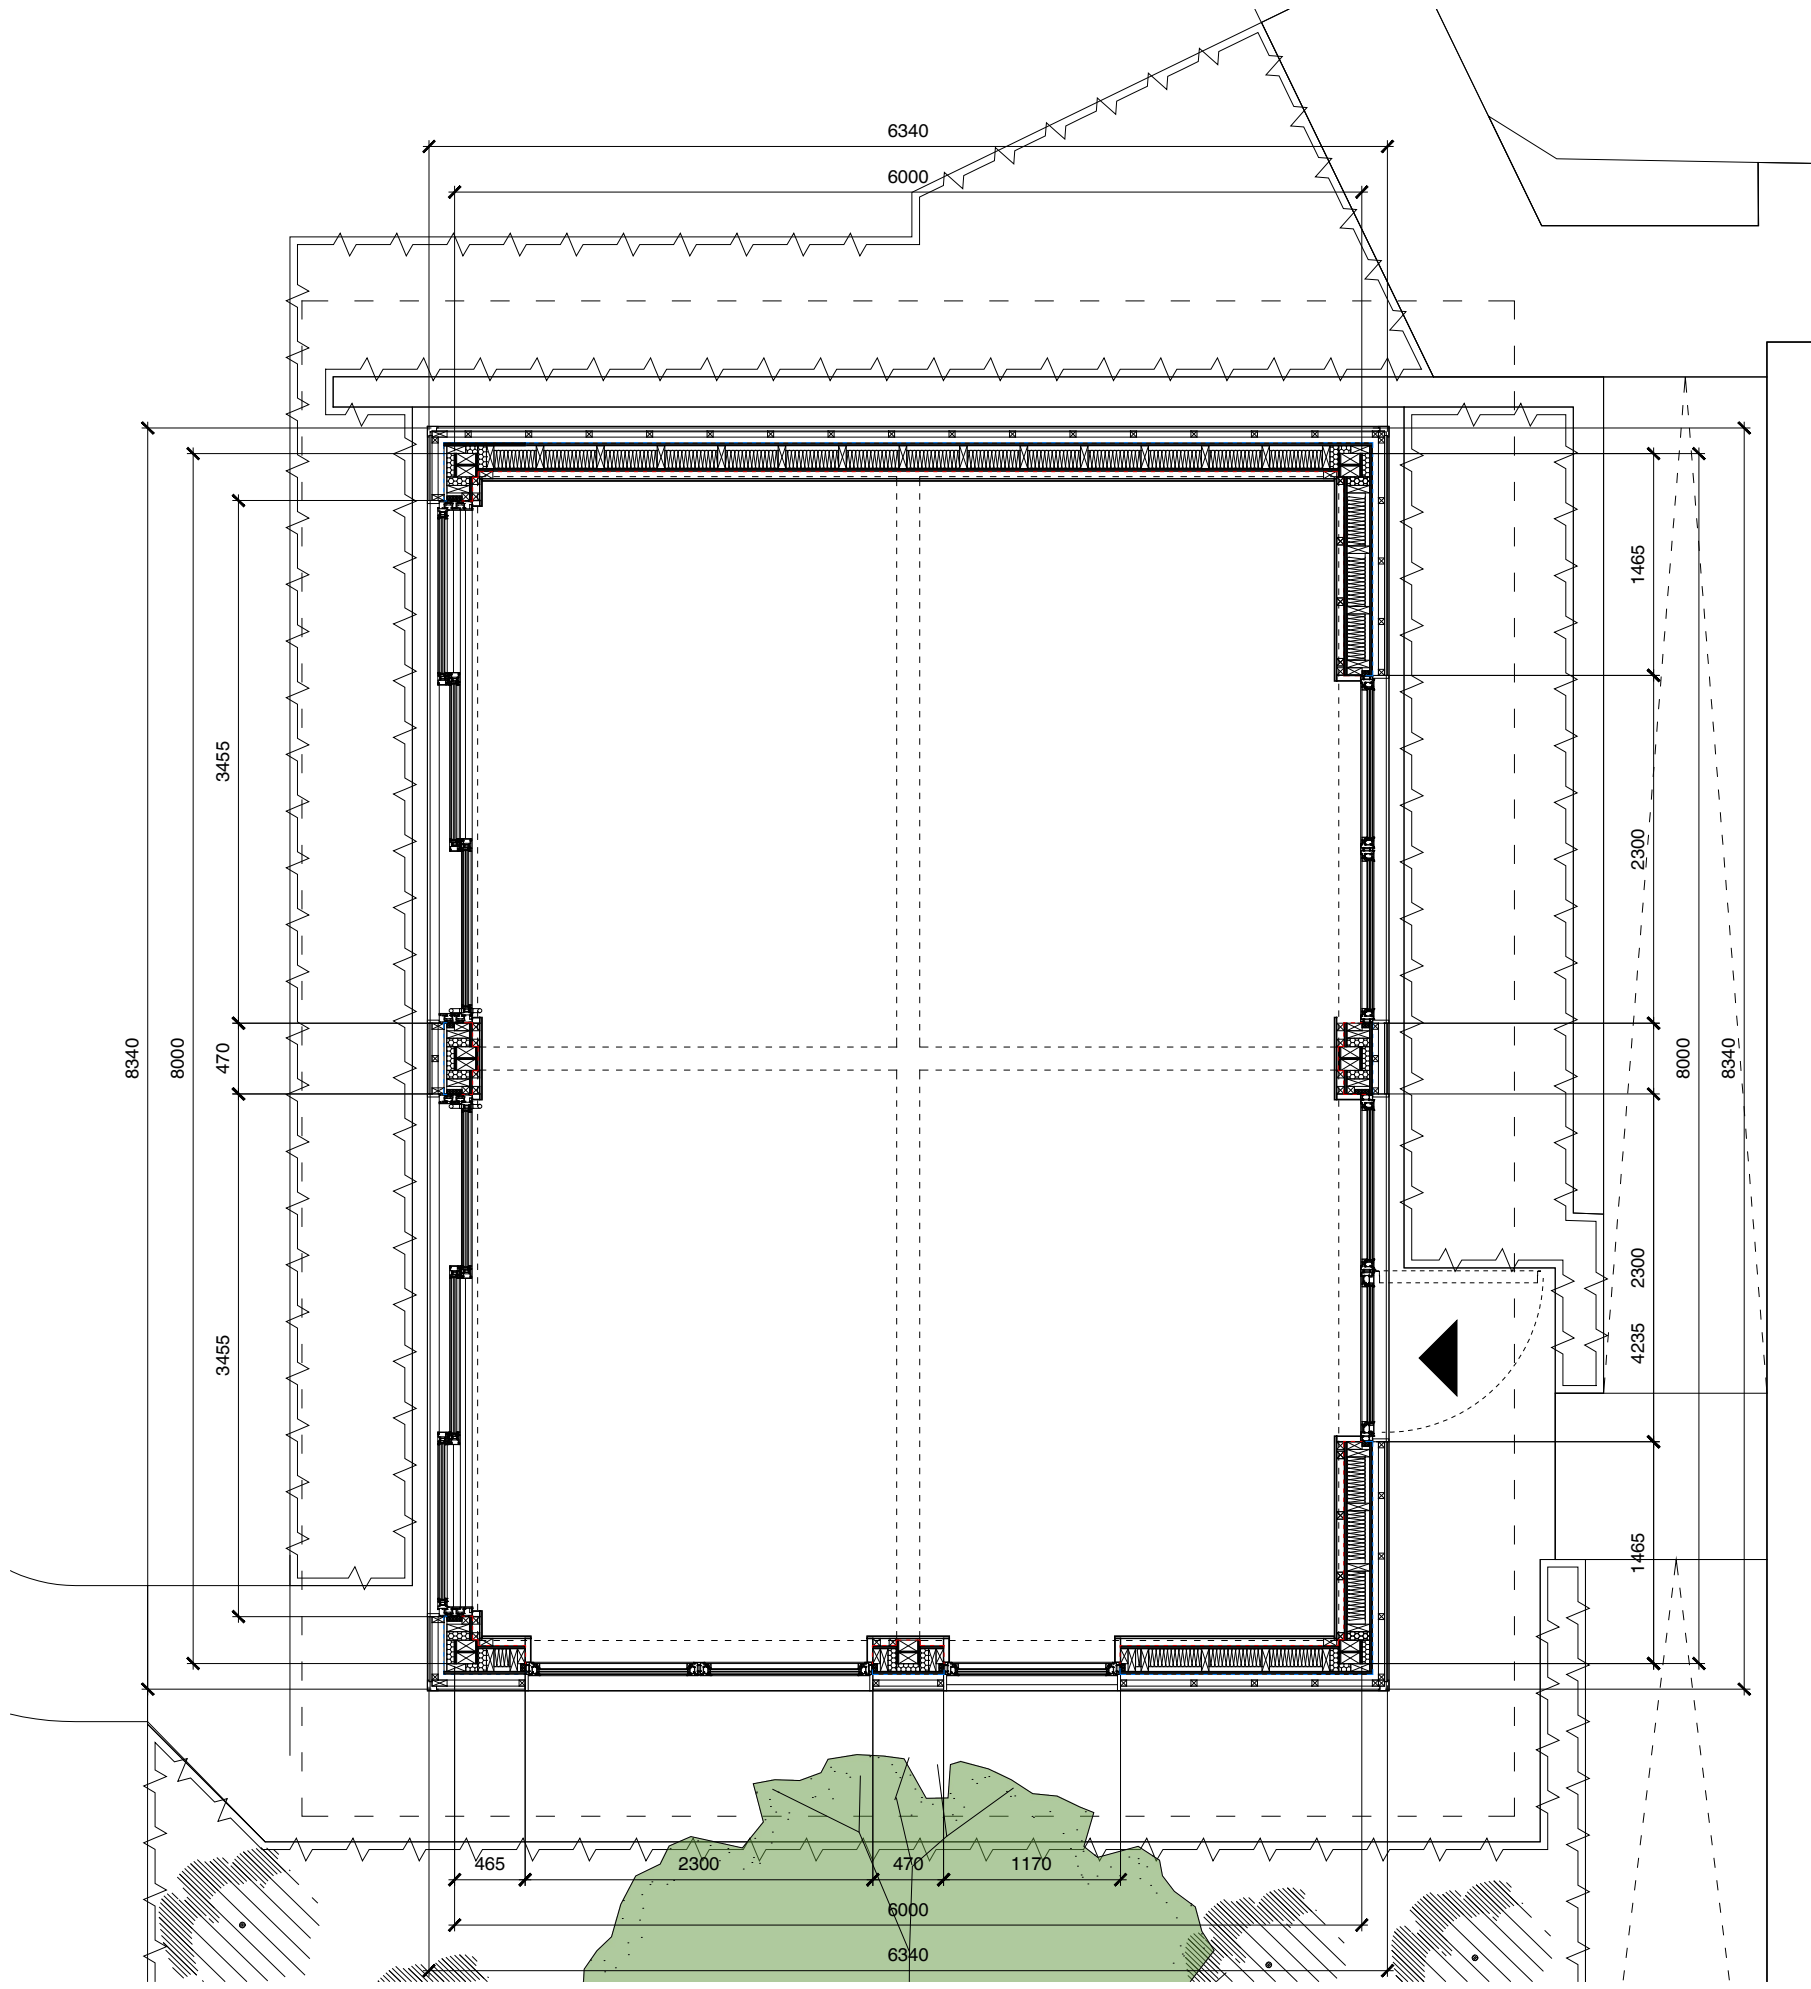

Gym Cabana: Plan
See drawing 436 for elevations



Image indicating design intent

A 23.04.26 MR Issued for VAR Planning Application

Client Bishopstrow House Ltd
Project Bishopstrow House
Title Outdoor Pool - Revised Spa (Gym)
Pavilion Plan

Drwg No. 1501 435 A
Scale 1:50 @ A1
Date APR.26
Drawn MR Checked KM

**AARON
EVANS**
ARCHITECTS