
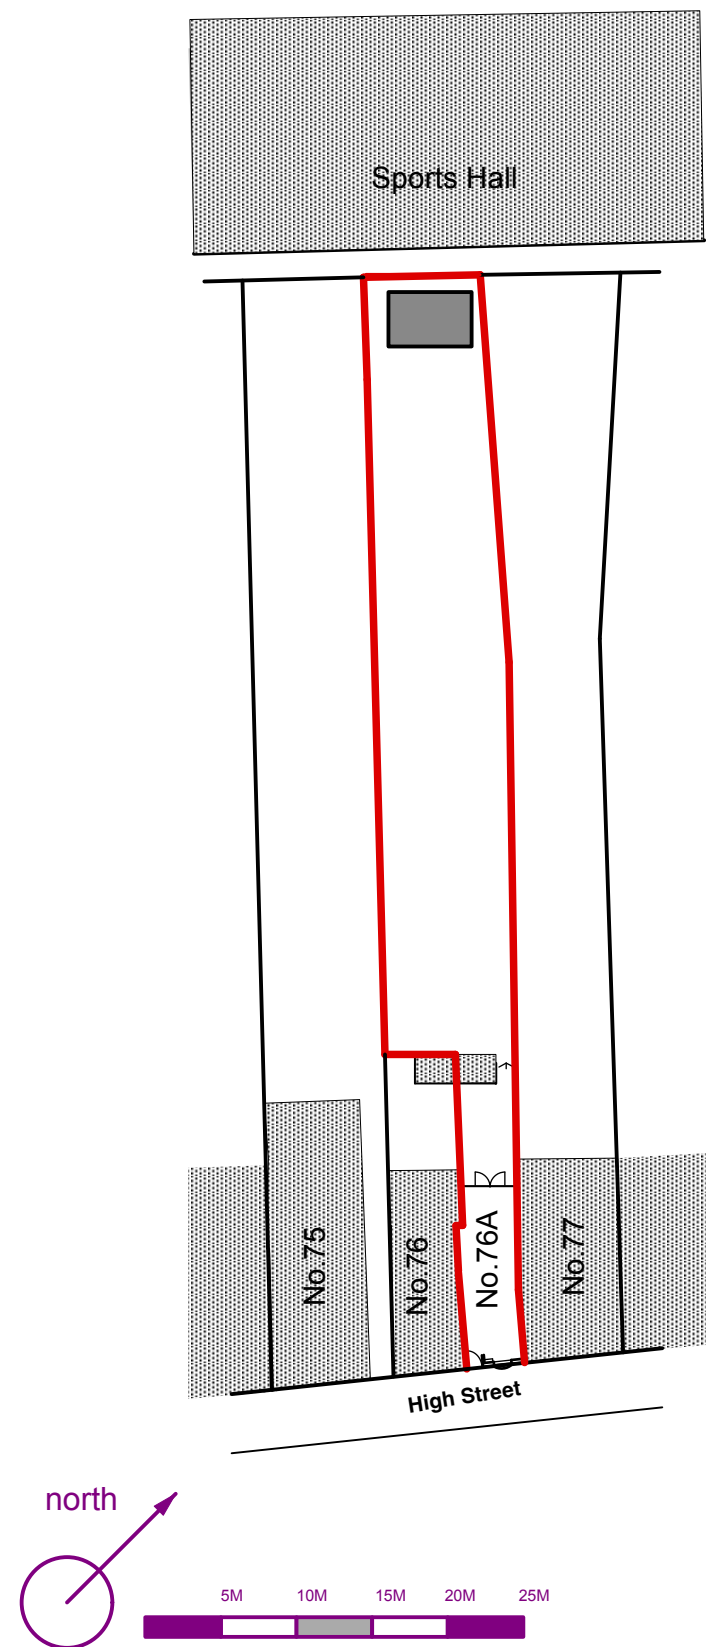


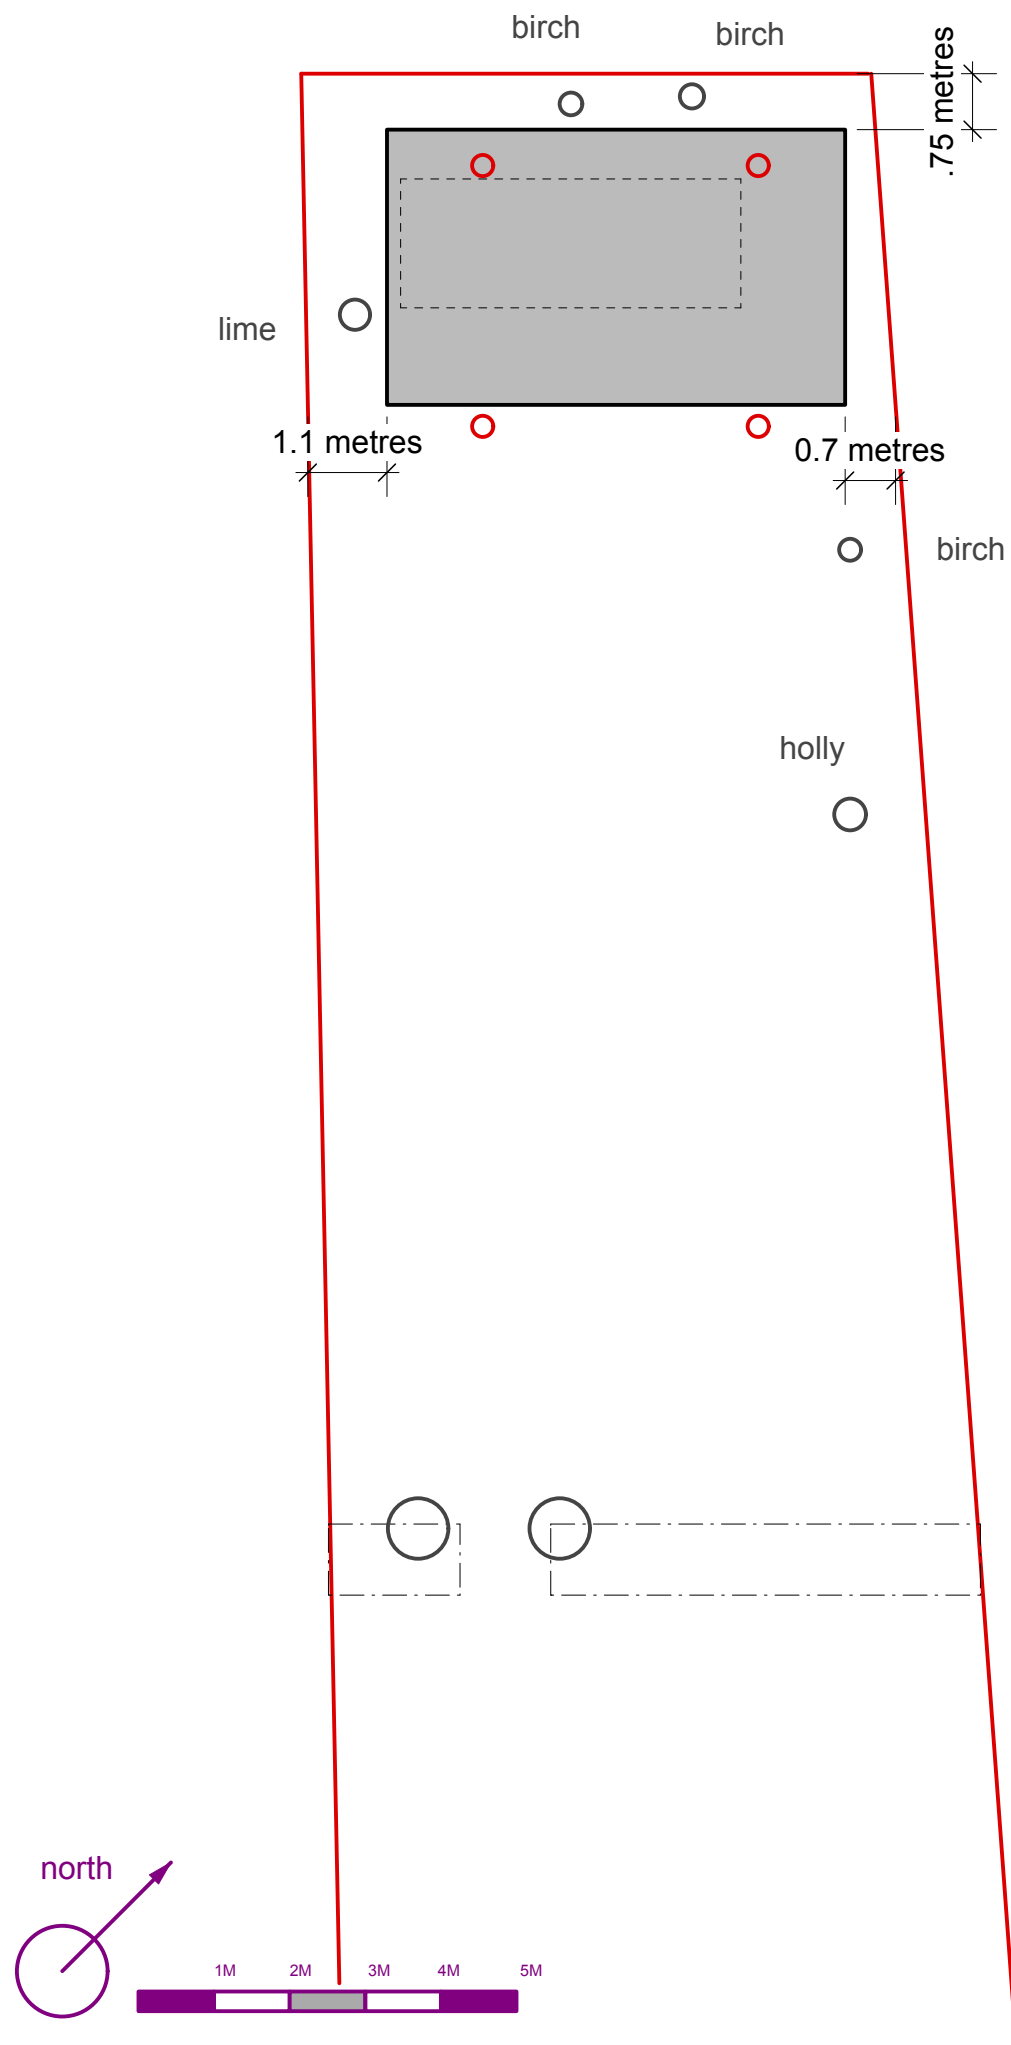

76A High Street Marlborough
Proposed garden shed
site plan 1:500 at A3
site plan 1:100 at A3