




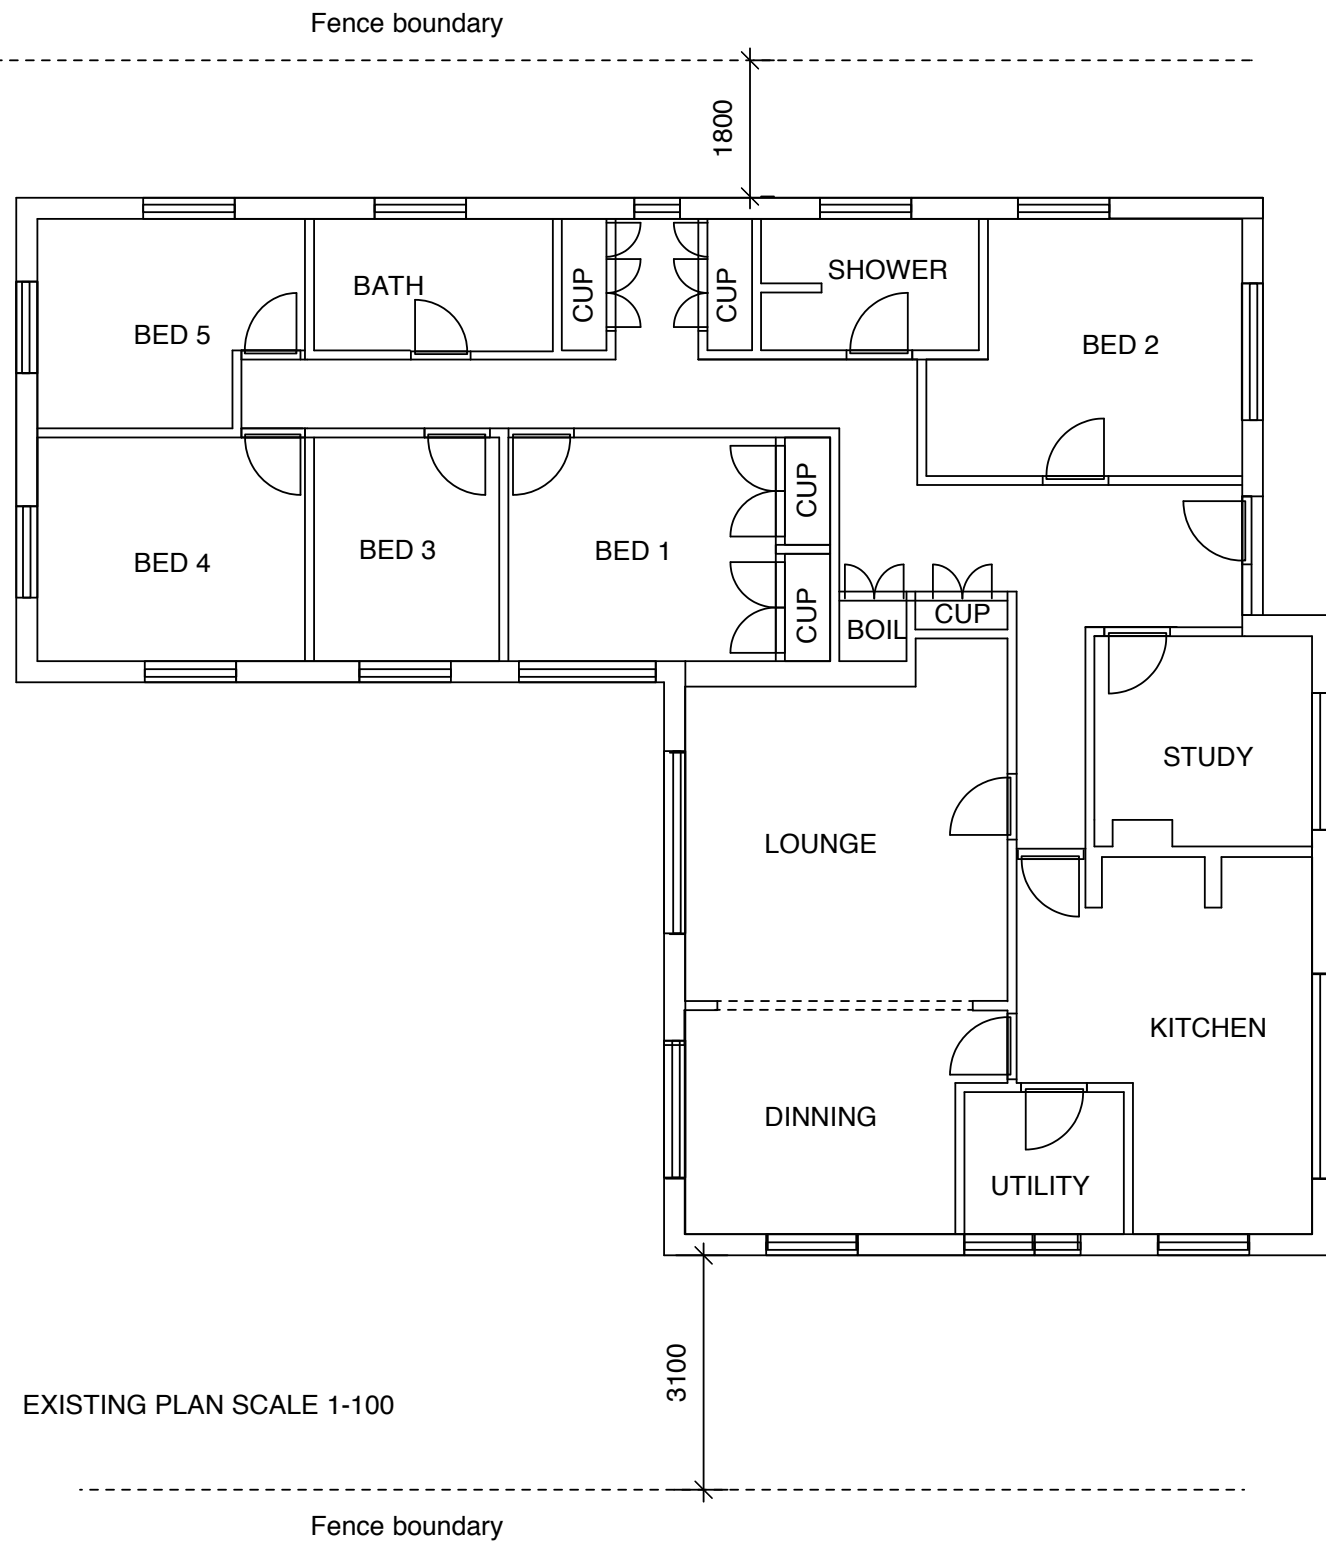

EXISTING PLAN SCALE 1-100

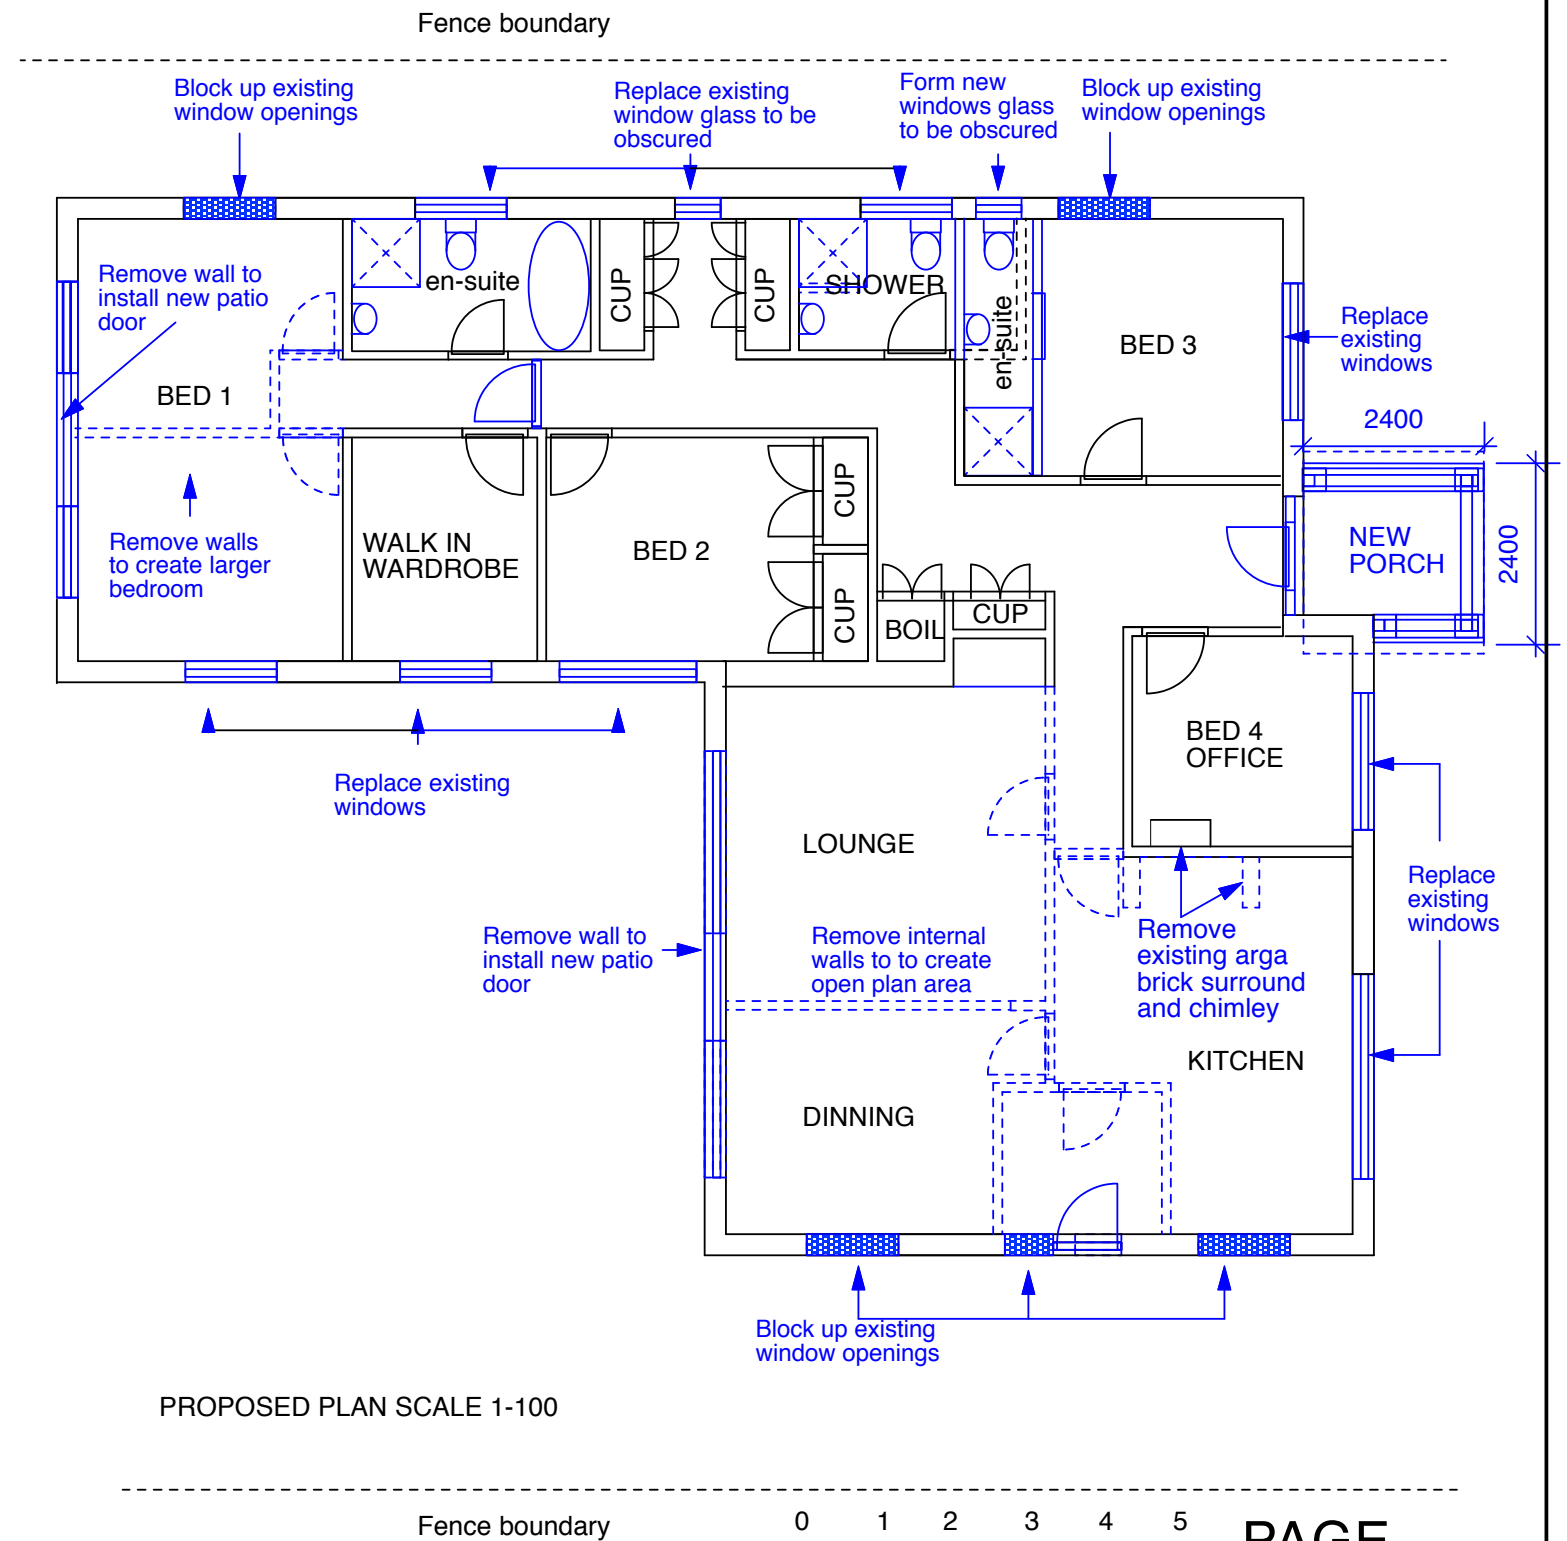

PROPOSED PLAN SCALE 1-100

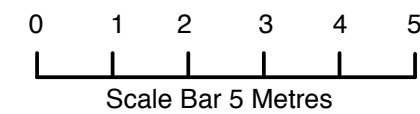

PAGE  
SIZE A3

|          |                                                                  |                                                                      |                       |                                                                                       |                                                       |                        |                         |                               |
|----------|------------------------------------------------------------------|----------------------------------------------------------------------|-----------------------|---------------------------------------------------------------------------------------|-------------------------------------------------------|------------------------|-------------------------|-------------------------------|
| REVISION | Address<br>36 Cherry Orchard Rd<br>West Molesey<br>Surrey KT81QZ | c : Todd Chappell<br>t : 07525061878<br>e : toddchap2000@yahoo.co.uk | CLIENT<br>Mr Chappell | SECTION TITLE<br>1 The Paddocks, Butts Lane,<br>Steeple Ashton, Wiltshire<br>BA14 6ET | DRAWING TITLE<br>Existing plans and<br>proposed plans | SCALE<br>1:100<br>@ A3 | SECTION N°<br><b>01</b> | DRAWING N° REV.<br><b>01C</b> |
|----------|------------------------------------------------------------------|----------------------------------------------------------------------|-----------------------|---------------------------------------------------------------------------------------|-------------------------------------------------------|------------------------|-------------------------|-------------------------------|