



Block plan - Location Plan

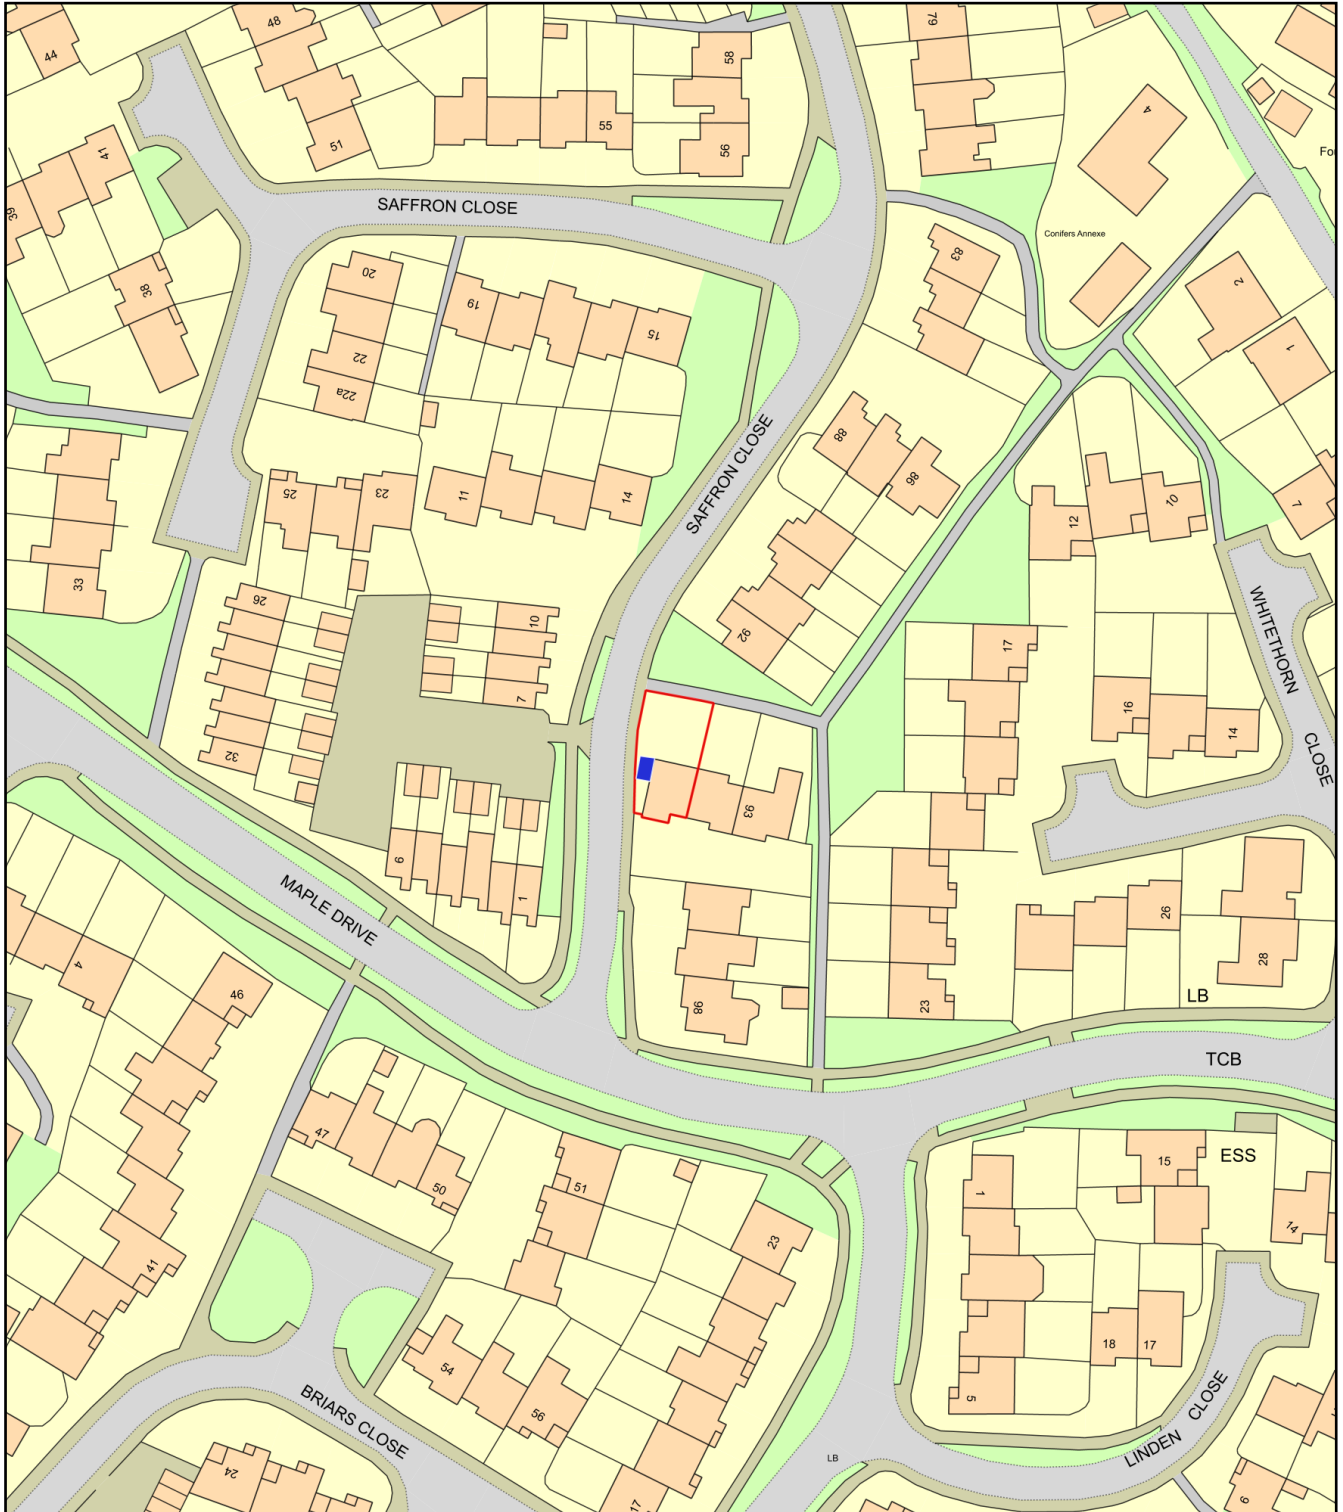

0 50
Metres

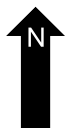

Plan Produced for: Matthew Riley

Date Produced: 26 Apr 2026

Plan Reference Number: TQRQM26116215012568

Scale: 1:1250 @ A4