




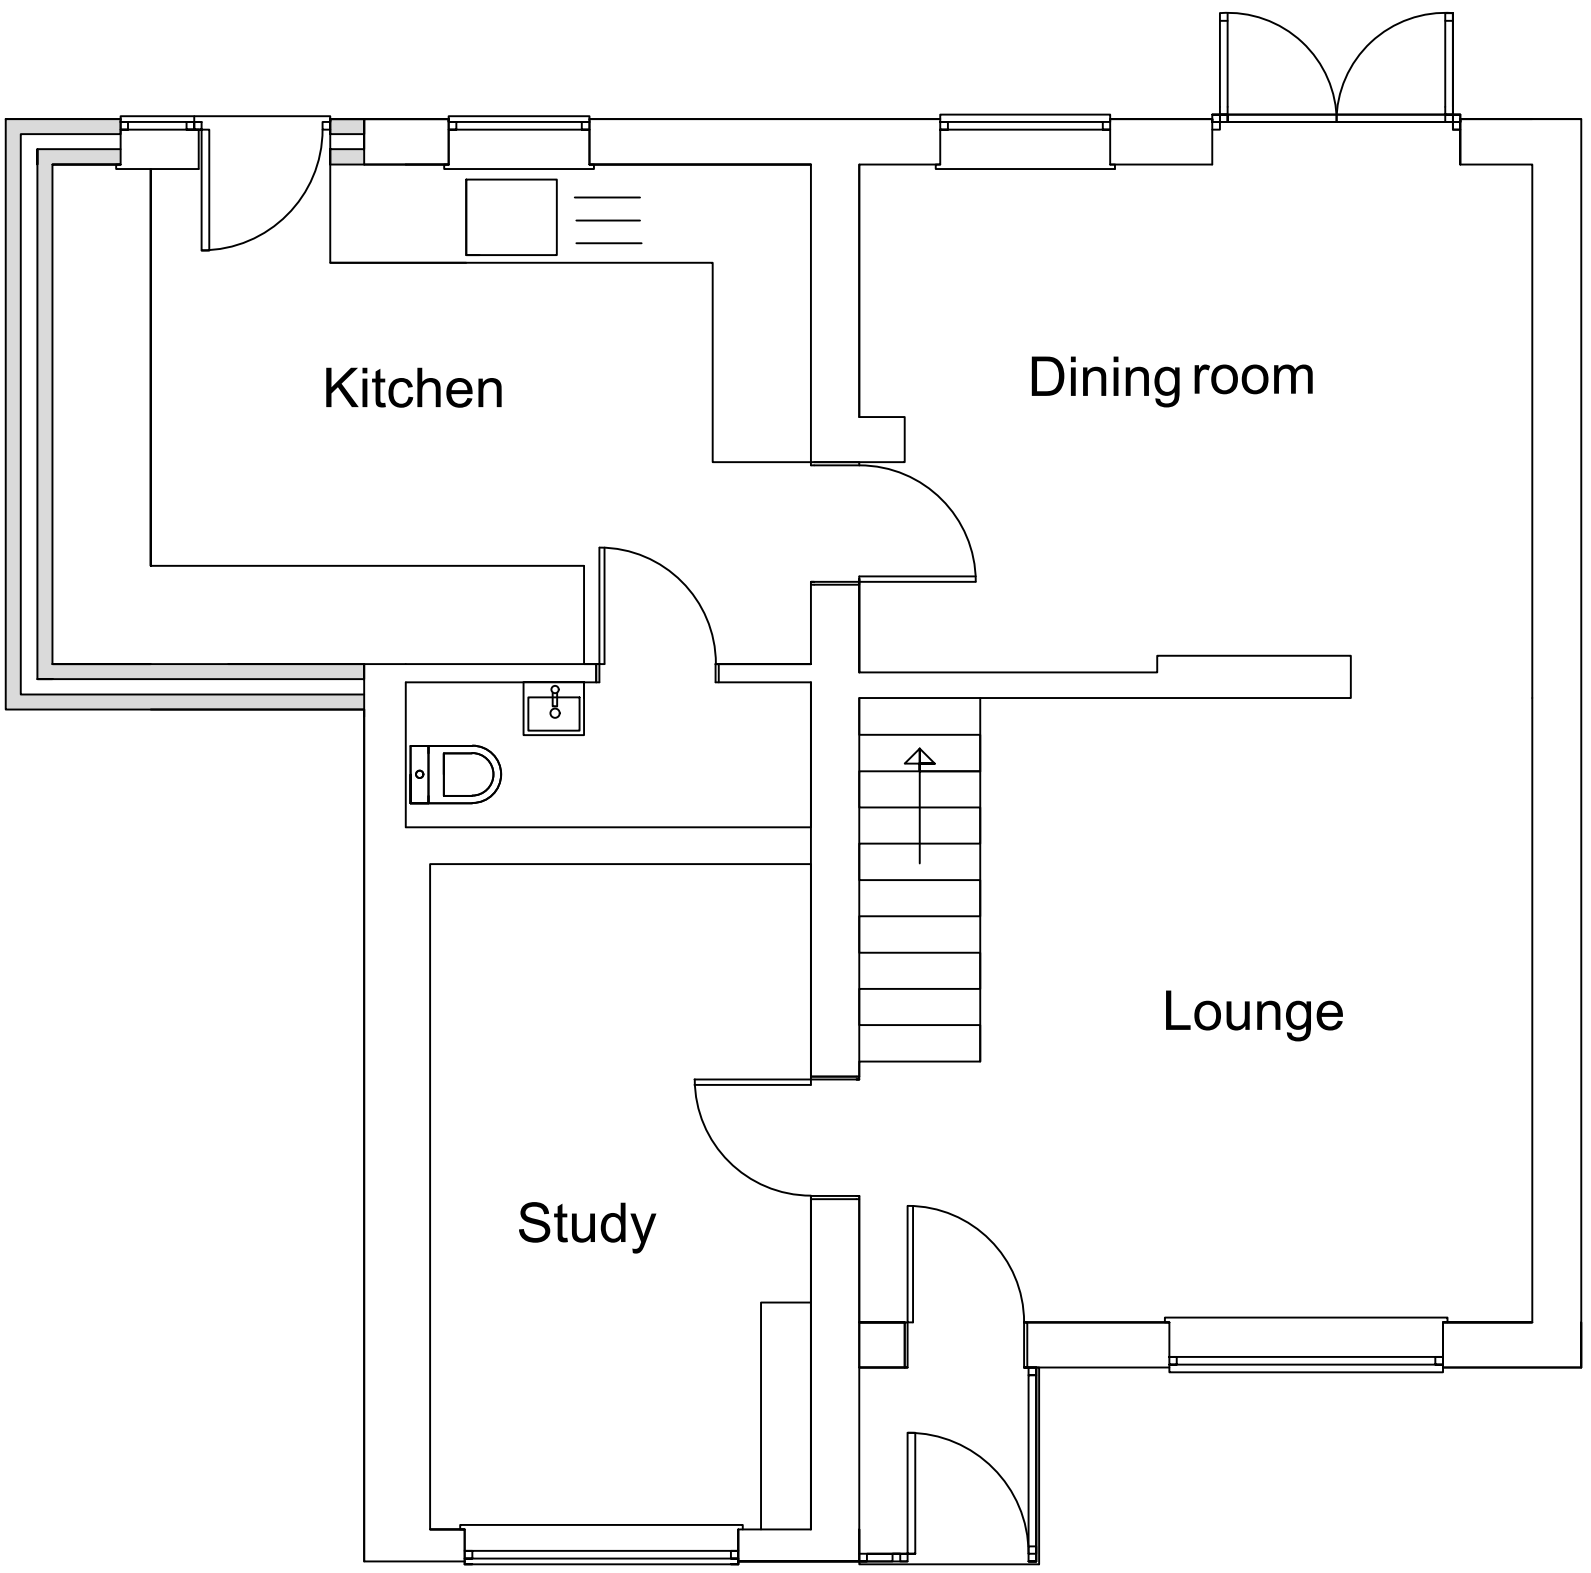

PROPOSED GROUND FLOOR LAYOUT

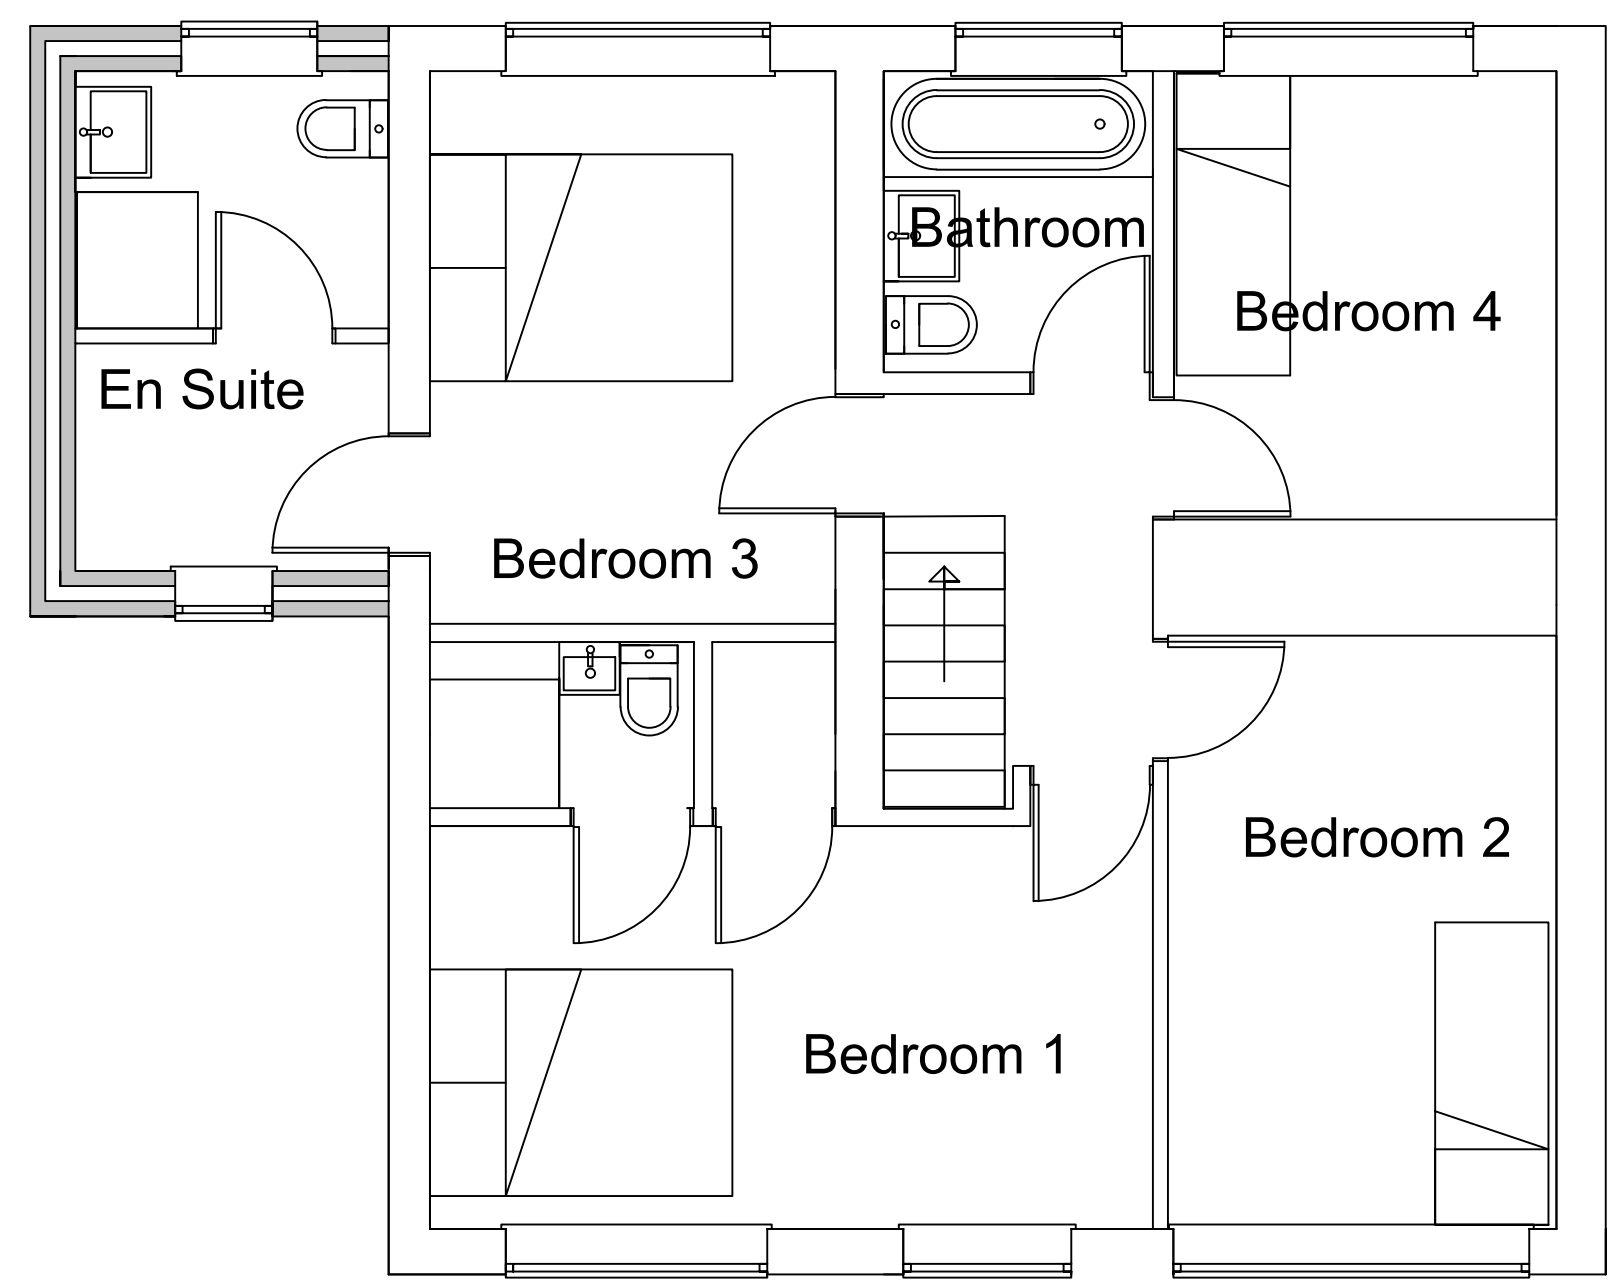

PROPOSED FIRST FLOOR LATOUT

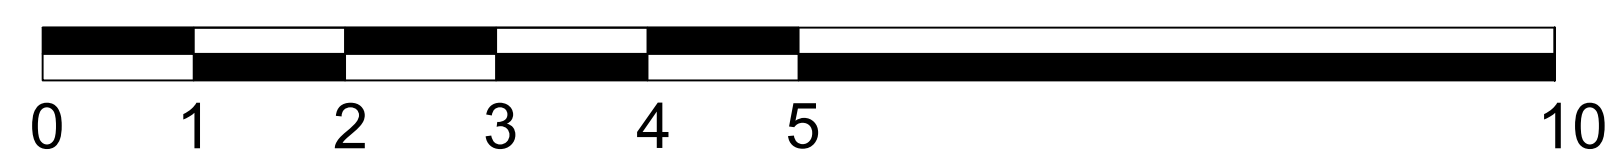

SCALE BAR 1:50

General Notes

No.	Revision/Issue	Date

Firm Name and Address

MATIC CONSTRUCTION
WOOTTON BASSETT
SWINDON
SN4 7JD

Project Name and Address

Mr M RILEY
95 SAFFRON CLOSE
WOOTTON BASSETT
SWINDON SN4 7JD

Project PRO.LAYOUTS	Sheet
Date 25/4/2026	2
Scale 1:50 @A1	