



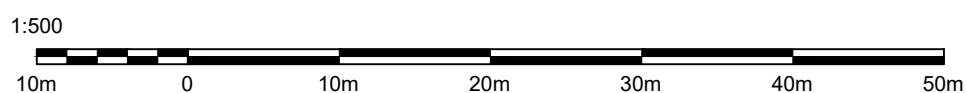

SCALEBAR 1:1250

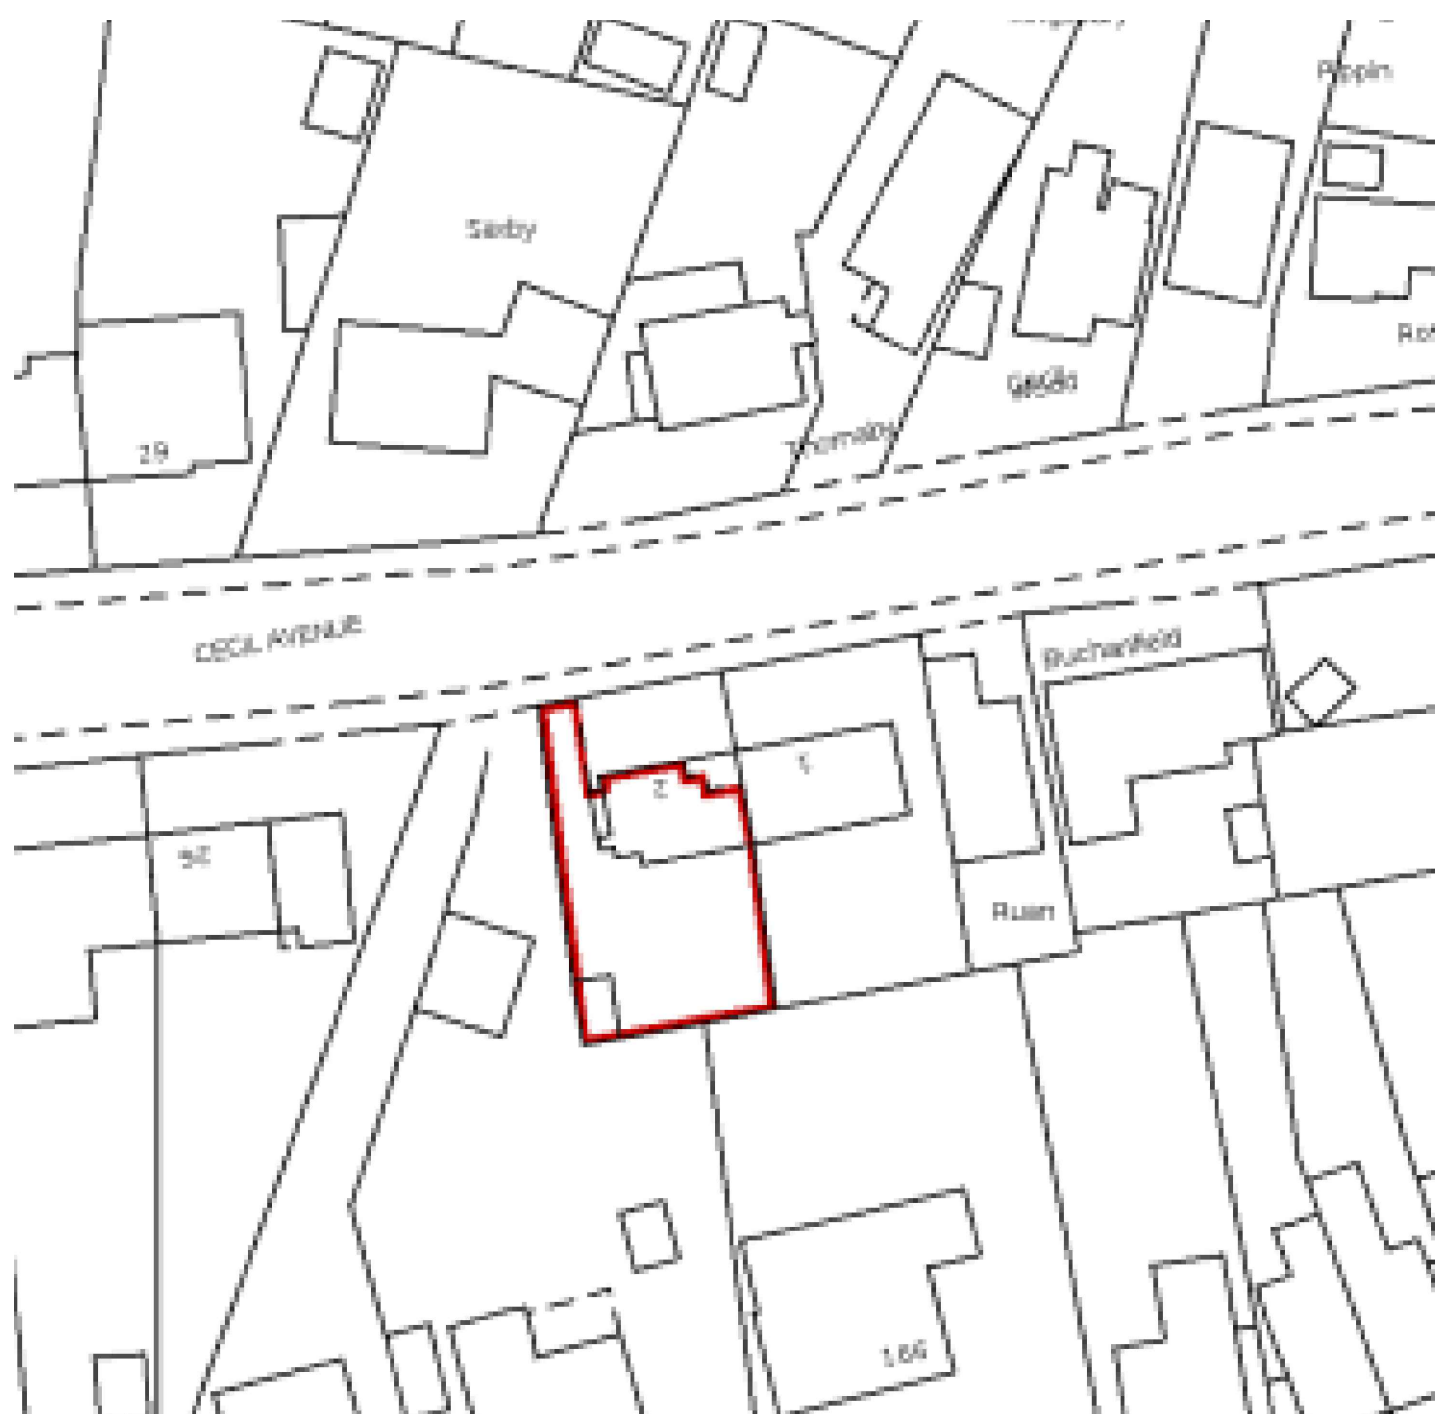

SCALEBAR 1:500

PLANNING APPLICATION

Client: Lucy
Location: Flat 1, 2 Cecil Avenue Salisbury
Proposal: Single Storey Side & Rear
Extension
Dwg No: 5
Rev: A
Scale: 1:1250 1:500
Date: February 2026

Flat 1, 2 Cecil Avenue Salisbury SP2 8EE