




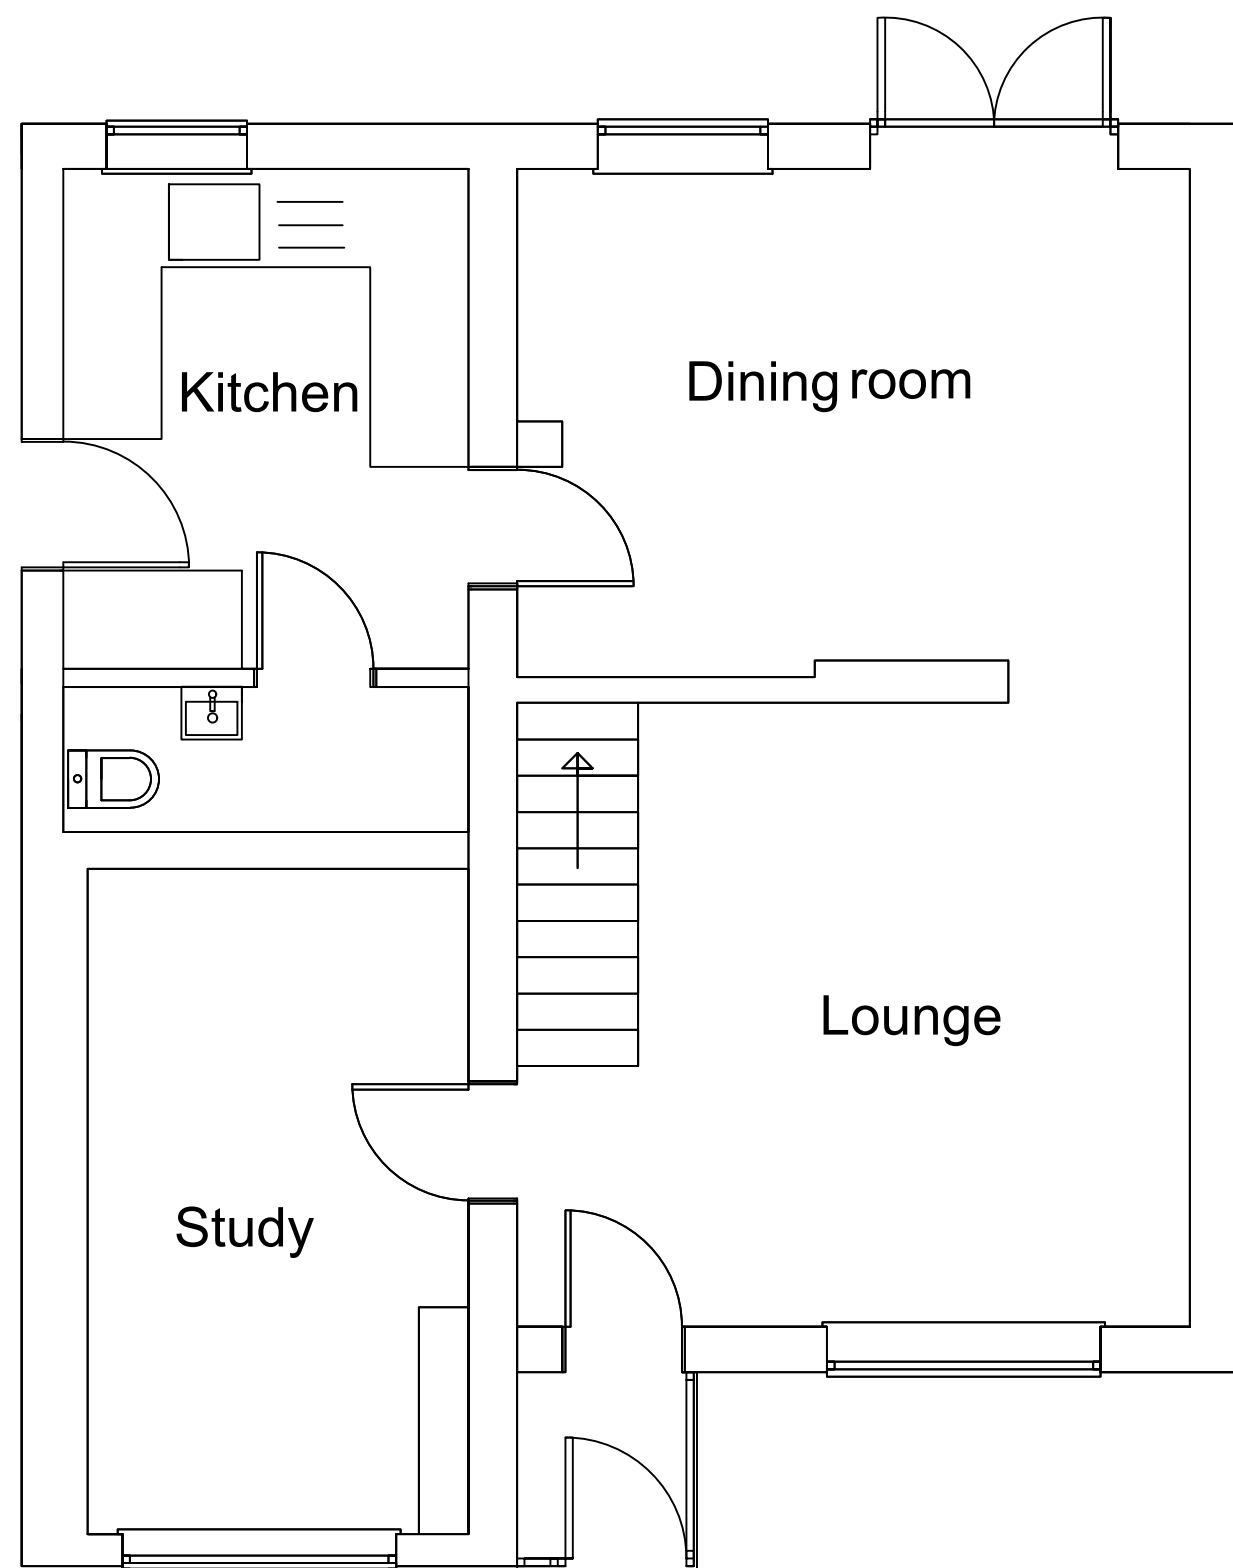

EXISTING GROUND FLOOR LAYOUT

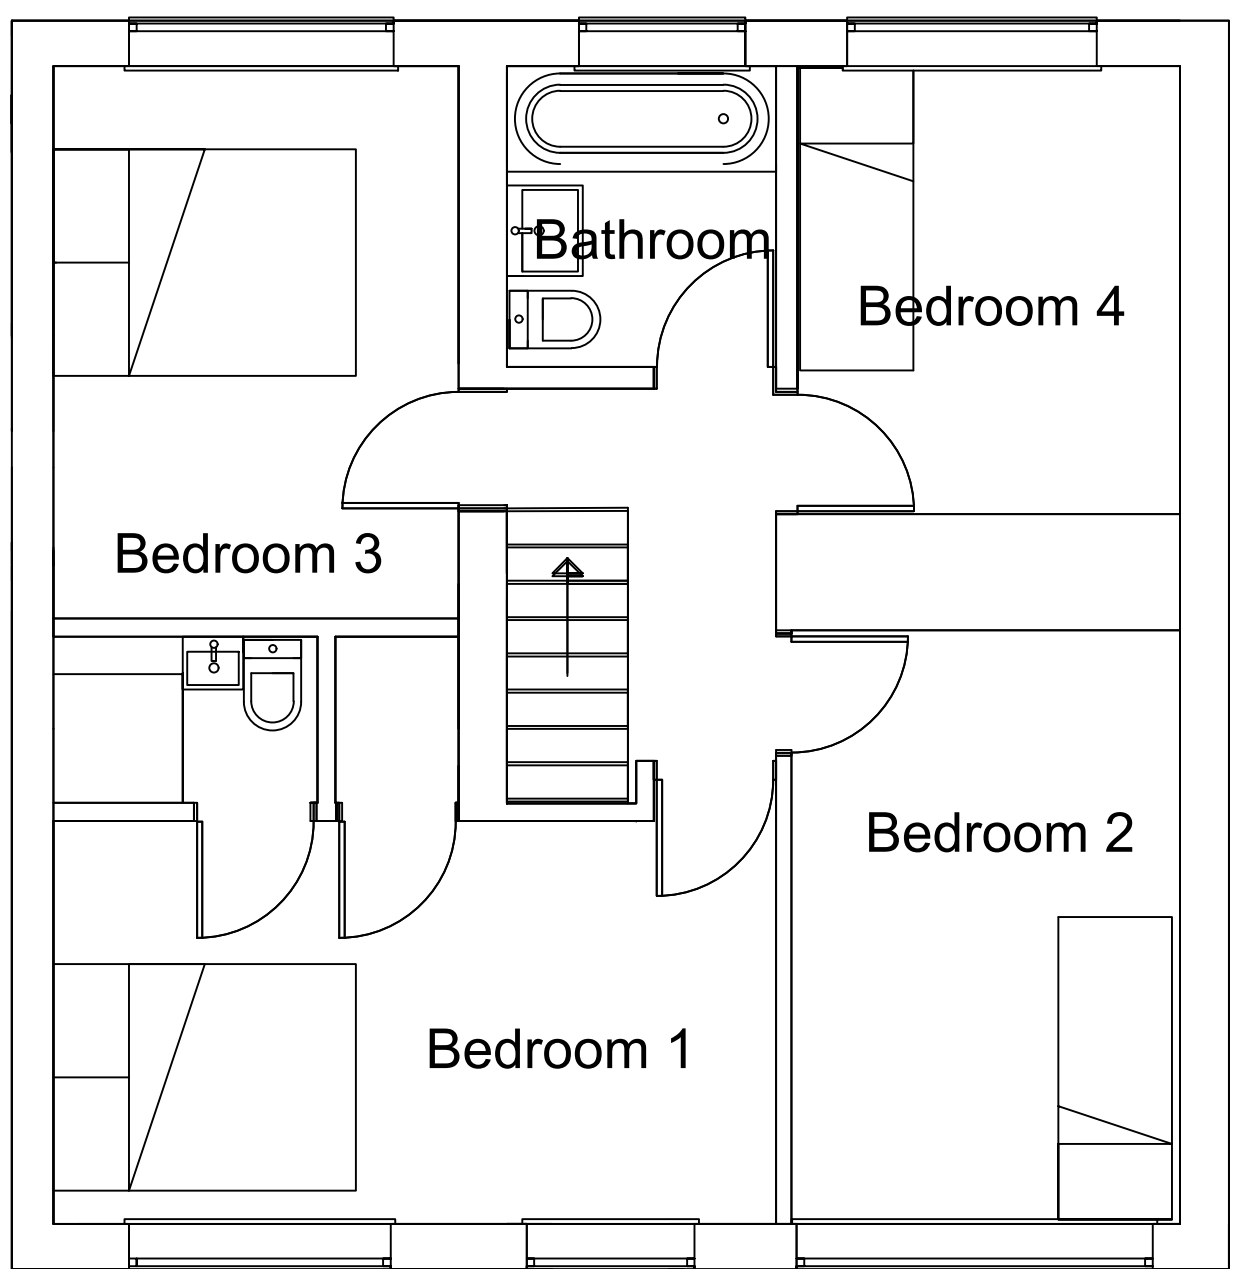

EXISTING FIRST FLOOR LATOUT

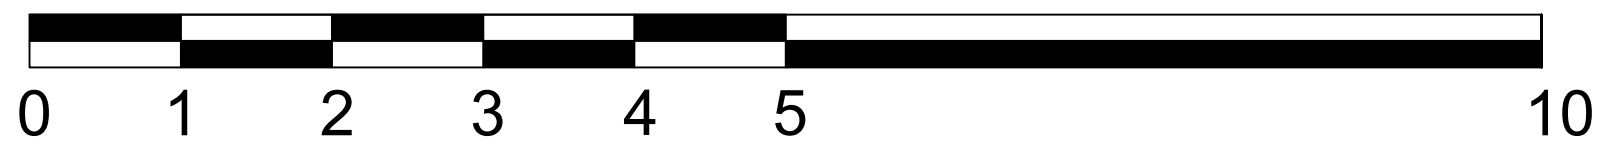

SCALE BAR 1:50

General Notes

No.	Revision/Issue	Date

Firm Name and Address

MATIC CONSTRUCTION
WOOTTON BASSETT
SWINDON
SN4 7JD

Project Name and Address

Mr M RILEY
 95 SAFFRON CLOSE
 WOOTTON BASSETT
 SWINDON SN4 7JD

Project	EX. LAYOUT	Sheet 4
Date	25/4/2026	
Scale	1:50 @A1	