



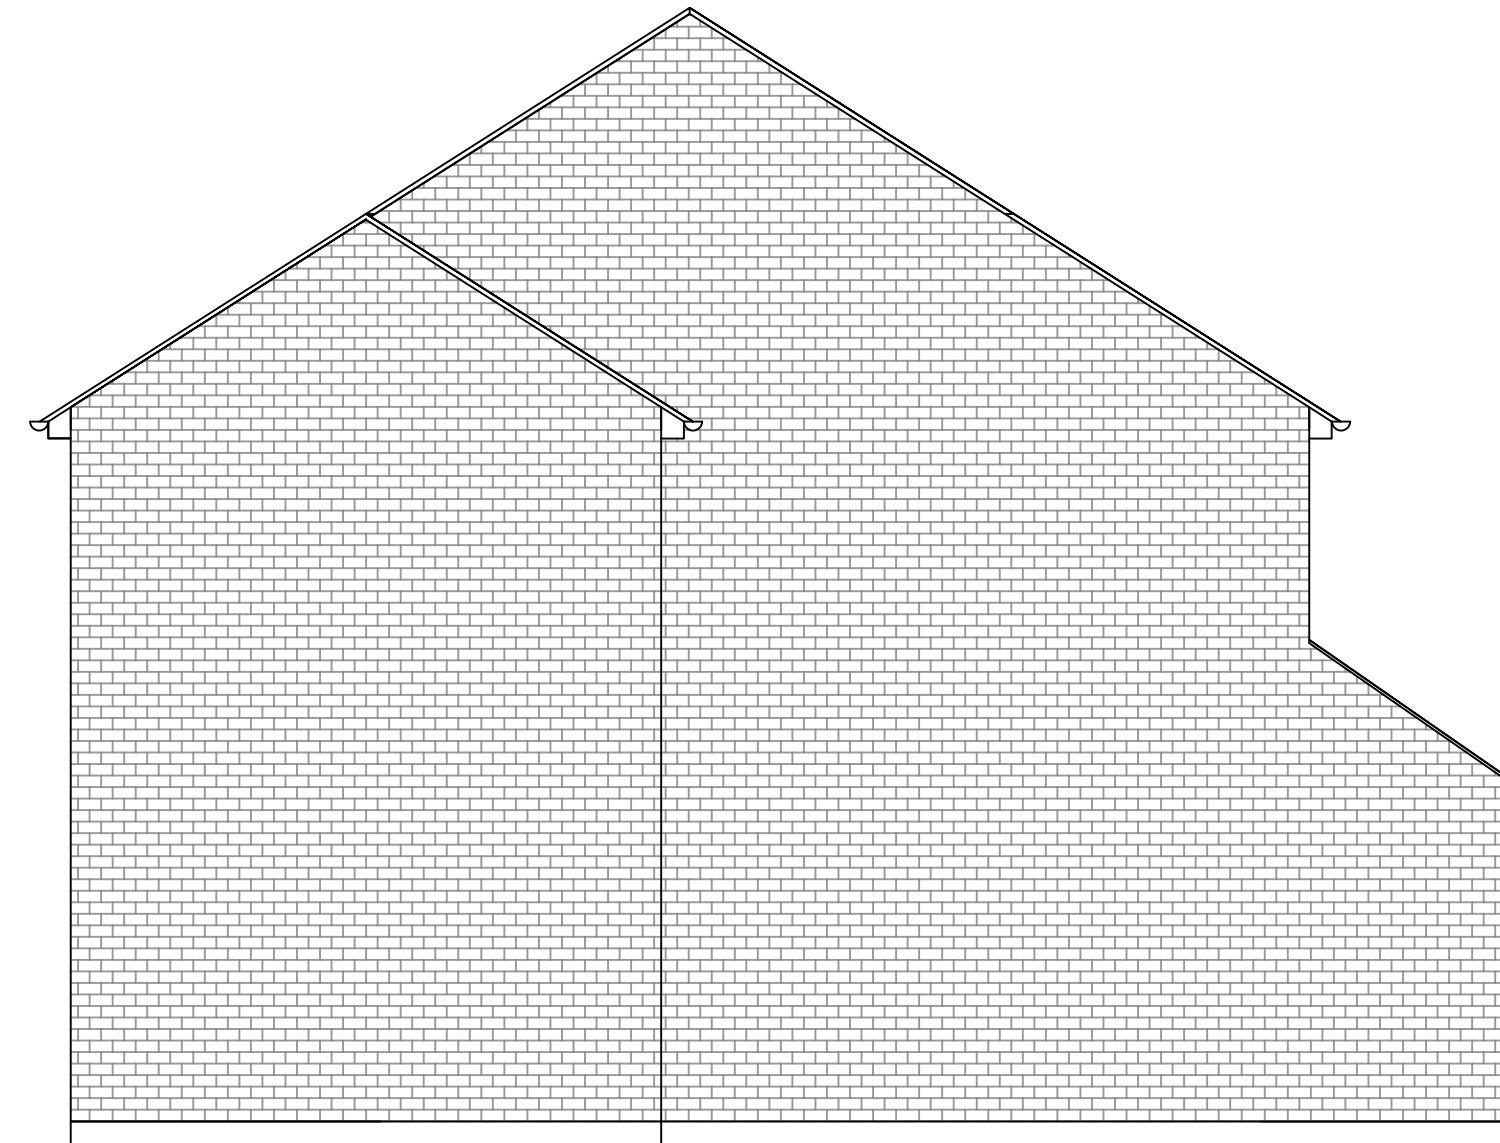


PROPOSED SOUTH ELEVATION



PROPOSED WEST ELEVATION

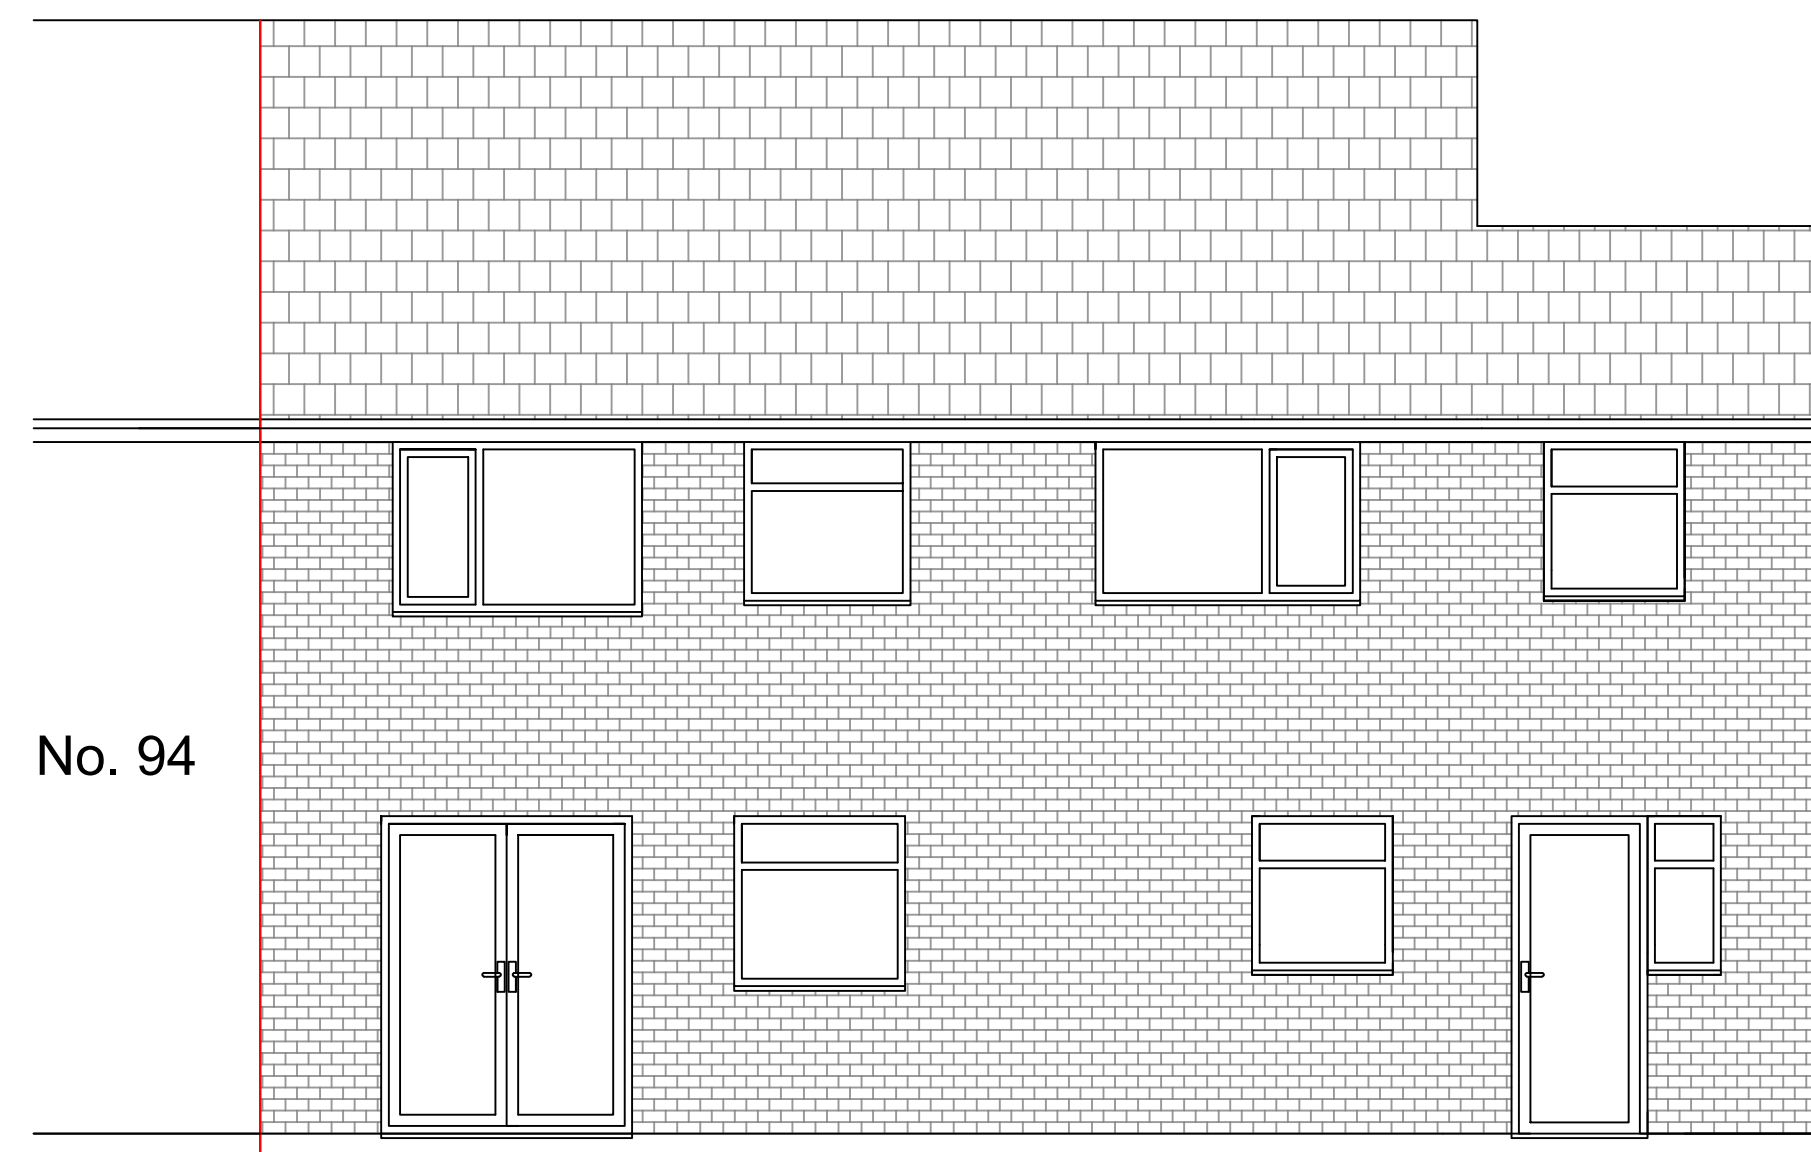

PROPOSED NORTH ELEVATION

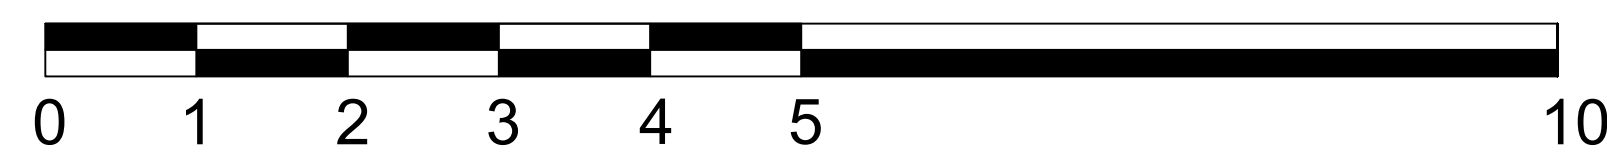

SCALE BAR 1:50

General Notes

No.	Revision/Issue	Date

Firm Name and Address
MATIC CONSTRUCTION
WOOTTON BASSETT
SWINDON
SN4 7JD

Project Name and Address
Mr M RILEY
95 SAFFRON CLOSE
WOOTTON BASSETT
SWINDON SN4 7JD

Project	Sheet
PRO.ELEVATION	1
Date	25/4/2026
Scale	1:50 @A1