
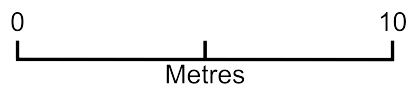


Block plan

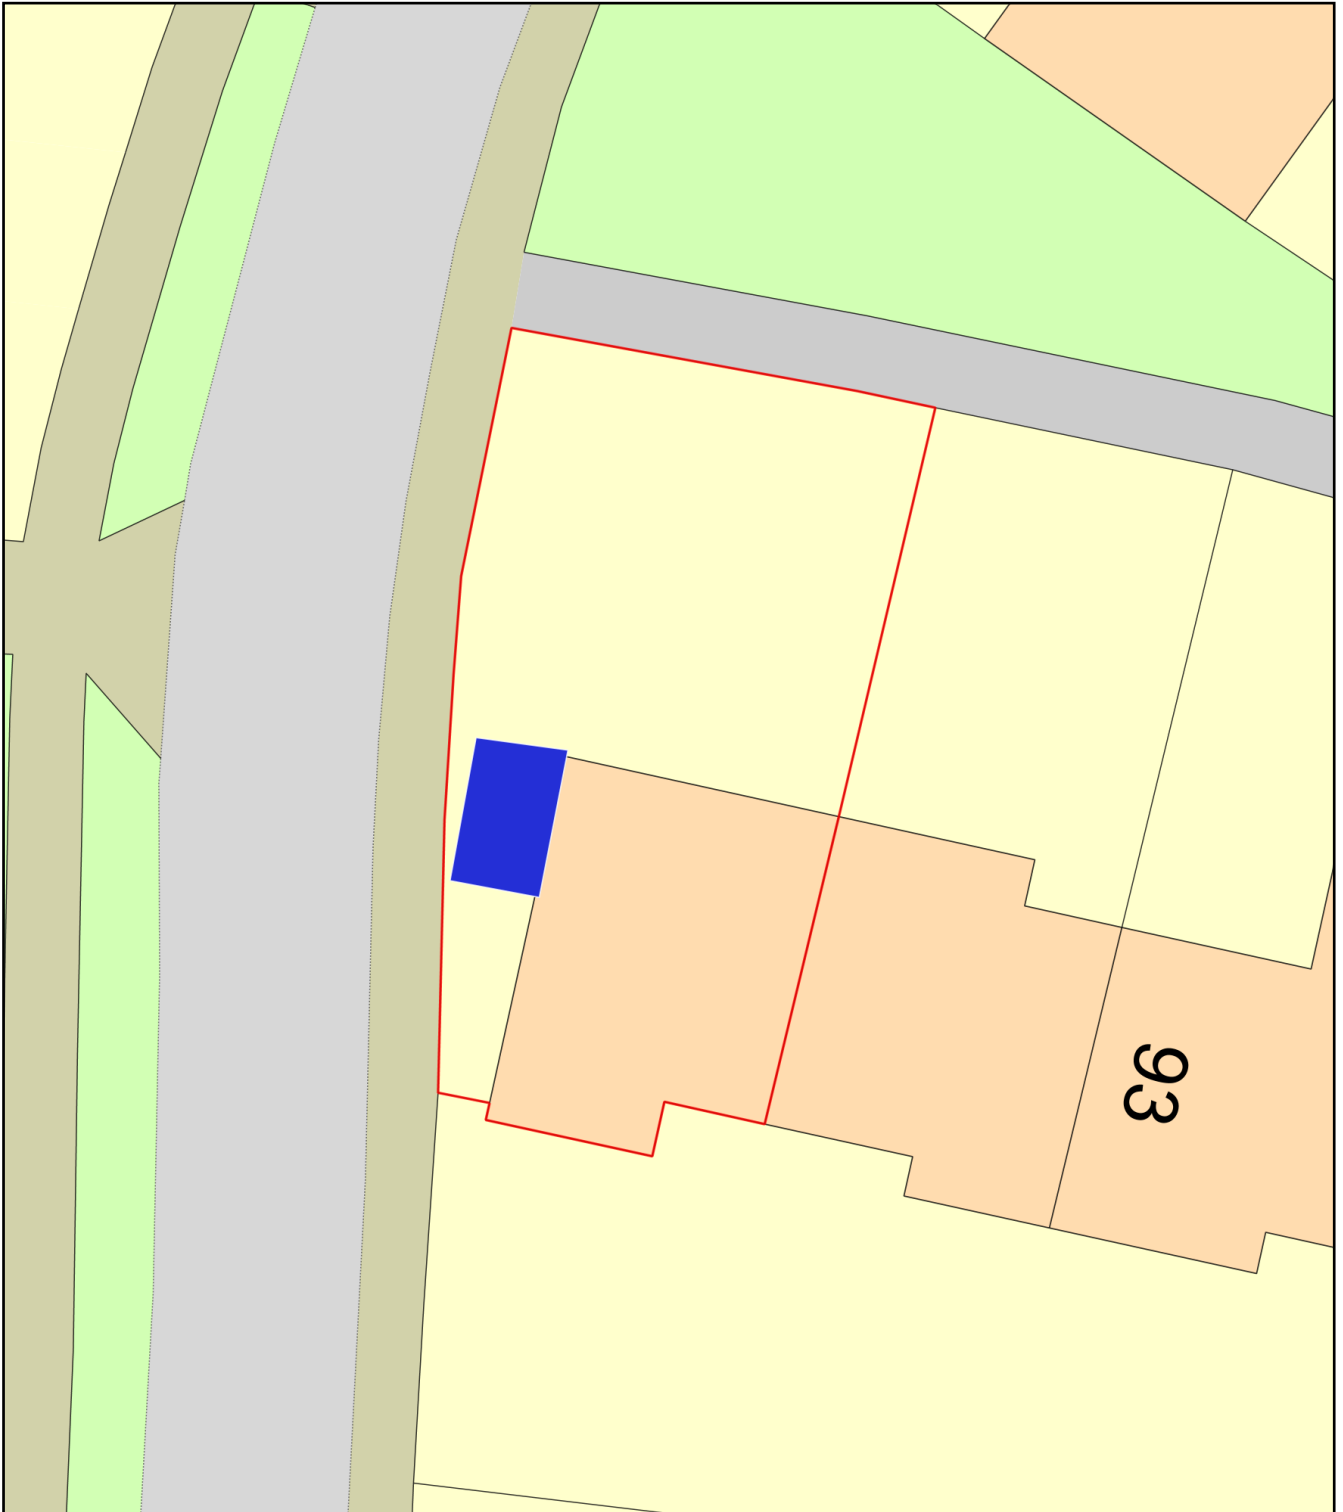

Plan Produced for: Matthew Riley

Date Produced: 26 Apr 2026

Plan Reference Number: TQRQM26116214634898

Scale: 1:200 @ A4