


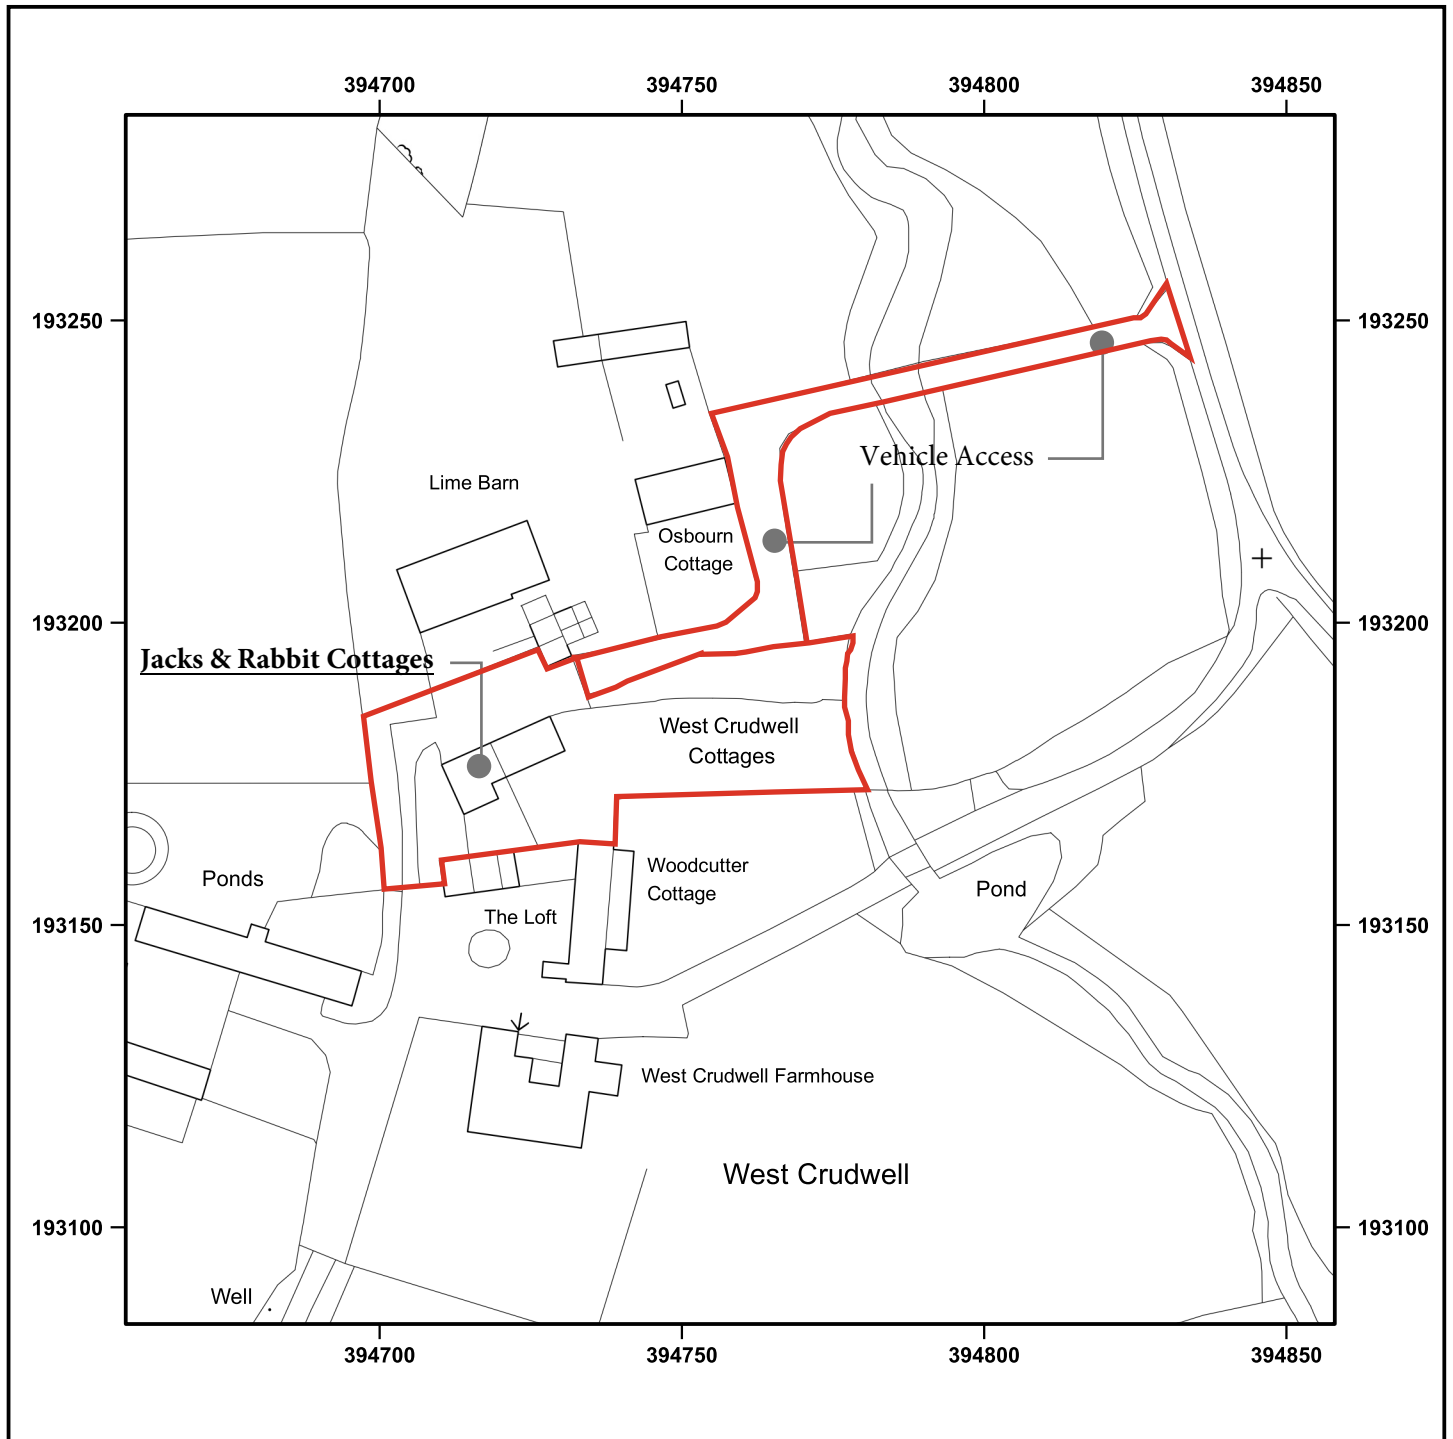

0 12.5 25 37.5 50 m
Scale 1:1250 - 1cm = 12.5m - A4 Size

**Proposed Conversion of 2 Cottages into 1 & Extension
at
Jacks & Rabbit Cottages, West Crudwell Cottages, West Crudwell, Wilts, SN16 9EF
Drawing no: 3028/04**