




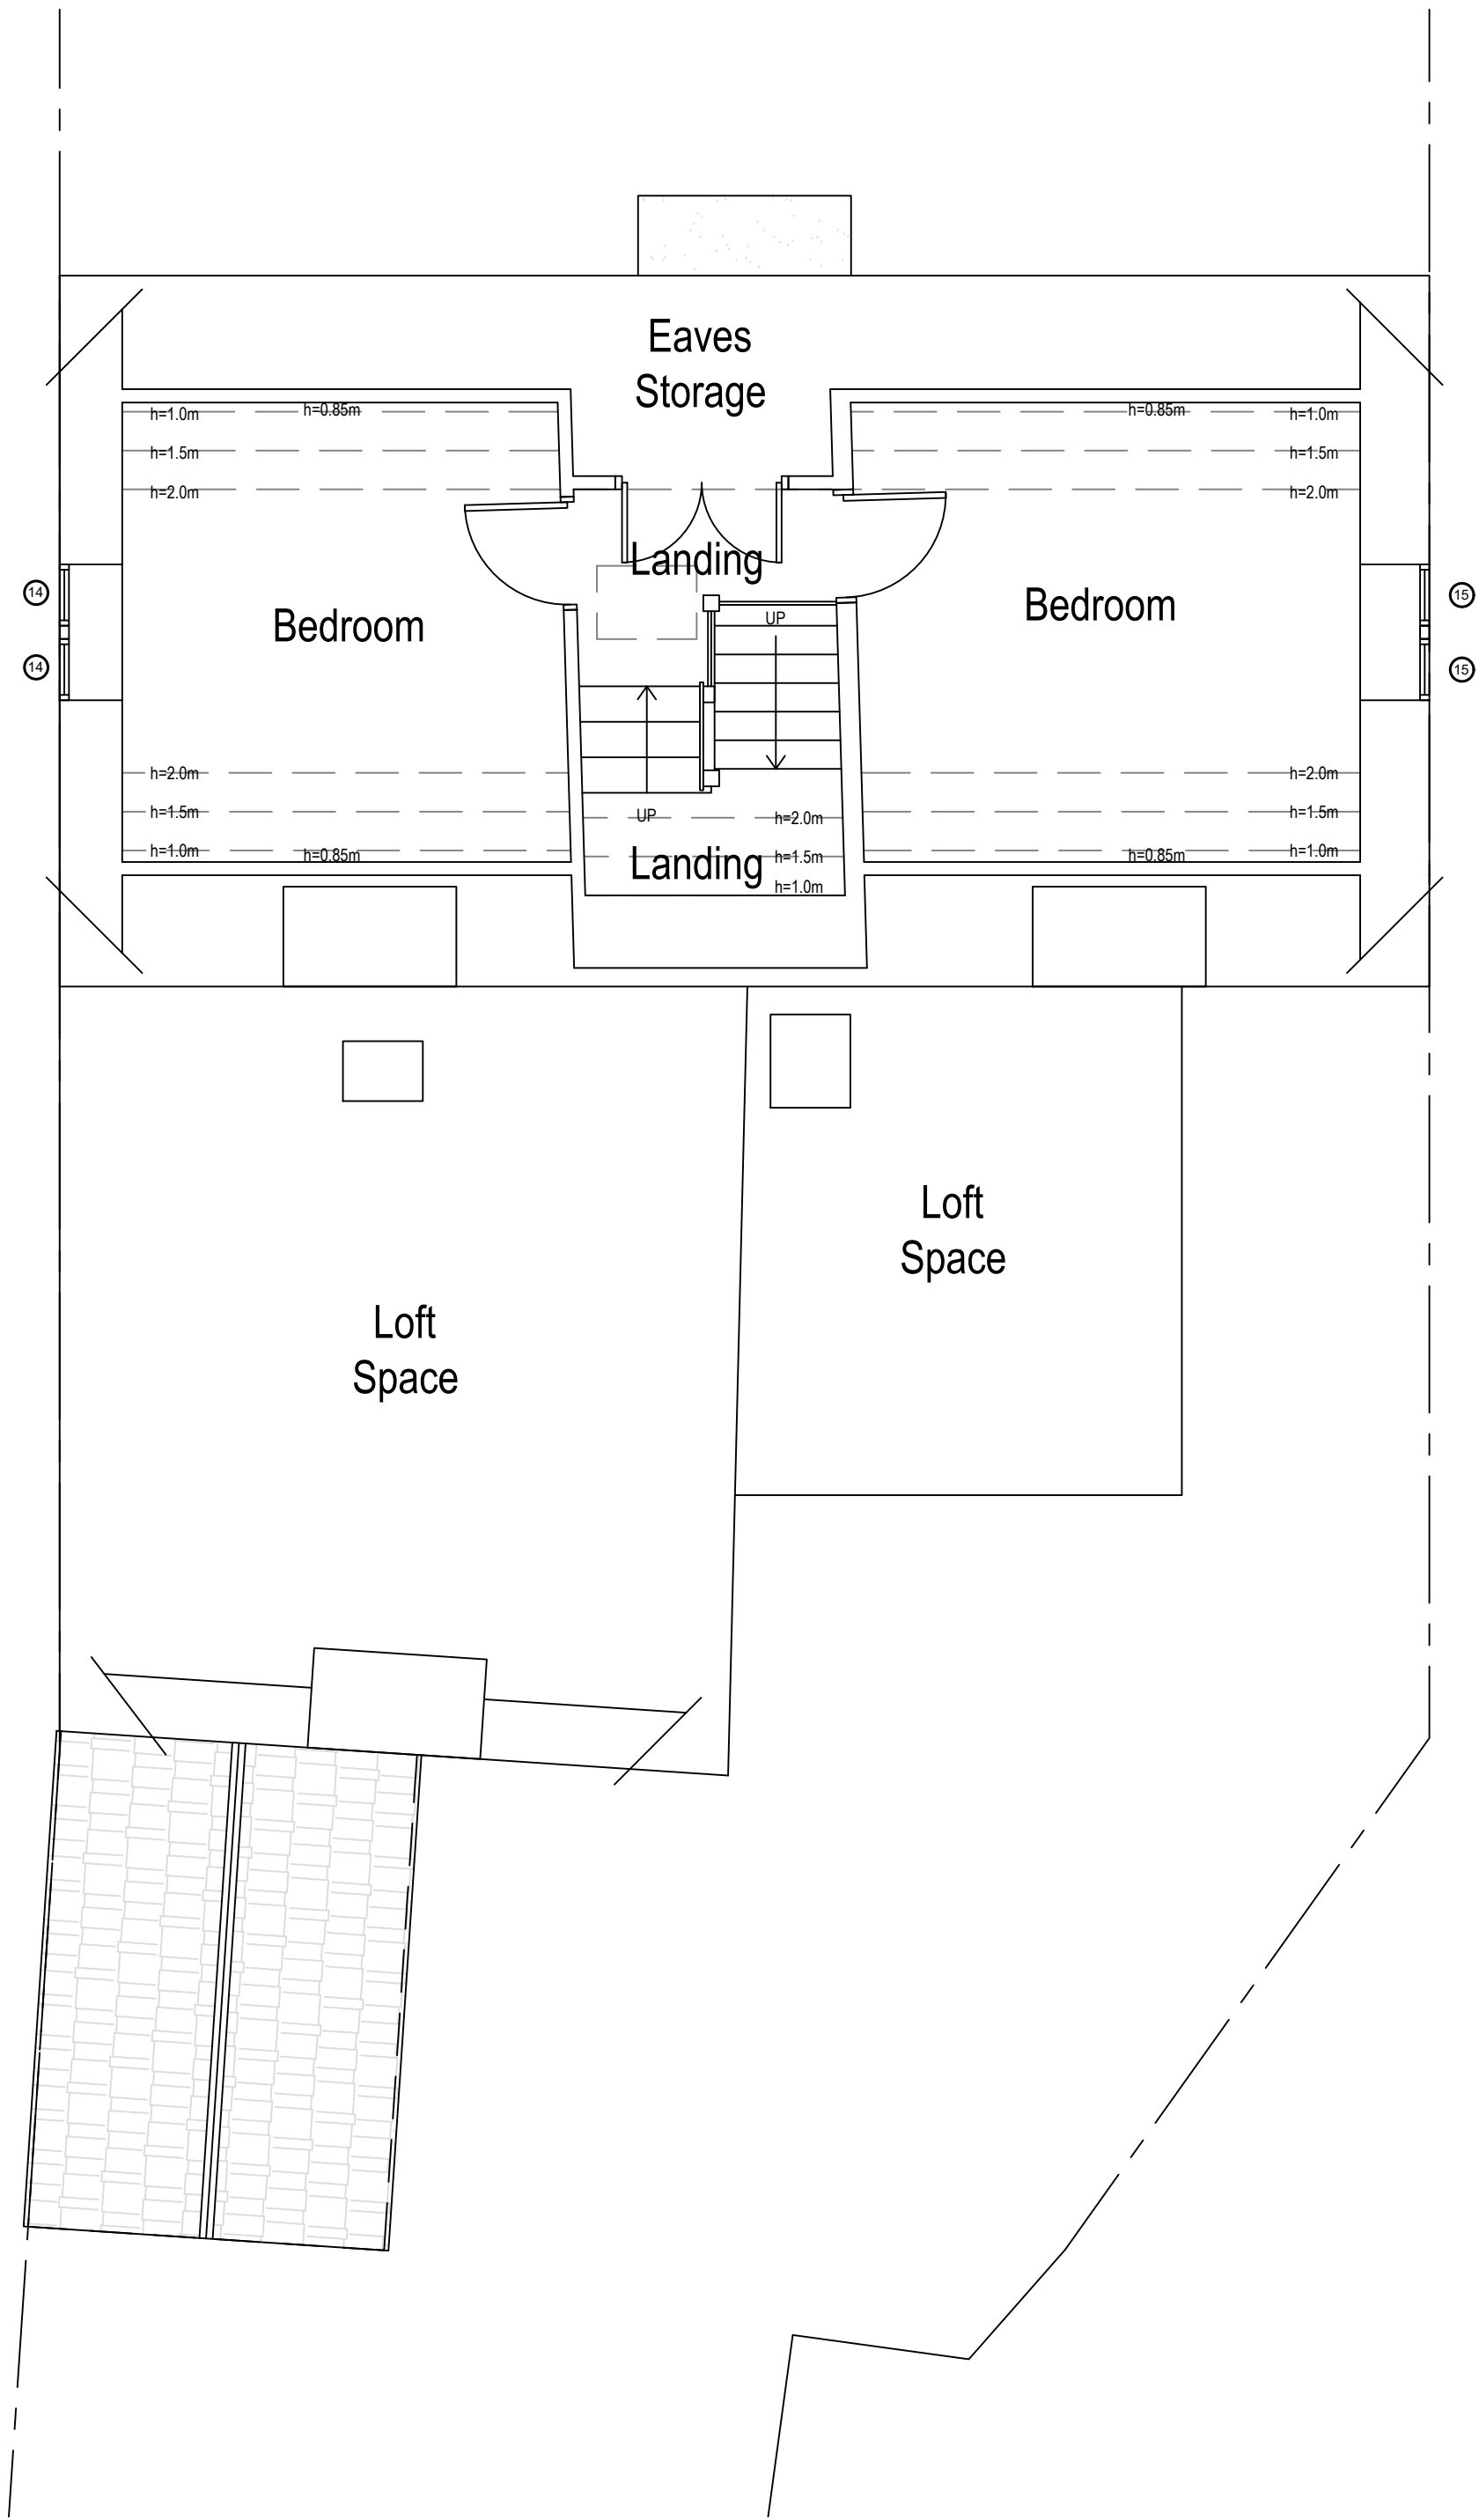


Existing Loft Plan

Area ca. 25.89 m²

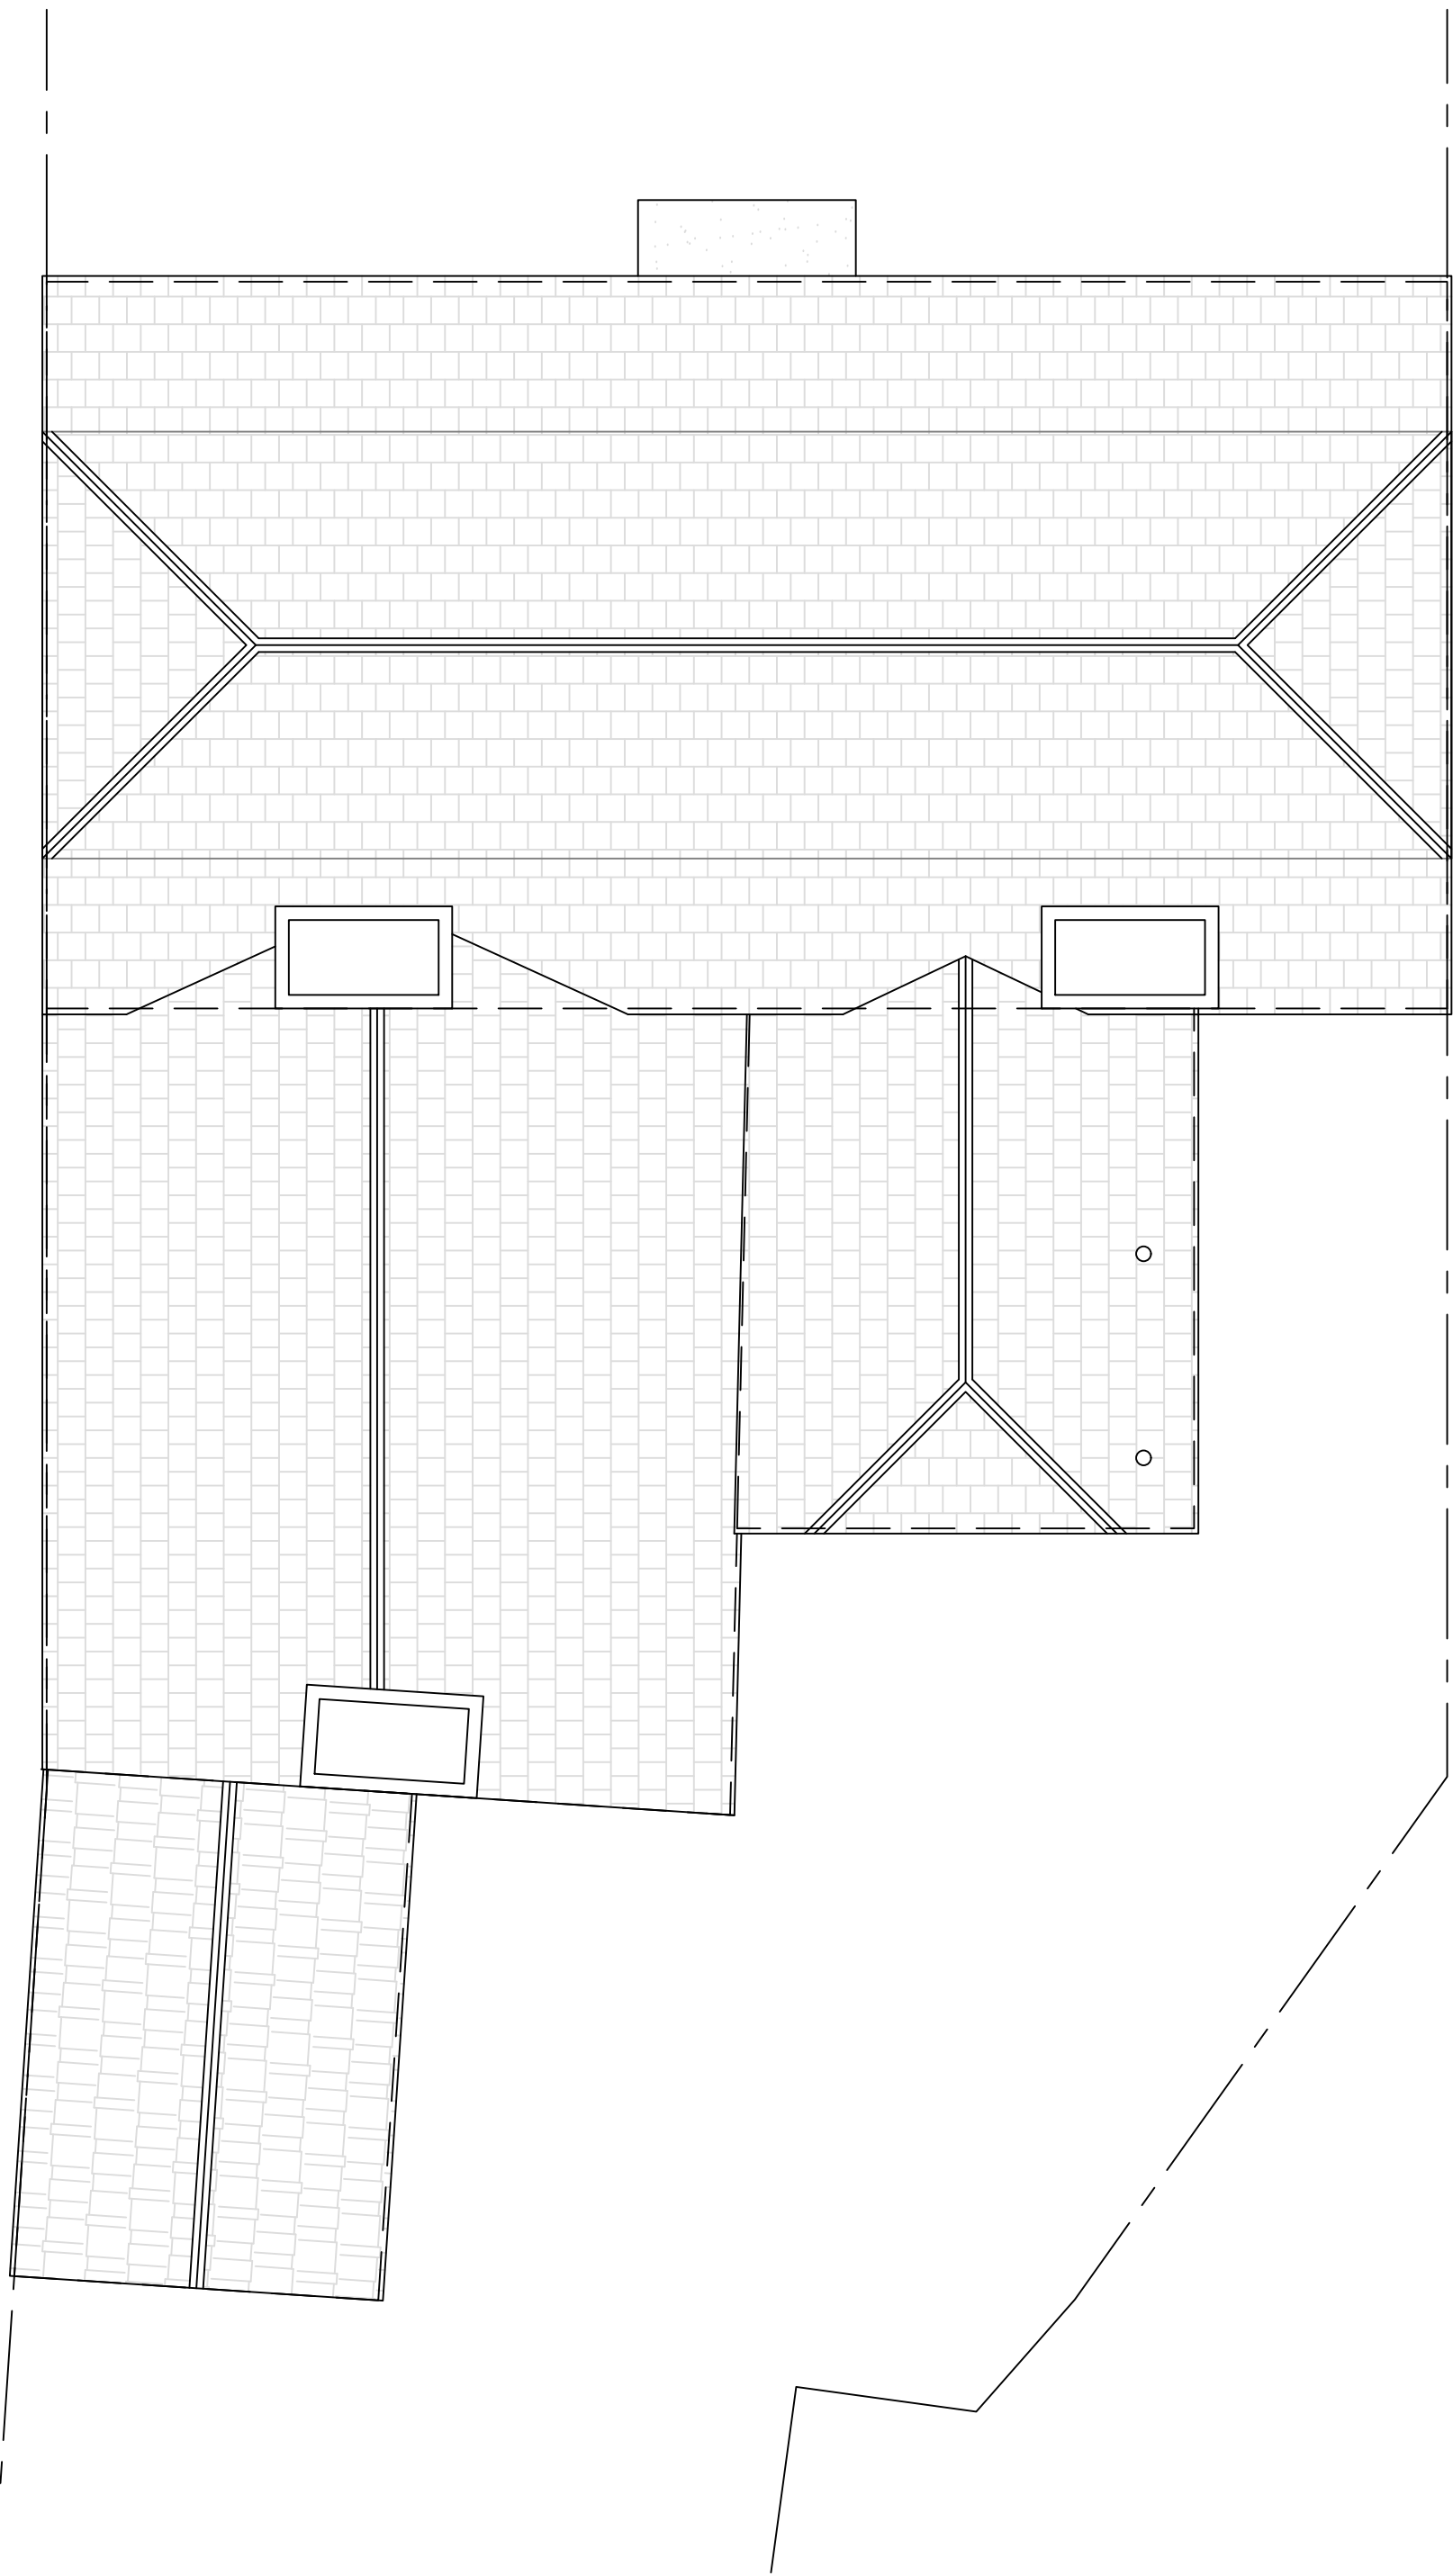

Existing Roof Plan

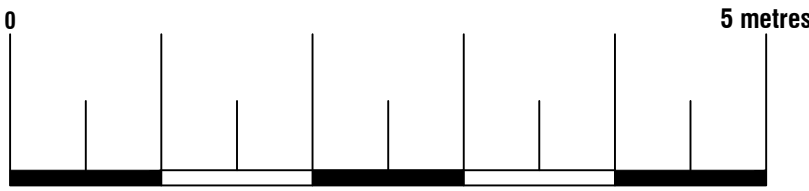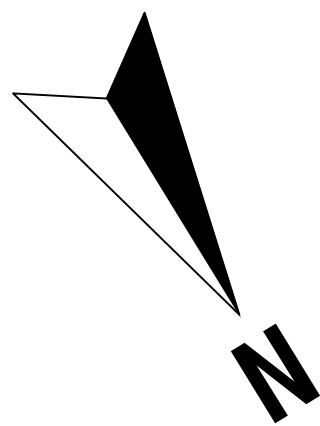

Arkiplan ArkiPlan Architectural Ltd • Enquiries@ArkiPlan.co.uk Lytchett House, 13 Freeland Park, Wareham Road, Poole, Dorset, BH16 6FA			
Site	Albert Cottages, 43-45 London Road, Chippenham SN15 3AJ	Date	24.04.2026
		Sheet	25-3076-A D03 REV 05
		Job	Windows Replacement
Title Number	-	Scale	1:50 @A1
		Title	As Shown