


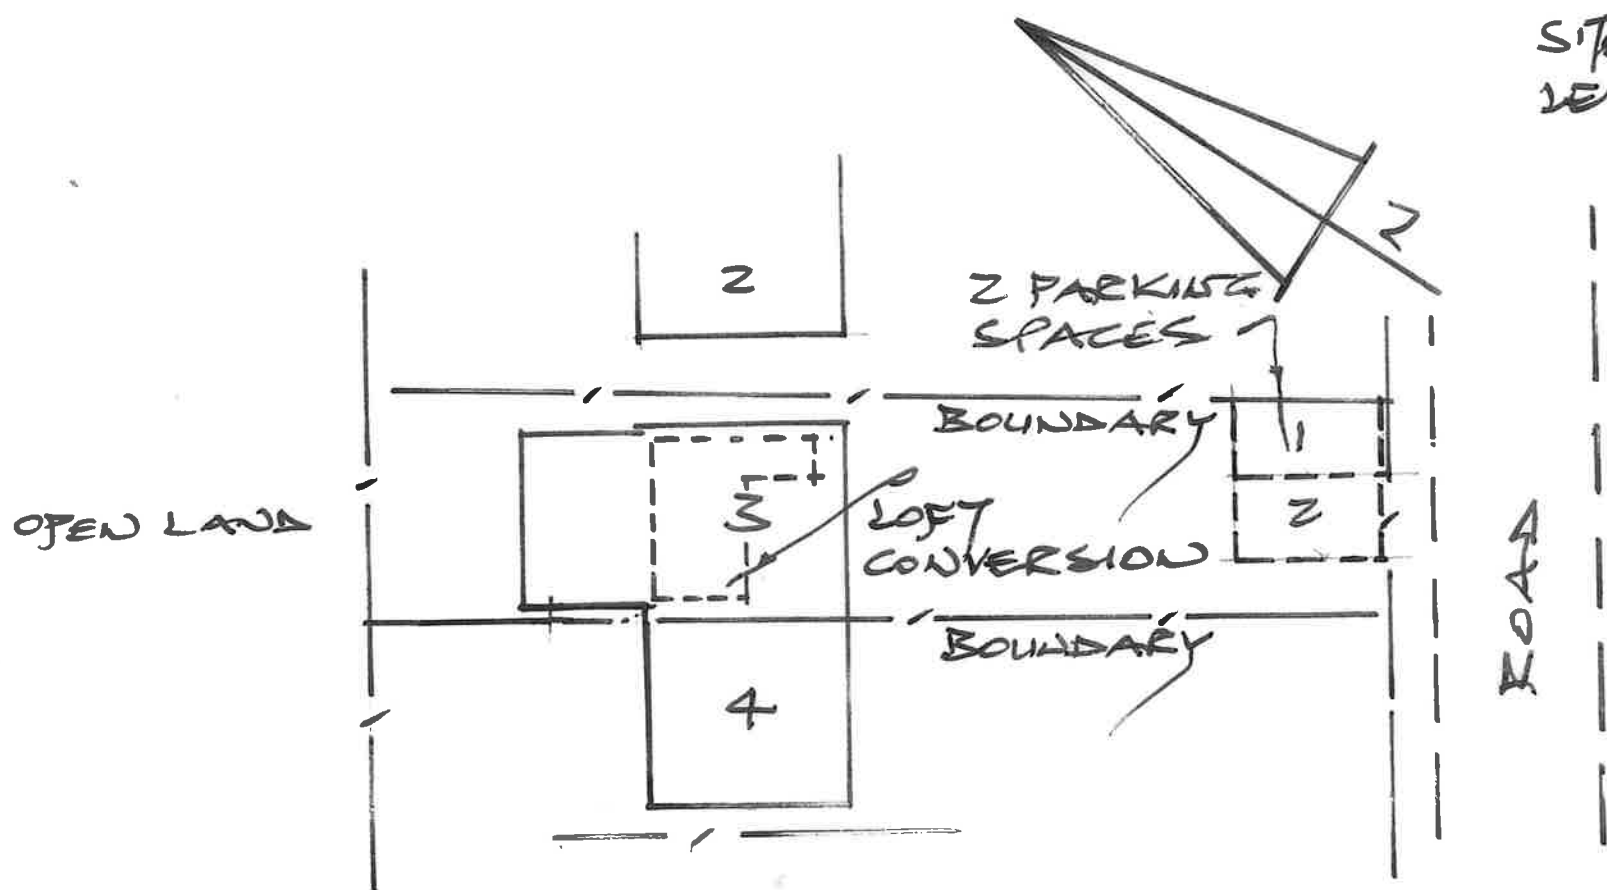

BLOCK PLAN

EXISTING/PROPOSED

A - REVISED 22/04/26

3 BRIGMERSTON COTTAGES

DURRINGTON SP4 8HY

1:250 APR '26 2026/005

0 5 10m @ A4.