


Window type - 7

Clear Float Glass


520w x 1080h

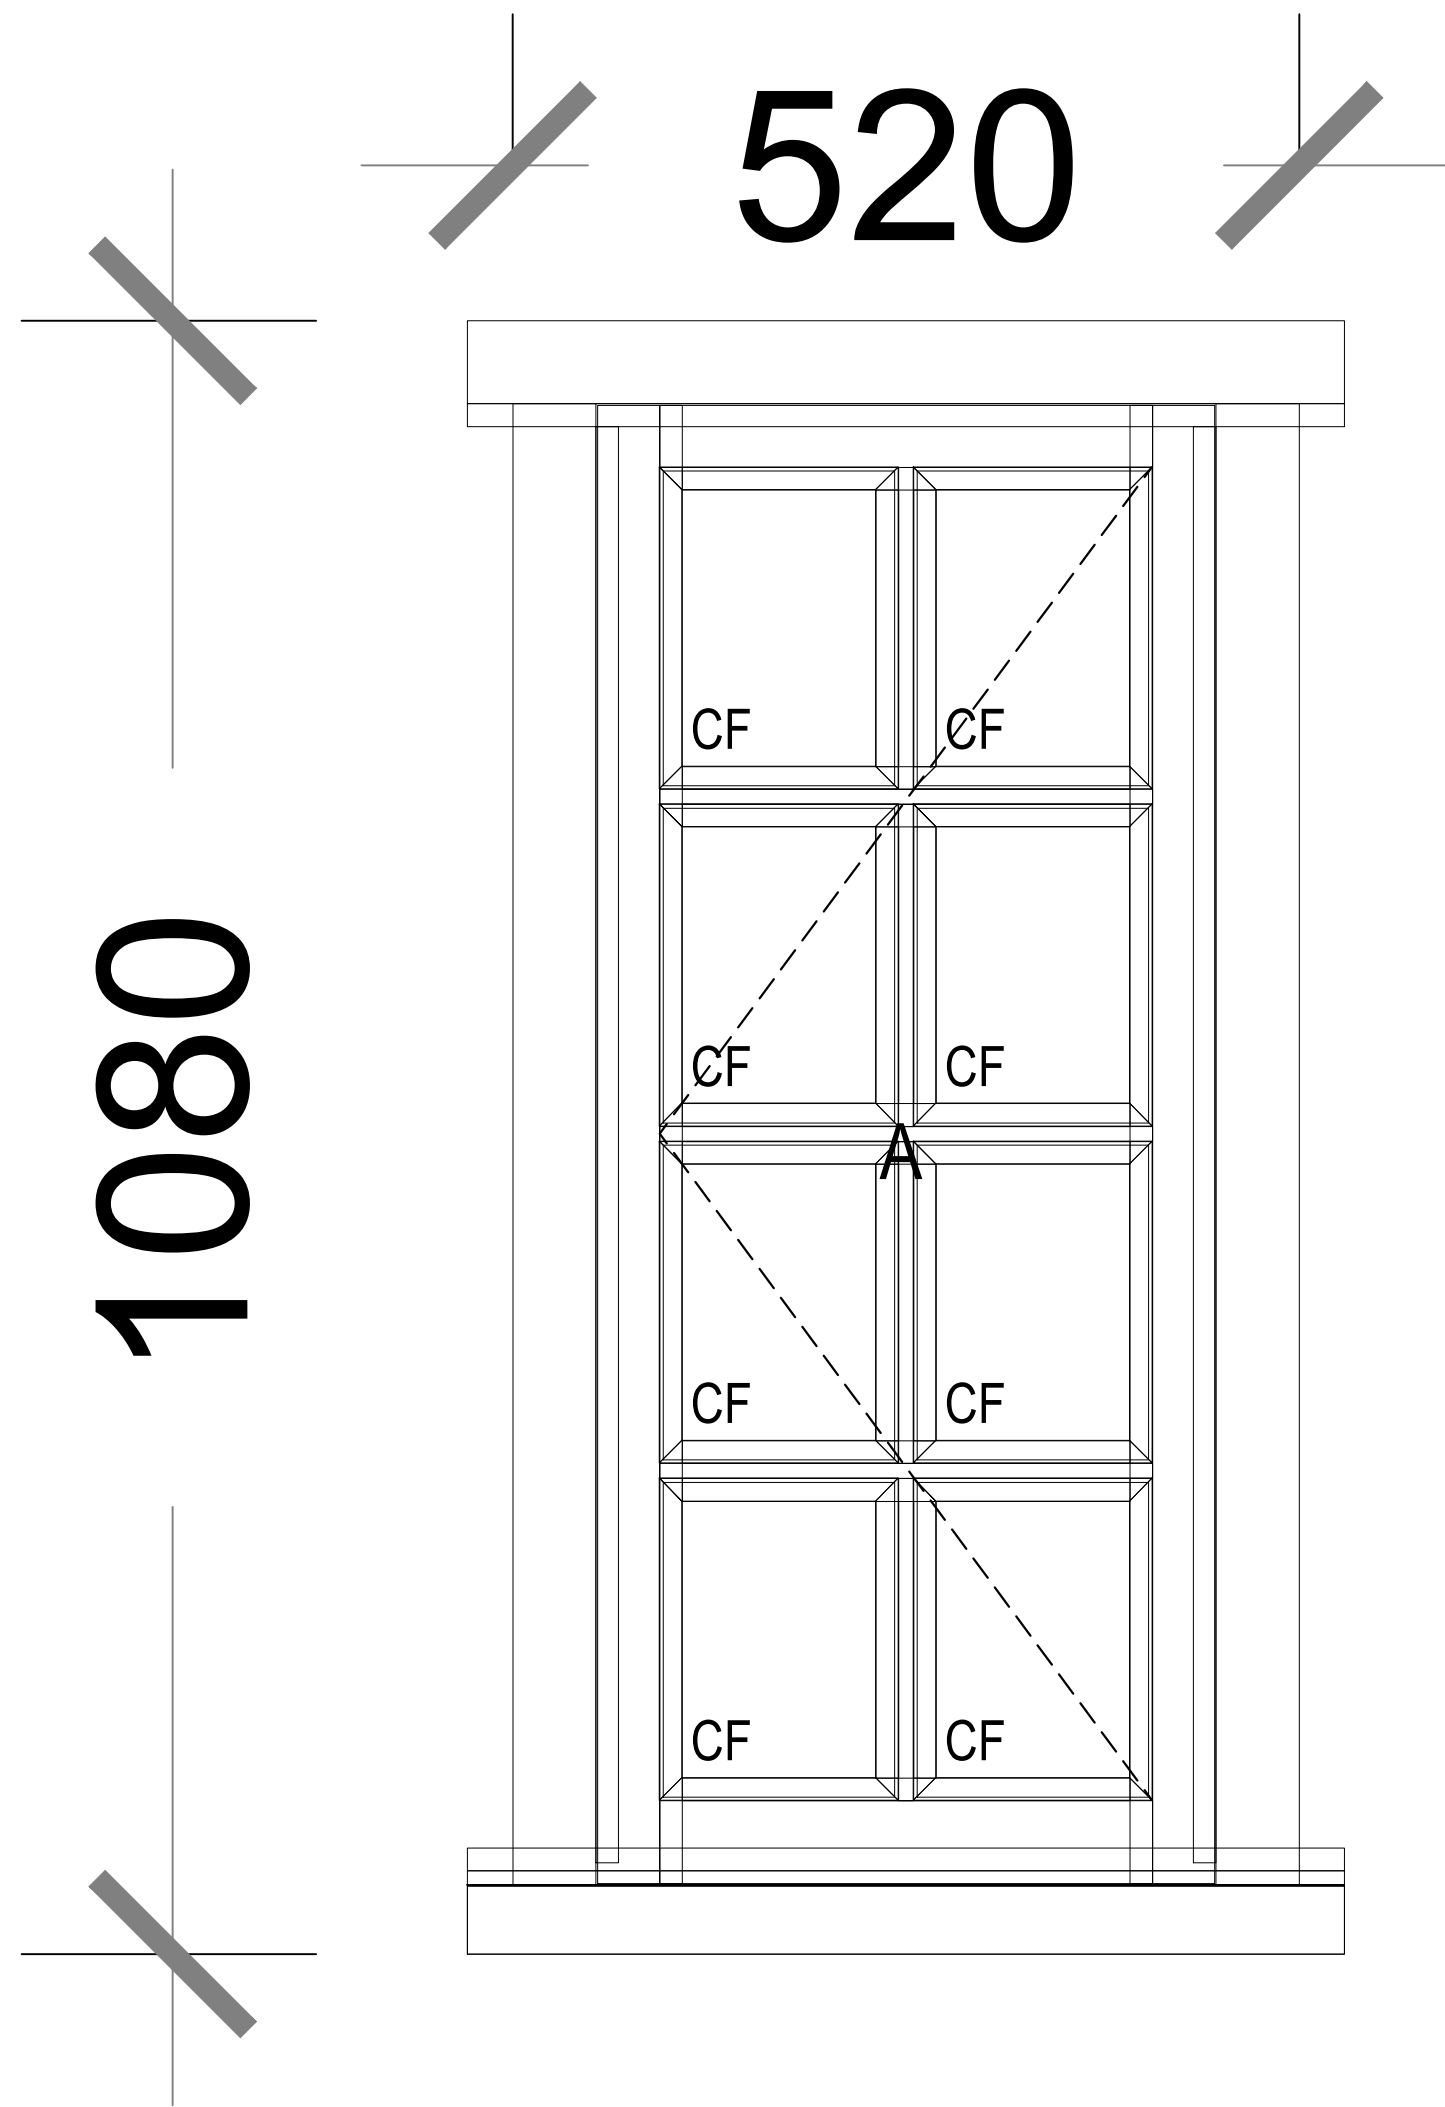

Proposed materials:

Lignum profiles as per the manufacturer's detailed drawings.

White colour

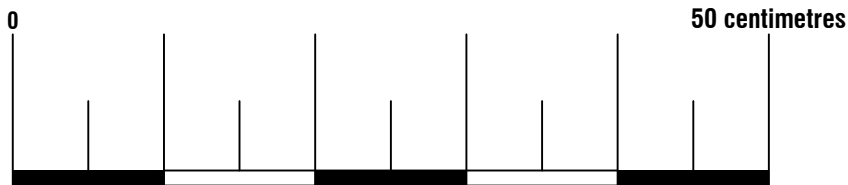

ArkiPlan Architectural Ltd • Enquiries@ArkiPlan.co.uk
Lytchett House, 13 Freeland Park, Wareham Road, Poole, Dorset, BH16 6FA

Site	Albert Cottages, 43-45 London Road, Chippenham SN15 3AJ	Date	24.04.2026		
		Sheet	25-3076-A	D11	REV 05
		Job	Windows Replacement		
		Scale	1:5 @A1		
Title Number	-	Title	Window Drawings		