


GARDEN ROOM FOR 35 CHURCH ROAD HILMARTON SN11 8SE

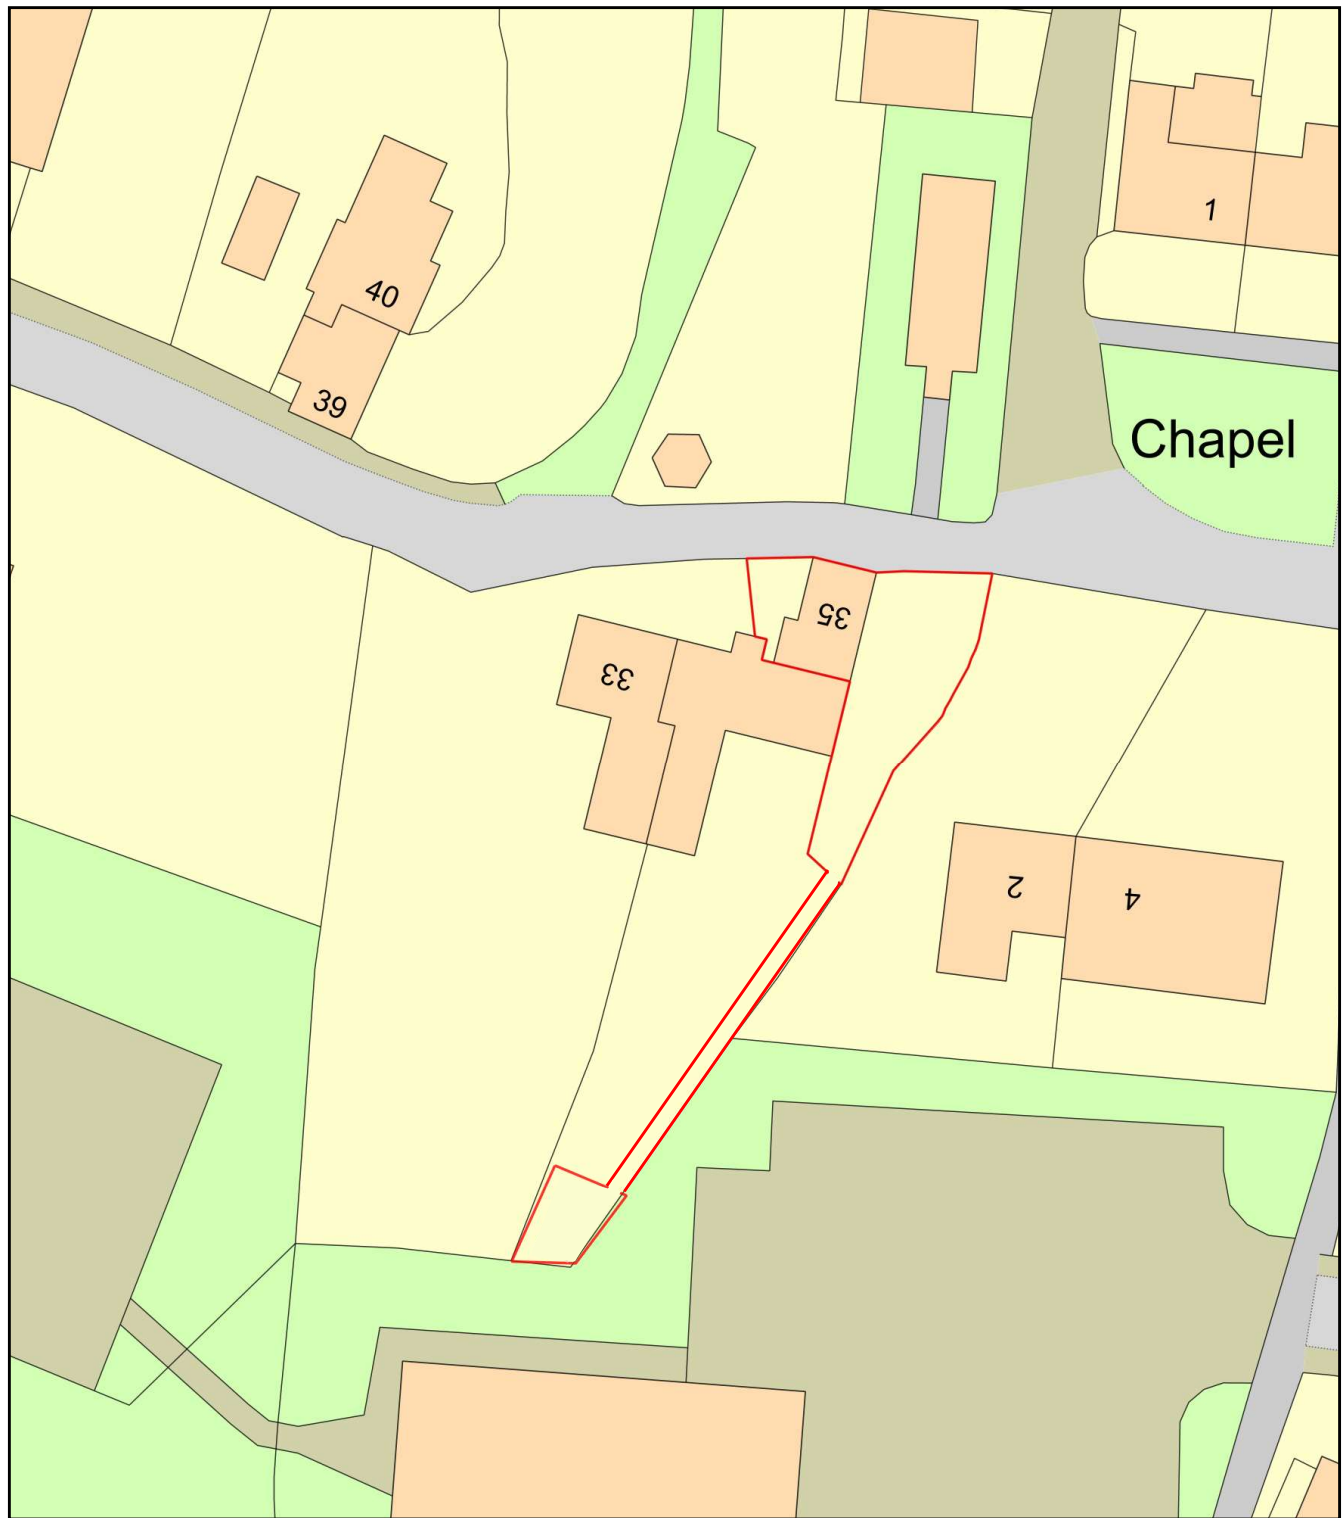

0 20
Metres



Plan Produced for: GEOFFREY PROCTER

Date Produced: 25 Feb 2026

Plan Reference Number: TQRQM26056165948568

Scale: 1:500 @ A4