
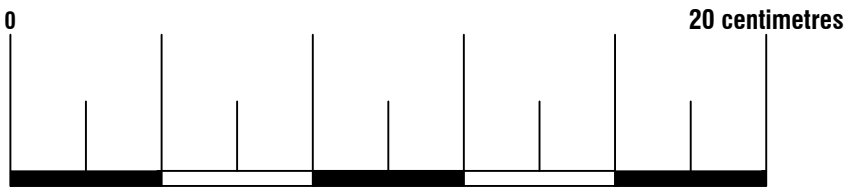


DOUBLE AND SINGLE OPEN IN HEAD CILL

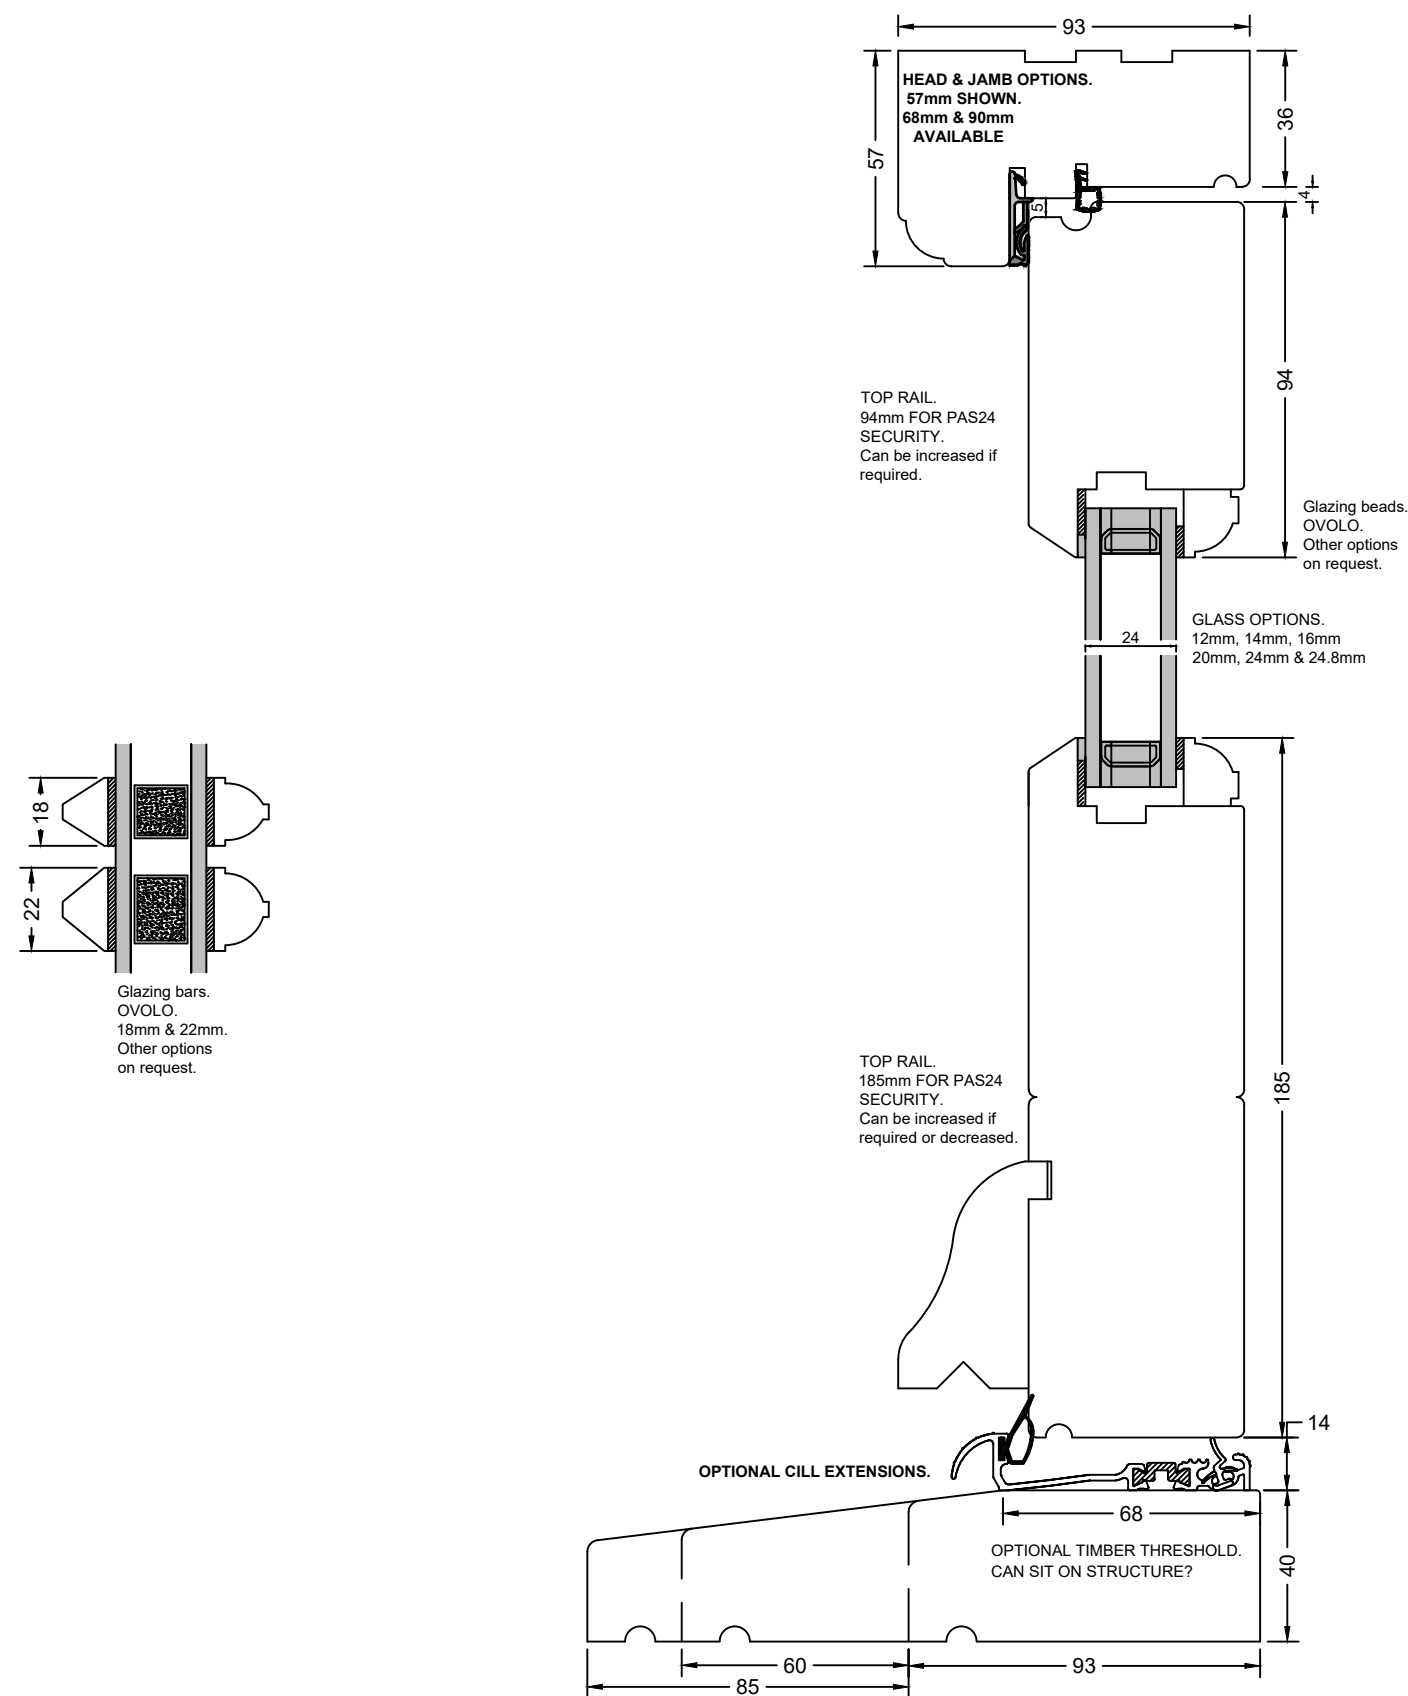

Arkiplan

ArkiPlan Architectural Ltd • Enquiries@ArkiPlan.co.uk
Lytchett House, 13 Freeland Park, Wareham Road, Poole, Dorset, BH16 6FA

Site	Albert Cottages, 43-45 London Road, Chippenham SN15 3AJ	Date	24.04.2026
		Sheet	25-3076-A D26 REV 05
		Job	Windows Replacement
		Scale	1:2 @A3
Title Number	-	Title	Window Drawings