


Calne DO - Proposed Window 5 Elevation (1:20)

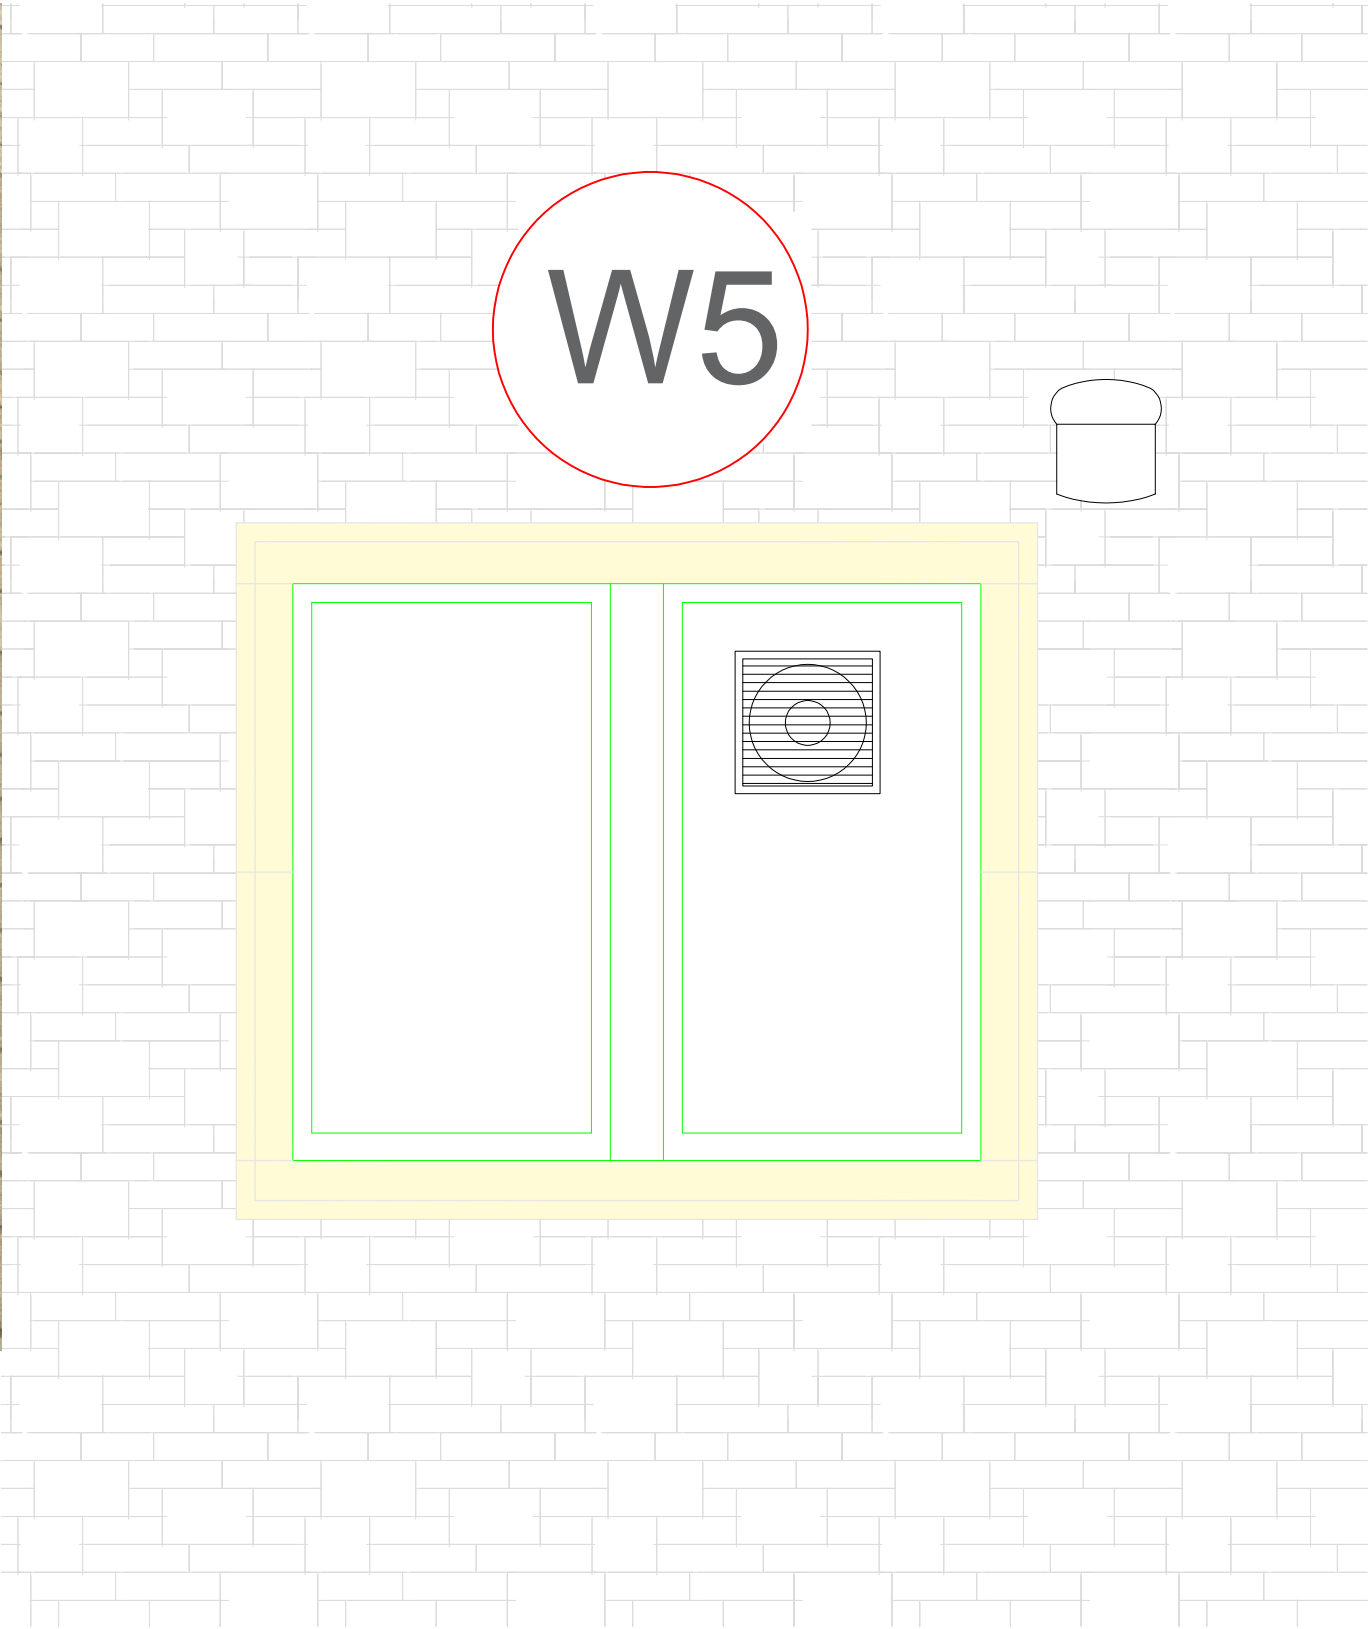

Key:

 Proposed aluminium framed double glazed windows to match the existing window profiles, detailing and colour (white). Stone surrounds/window cill to remain as exiting.The window is fixed and trickle ventilation is to be incorporated into the new window frames. Existing extract fan to be refitted to window pane.

DO NOT SCALE: USE ONLY WRITTEN DIMENSIONS. ALL DIMENSIONS MUST BE VERIFIED PRIOR TO THE WORKS BEING PUT INTO HAND AND DISCREPANCIES REPORTED TO THE ORIGINATOR.

CLIENT:

Royal Mail Group
Property &
Facilities Solutions

Property & Facilities Solutions



PROJECT

PROJECT TITLE: Calne DO - Window Replacement
PROPERTY ADDRESS: 22-24 High Street, Calne, SN11 0BP

DRAWING TITLE: Calne DO - Proposed Window 5 Elevation
Drawing No: 100118450.014

PAPER SIZE:	DRAWN BY:	CHECKED BY:	CO-ORD CHECK BY:
A3	JY	KG	WH
SCALE:	DATE:	DATE:	DATE:
1:20 @ A3	25.03.2026	25.03.2026	25.03.2026

STATUS

01. DESIGN02. DESIGN CONCLUSION03. PLANNING

04. PRODUCTION INFORMATION05. BUILDING REGULATIONS

06. TENDER07. CONSTRUCTION

08. FINAL CONSTRUCTION09. SPARE

DRAWING STATUS: 03

01. PRELIMINARY02. FOR COMMENT03. FOR APPROVAL

DRAWING STATUS: 02



AtkinsRéalis, The Hub, 500 Park Avenue, Aztec West,
Bristol, BS32 4RZ
Tel: 01454 662000
Email: bristol@atkinsrealis.com