


Calne DO - Proposed Window 10 Elevation (1:20)

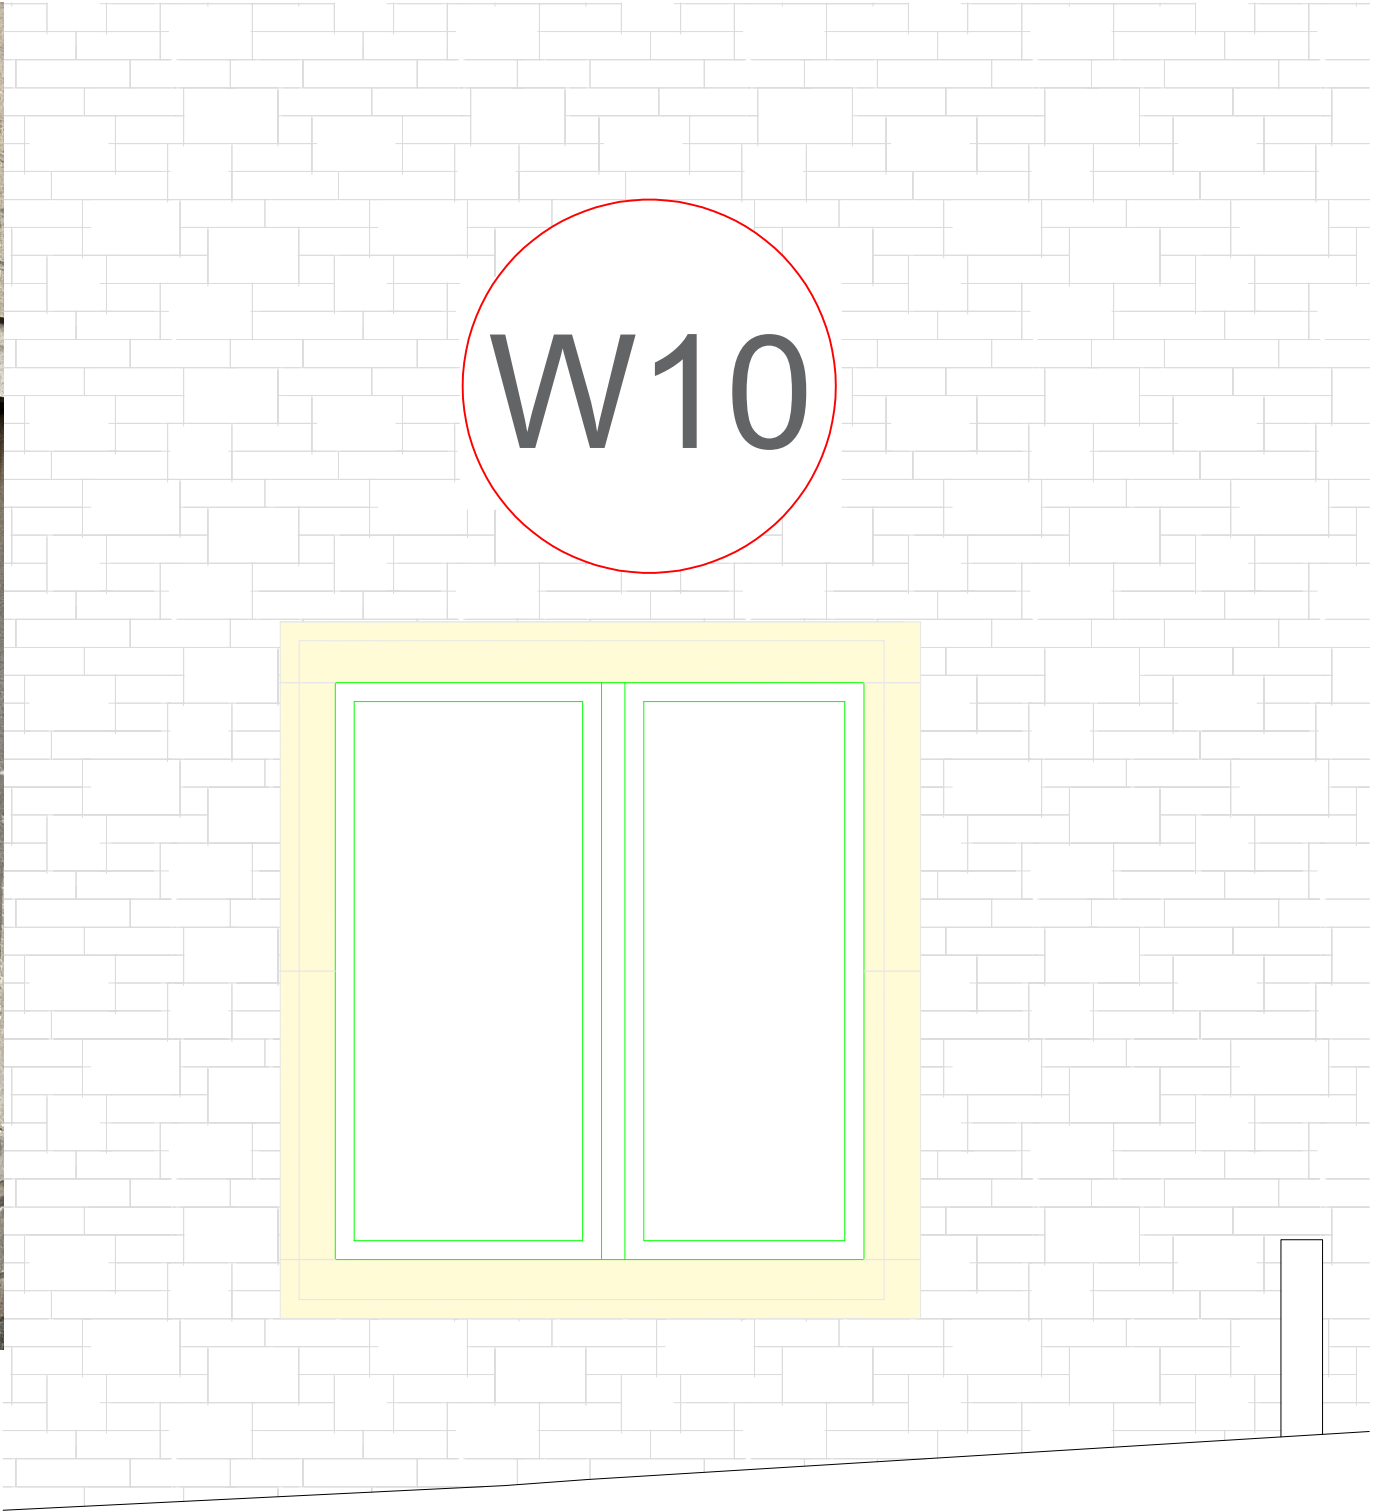

**Key:**

 Proposed aluminium framed double glazed windows to match the existing window profiles, detailing and colour (white). Stone surrounds/window cill to remain as exiting. The window is fixed and trickle ventilation is to be incorporated into the new window frames.

DO NOT SCALE: USE ONLY WRITTEN DIMENSIONS. ALL DIMENSIONS MUST BE VERIFIED PRIOR TO THE WORKS BEING PUT INTO HAND AND DISCREPANCIES REPORTED TO THE ORIGINATOR.

**CLIENT:**

Royal Mail Group  
Property &  
Facilities Solutions

Property & Facilities Solutions



**PROJECT**

**PROJECT TITLE:** Calne DO - Window Replacement  
**PROPERTY ADDRESS:** 22-24 High Street, Calne, SN11 0BP

**DRAWING TITLE:** Calne DO - Proposed Window 10 Elevation  
**Drawing No:** 100118450.019

| PAPER SIZE: | DRAWN BY:  | CHECKED BY: | CO-ORD CHECK BY: |
|-------------|------------|-------------|------------------|
| A3          | JY         | KG          | WH               |
| SCALE:      | DATE:      | DATE:       | DATE:            |
| 1:20 @ A3   | 25.03.2026 | 25.03.2026  | 25.03.2026       |

**STATUS**

|                            |                          |              |
|----------------------------|--------------------------|--------------|
| 01. DESIGN                 | 02. DESIGN CONCLUSION    | 03. PLANNING |
| 04. PRODUCTION INFORMATION | 05. BUILDING REGULATIONS |              |
| 06. TENDER                 | 07. CONSTRUCTION         |              |
| 08. FINAL CONSTRUCTION     | 09. SPARE                |              |

DRAWING STATUS: 03

01. PRELIMINARY    02. FOR COMMENT    03. FOR APPROVAL

DRAWING STATUS: 02



AtkinsRéalis, The Hub, 500 Park Avenue, Aztec West,  
Bristol, BS32 4RZ  
Tel: 01454 662000  
Email: [bristol@atkinsrealis.com](mailto:bristol@atkinsrealis.com)