


Caine DO - Proposed Window 13 Elevation (1:20)



Key:

Proposed aluminium framed double glazed windows to match the existing window profiles, detailing and colour (white). Stone surrounds/window cill to remain as exiting. The window is to have a side openable casement to match existing. Trickle ventilation is to be incorporated to new window frames.

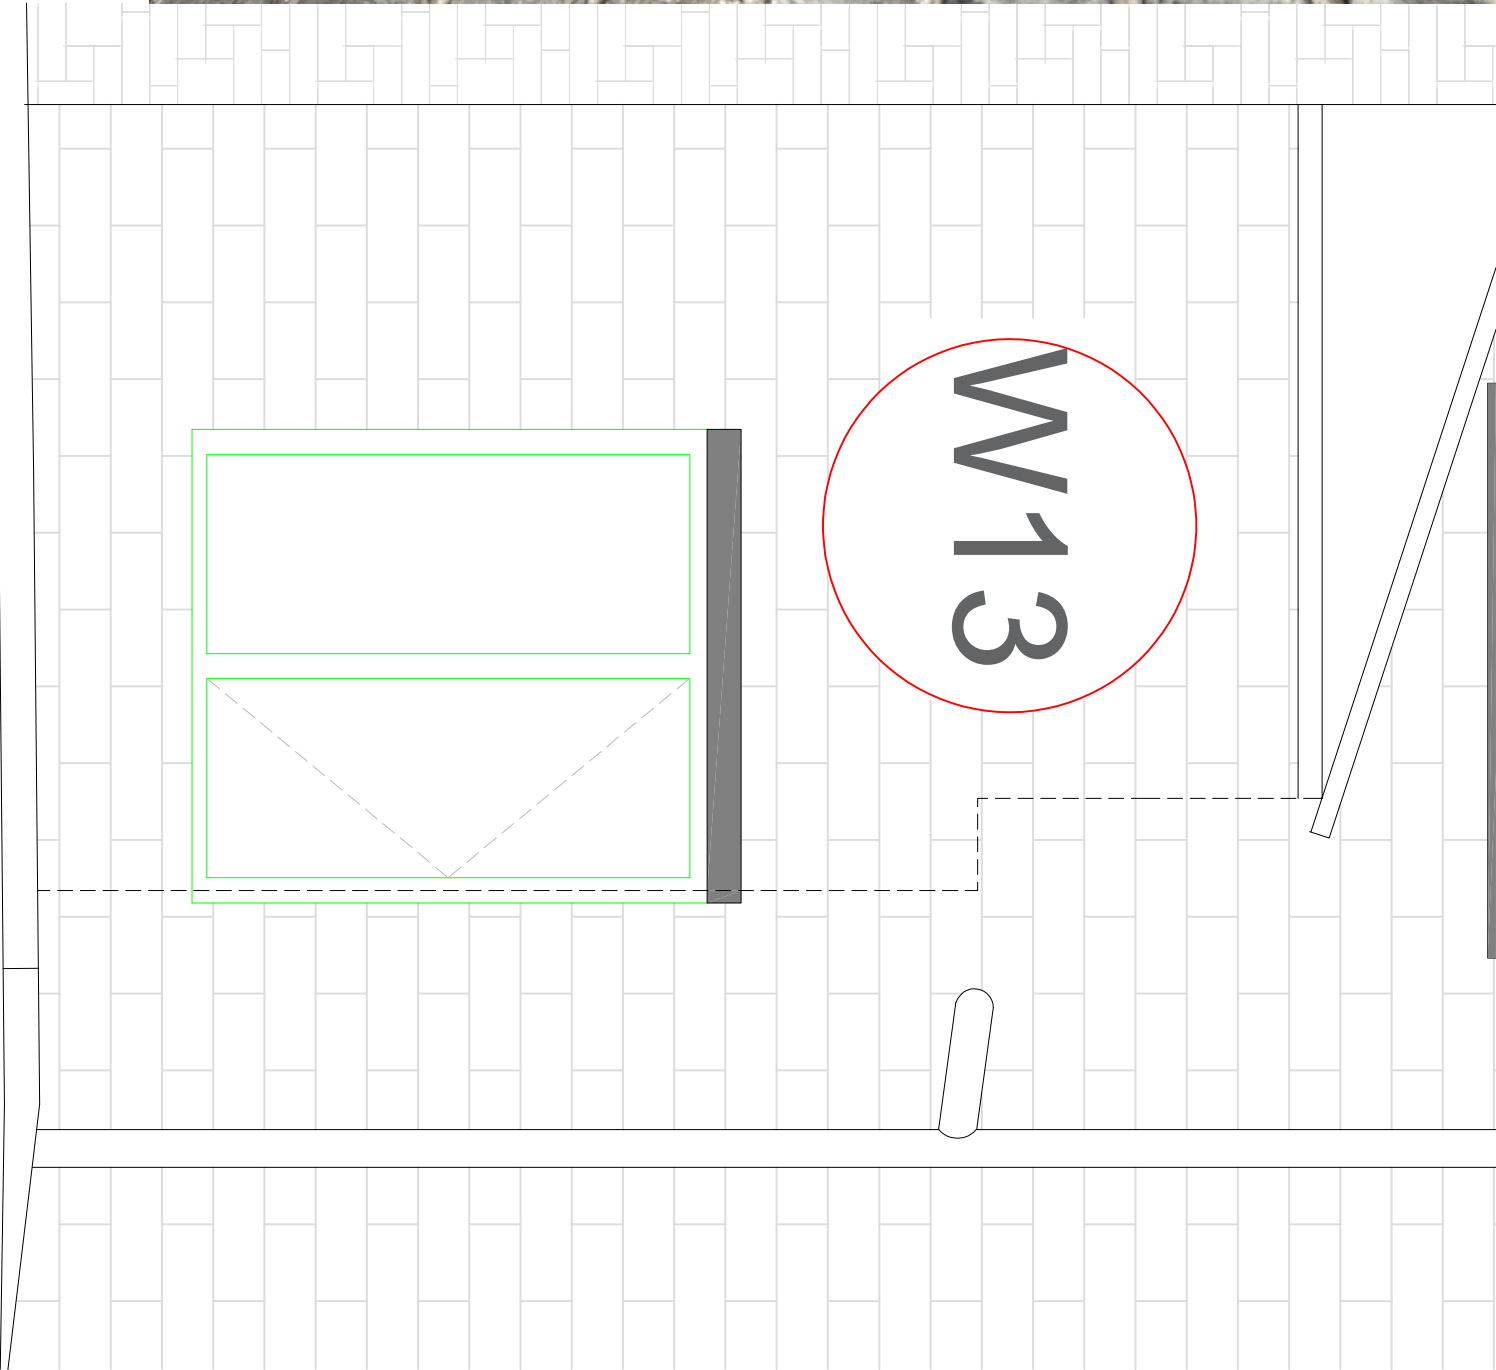

DO NOT SCALE. USE ONLY WRITTEN DIMENSIONS. ALL DIMENSIONS MUST BE VERIFIED PRIOR TO THE WORKS BEING PUT INTO HAND AND DISCREPANCIES REPORTED TO THE ORIGINATOR

CLIENT:

Royal Mail Group
Property & Facilities Solutions



PROJECT

PROJECT TITLE: Caine DO - Window Replacement
PROPERTY ADDRESS: 22-24 High Street, Caine, SN11 1 0BP

DRAWING TITLE: Caine DO - Proposed Window 13 Elevation
Drawing No: 100118450.022

PAPER SIZE:	DRAWN BY:	CHECKED BY:	CO-ORD	CHECK BY:
A3	JY	KG		WH

SCALE:	DATE:	DATE:	DATE:
1:20 @ A3	25.03.2026	25.03.2026	25.03.2026

STATUS			
01. DESIGN	02. DESIGN CONCLUSION	03. PLANNING	
04. PRODUCTION INFORMATION	05. BUILDING REGULATIONS		
06. TENDER	07. CONSTRUCTION		
08. FINAL CONSTRUCTION	09. SPARE		
DRAWING STATUS: 03			

01. PRELIMINARY	02. FOR COMMENT	03. FOR APPROVAL
DRAWING STATUS: 02		



AtkinsRéalis, The Hub, 500 Park Avenue, Aztec West,
Bristol, BS32 4RZ
Tel: 01454 662000
Email: bristol@atkinsrealis.com