


Caine DO - Proposed Window 14 Elevation (1:20)

DO NOT SCALE. USE ONLY WRITTEN DIMENSIONS. ALL DIMENSIONS MUST BE VERIFIED PRIOR TO THE WORKS BEING PUT INTO HAND AND DISCREPANCIES REPORTED TO THE ORIGINATOR.

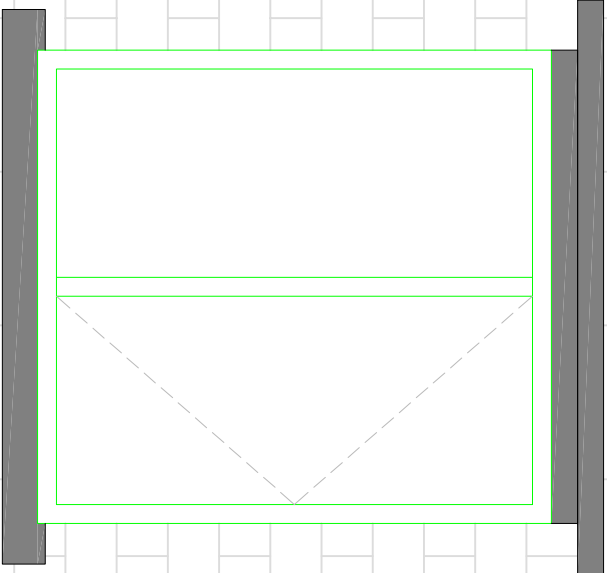


W14



Key:

Proposed aluminium framed double glazed windows to match the existing window profiles, detailing and colour (white). Stone surrounds/window cill to remain as exiting. The window is to have a side openable casement to match existing. Trickle ventilation is to be incorporated to new window frames.

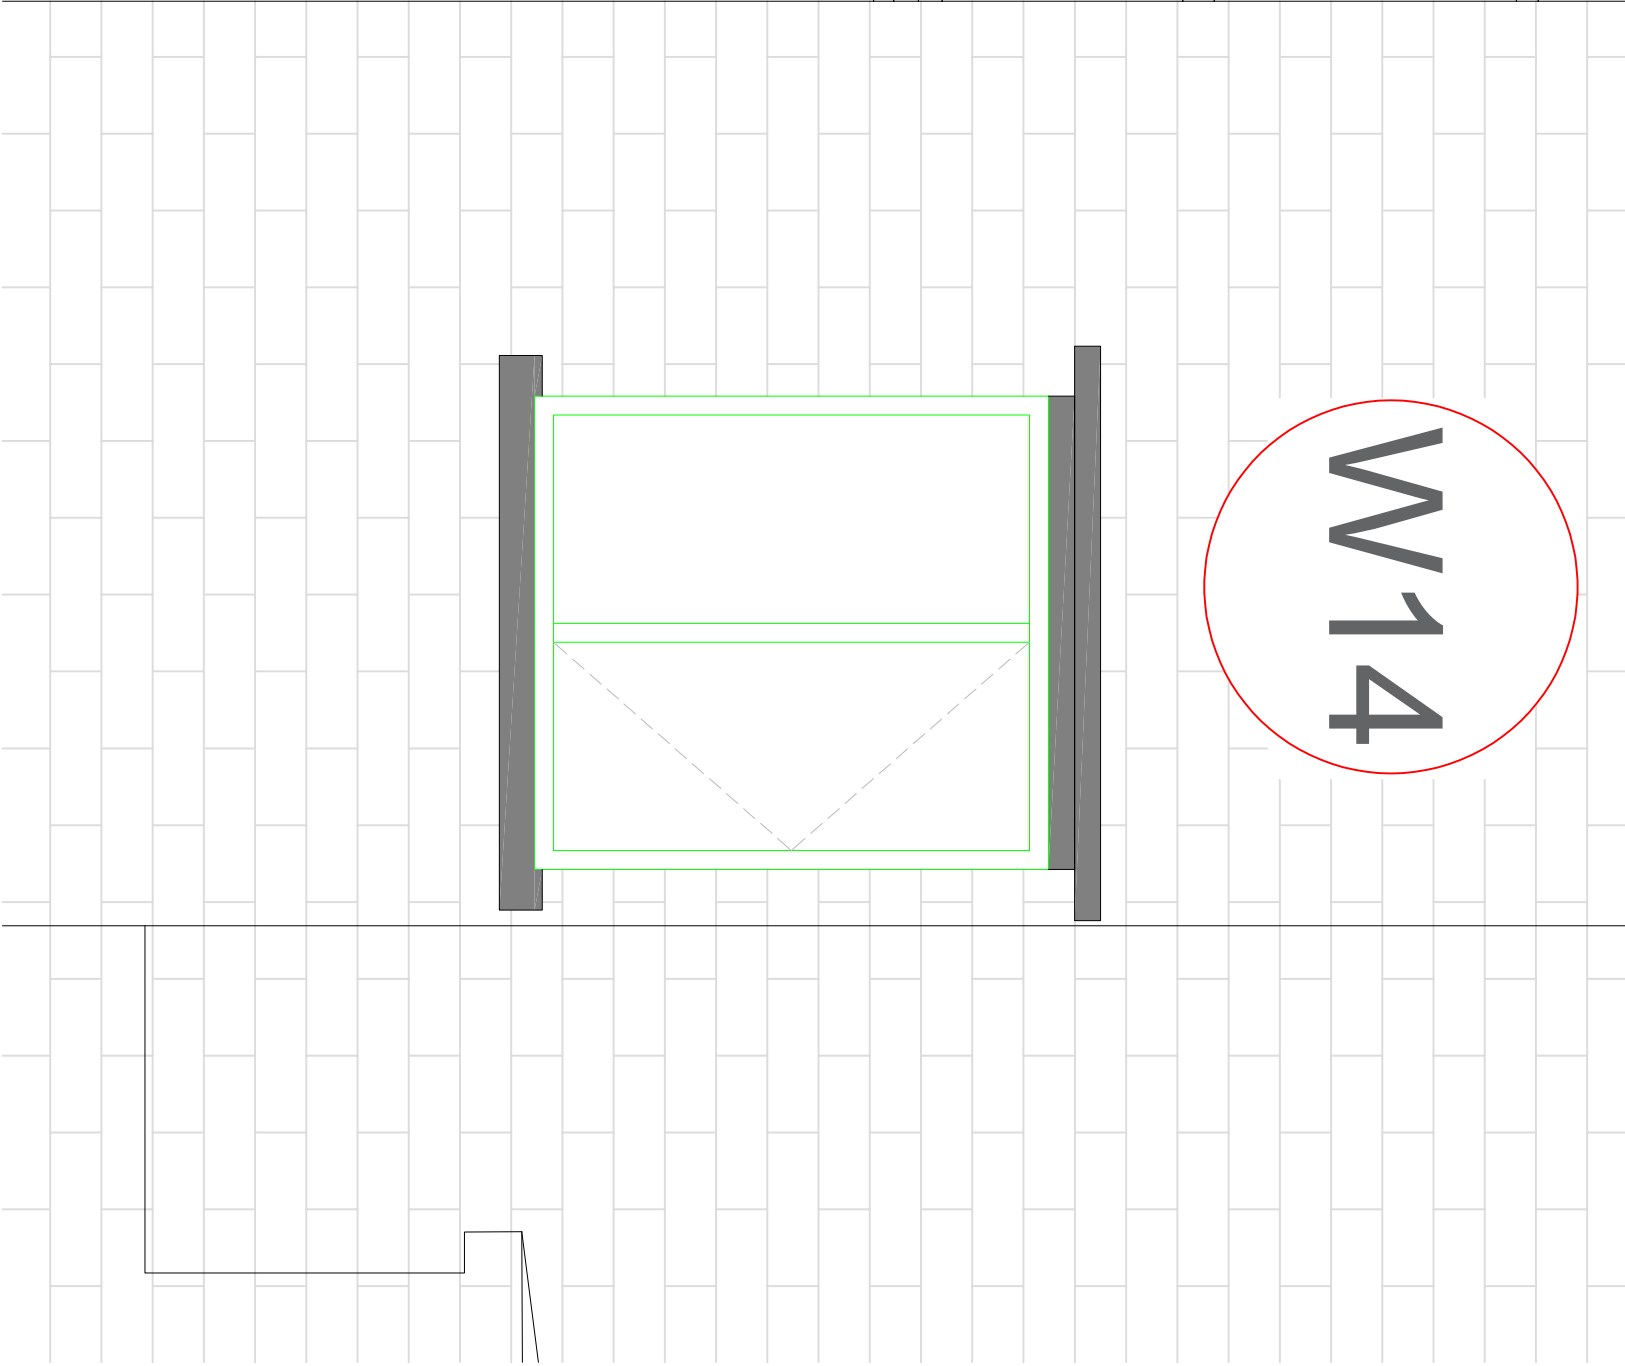

CLIENT:

Royal Mail Group
Property & Facilities Solutions
Royal Mail

PROJECT

PROJECT TITLE: Caine DO - Window Replacement
PROPERTY ADDRESS: 22-24 High Street, Caine, SN11 1BP

DRAWING TITLE: Caine DO - Proposed Window 14 Elevation
Drawing No: 100118450.023

PAPER SIZE:	DRAWN BY:	CHECKED BY:	CO-ORD	CHECK BY:
A3	JY	KG	WH	
SCALE:	DATE:	DATE:	DATE:	
1:20 @ A3	25.03.2026	25.03.2026	25.03.2026	

STATUS	01. DESIGN	02. DESIGN CONCLUSION	03. PLANNING
	04. PRODUCTION INFORMATION	05. BUILDING REGULATIONS	
	06. TENDER	07. CONSTRUCTION	
	08. FINAL CONSTRUCTION	09. SPARE	
	DRAWING STATUS: 03		

01. PRELIMINARY	02. FOR COMMENT	03. FOR APPROVAL
	DRAWING STATUS: 02	